

VODAFONE 15 METRE
MCN MAST PLUS ANTENNAS



VODAFONE MCN
CABINET

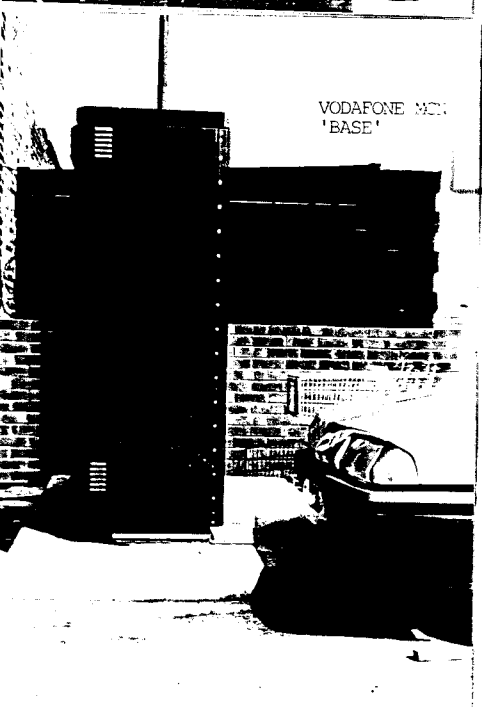

VODAFONE MCN
'BASE'

OFFICE COPY

DETERMINED
PLAN

VODAFONE MCN
ANTENNA AND
MICROWAVE DISH

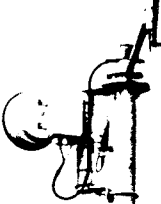

SOUTH HOLLAND D.C.
PLAN DEPT.
21 NOV 1994
REF ...H/17/94

DO NOT SCALE

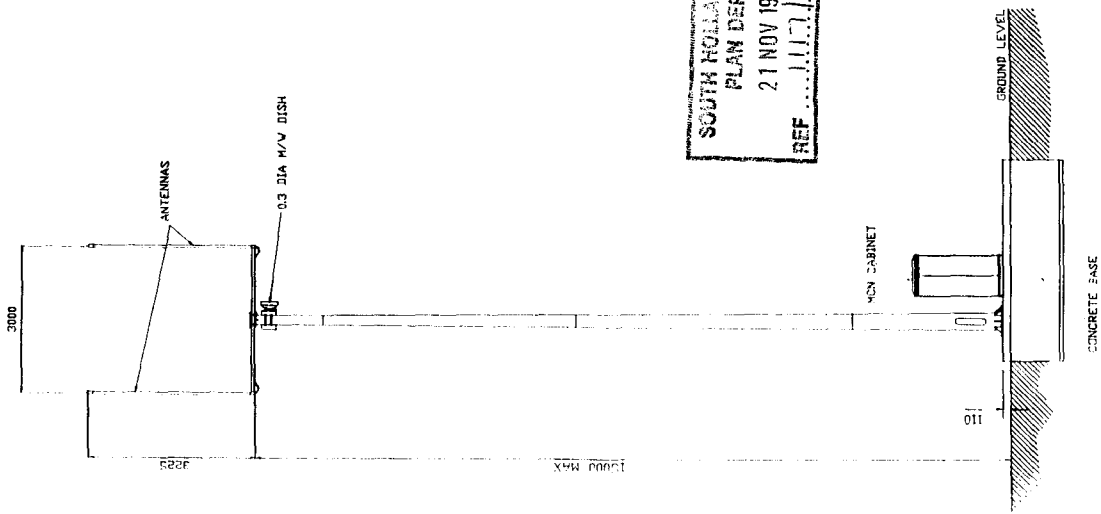

SOUTH NORFOLK D.C.
PLAN DEPT.
21 NOV 1994
REF 1194

FIG. 2

DETERMINED
PLAN

DIMS IN MM

ISSUE
ISS:1 10.08.93

UNLESS STATED
MATL.

VODAFONE LTD.,NEWBURY,BERKS.,ENGLAND

DRAWN	DATE	CHECKED	DATE	APPROVED
S.SWEETMAN	10.08.93	JE.	10.8.93	

TITLE
PROPOSED MCN SITE LAYOUT.
(15M MAST & MCN CABINET)

DATE	ORIGINAL
23.5.94	SCALE 1:100

DRG.No A2-AN-MCN0-01955

PART No.

DO NOT SCALE

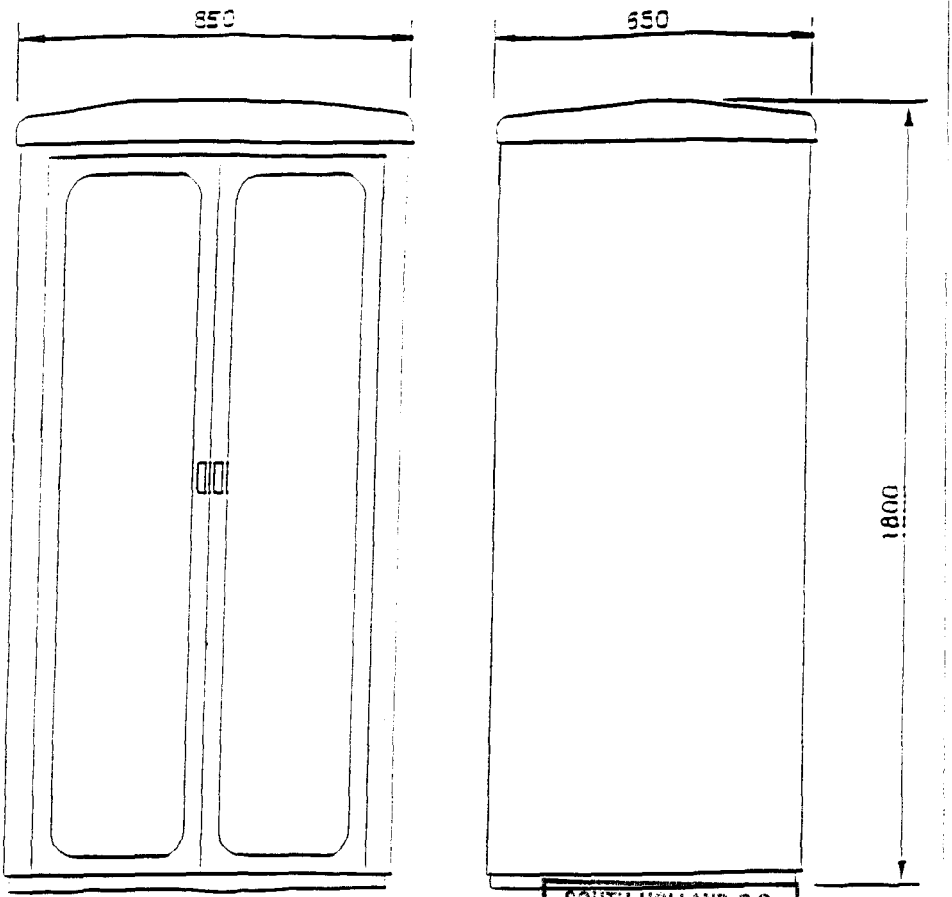

FIG. 1.

SOUTH HOLLAND D.C.
PLAN DEPT.
21 NOV 1994
11/7/94

1/ 17.4.91

TOLS. UNLESS STATED

MIL

VODAFONE..NEWBURY,BERKS.,ENGLAND.

DRAWN	DATE	CHECKED	DATE	APPROVED	DATE	ORIGINAL SCALE 1:10
SLATTER	17.4.91					

DRG.No. A4-00-0000-01034

MCN EQUIPMENT CABINET