




KEY

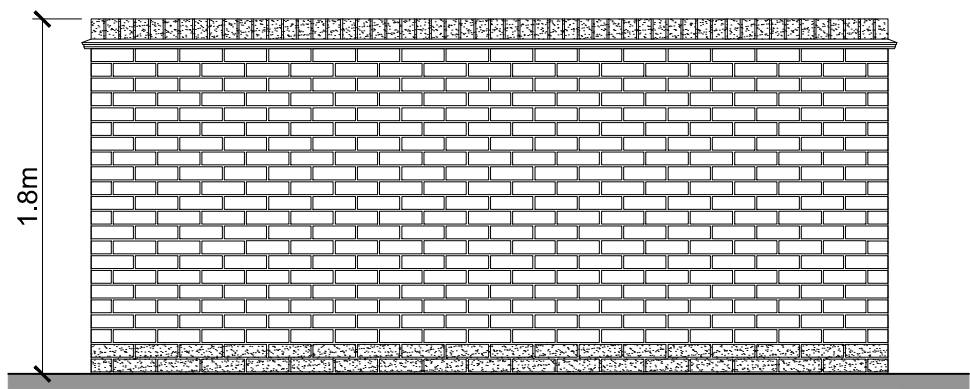


BOUNDARY TYPE - A
1.8m High Brick Wall

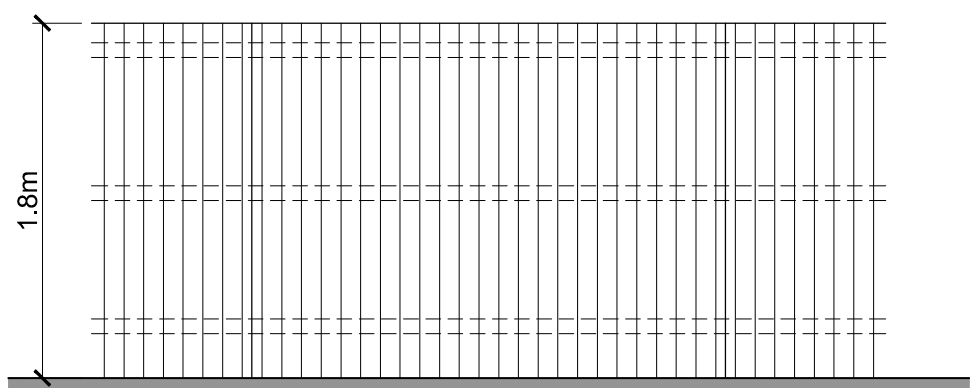

BOUNDARY TYPE - B
1.8m Close Boarded Fence

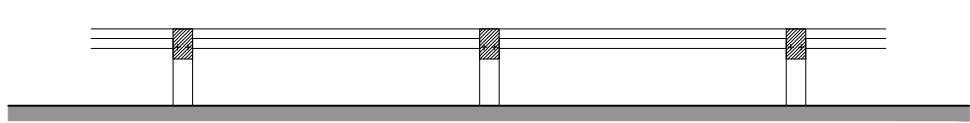

BOUNDARY TYPE - D
Knee Rail

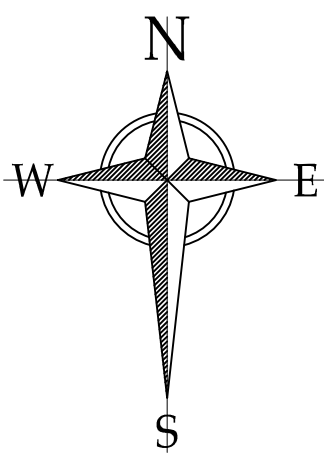

Rev.	Date	Description



1 Goodison Road, Lincs Gateway Business Park,
Spalding, Lincs, PE12 6FY T: 01406 490590

PROJECT:
Proposed Residential
Development at
Holbeach Meadows

DRAWING:
Boundary Treatment Plan
Southern Site (Phase 3)

SCALE: 1:500@A1 DRAWN: MII
DATE: NOV.2022 REVISION: -

DRAWING No: 135-BT-02