




KEY

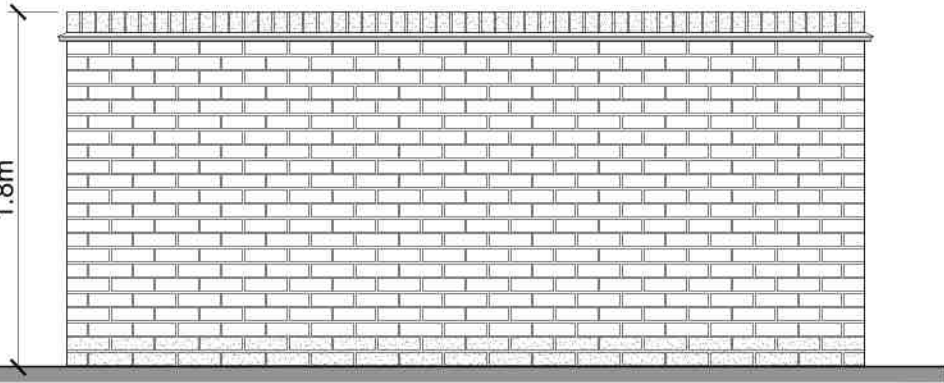

BOUNDARY TYPE - A
1.8m High Brick Wall

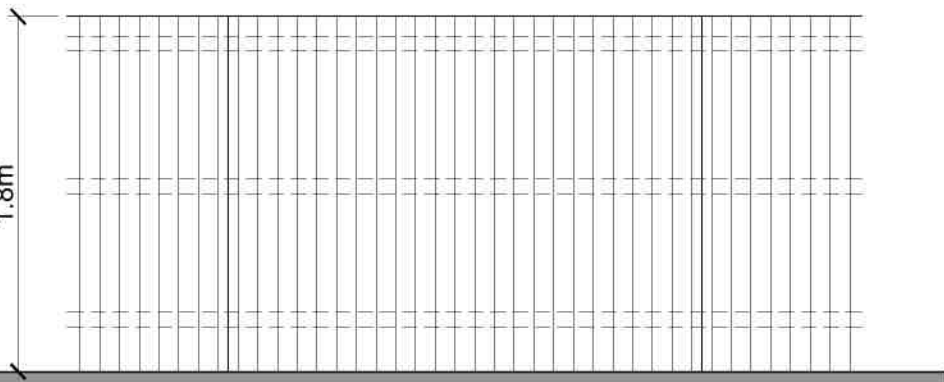

BOUNDARY TYPE - B
1.8m Close Boarded Fence

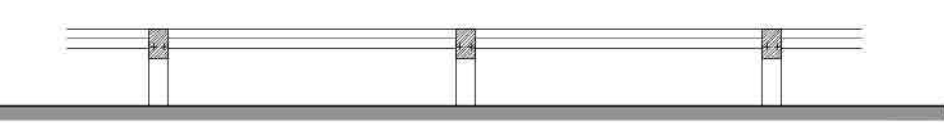

BOUNDARY TYPE - D
Knee Rail



A	01.12.2022	Plots 130-132 removed
Rev.	Date	Description



1 Goodison Road, Lincs Gateway Business Park,
Spalding, Lincs, PE12 6FY T: 01406 490590

PROJECT: Proposed Residential Development at Holbeach Meadows

DRAWING: Boundary Treatment Plan Southern Site (Phase 3)

SCALE: 1:500@A1 DRAWN: MII

DATE: NOV.2022 REVISION: A

DRAWING No: 135-BT-02