




KEY

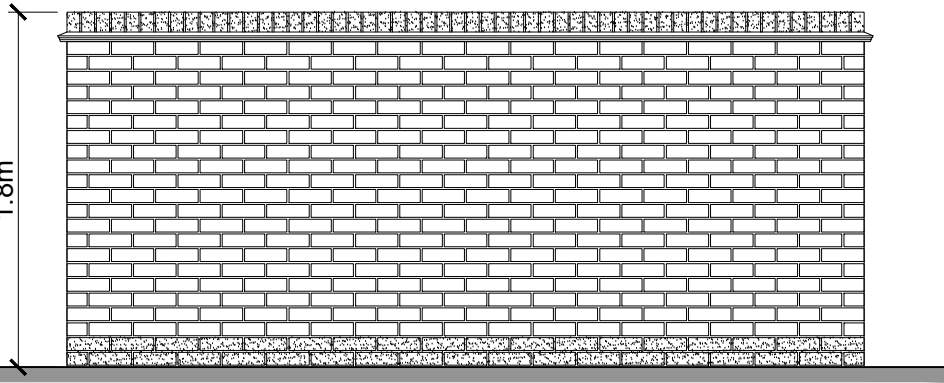

BOUNDARY TYPE - A
1.8m High Brick Wall

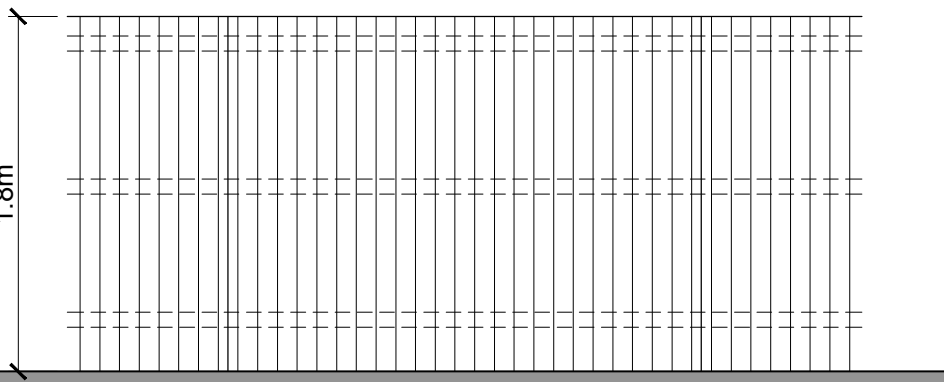

BOUNDARY TYPE - B
1.8m Close Boarded Fence

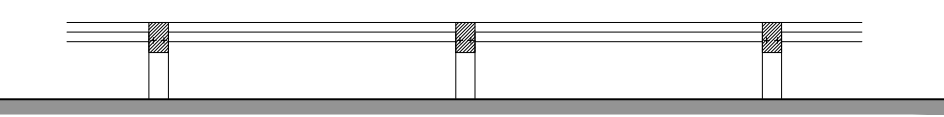

BOUNDARY TYPE - D
Knee Rail



EXTANT
PLANNING PERMISSION
H09/0331-17

AREA TO BE COVERED BY
SEPARATE PLANNING
APPLICATION

B	23.01.2023	Dim's to Gardens to Plots 409-416 added
A	01.12.2022	Plots 130-132 removed
Rev.	Date	Description



ASHWOOD
HOMES

1 Goodison Road, Lincs Gateway Business Park,
Spalding, Lincs, PE12 6FY T: 01406 490590

PROJECT:
Proposed Residential
Development at
Holbeach Meadows

DRAWING:
Boundary Treatment Plan
Southern Site (Phase 3)

SCALE: 1:500@A1 DRAWN: MIT
DATE: NOV.2022 REVISION: B

DRAWING No: 135-BT-02