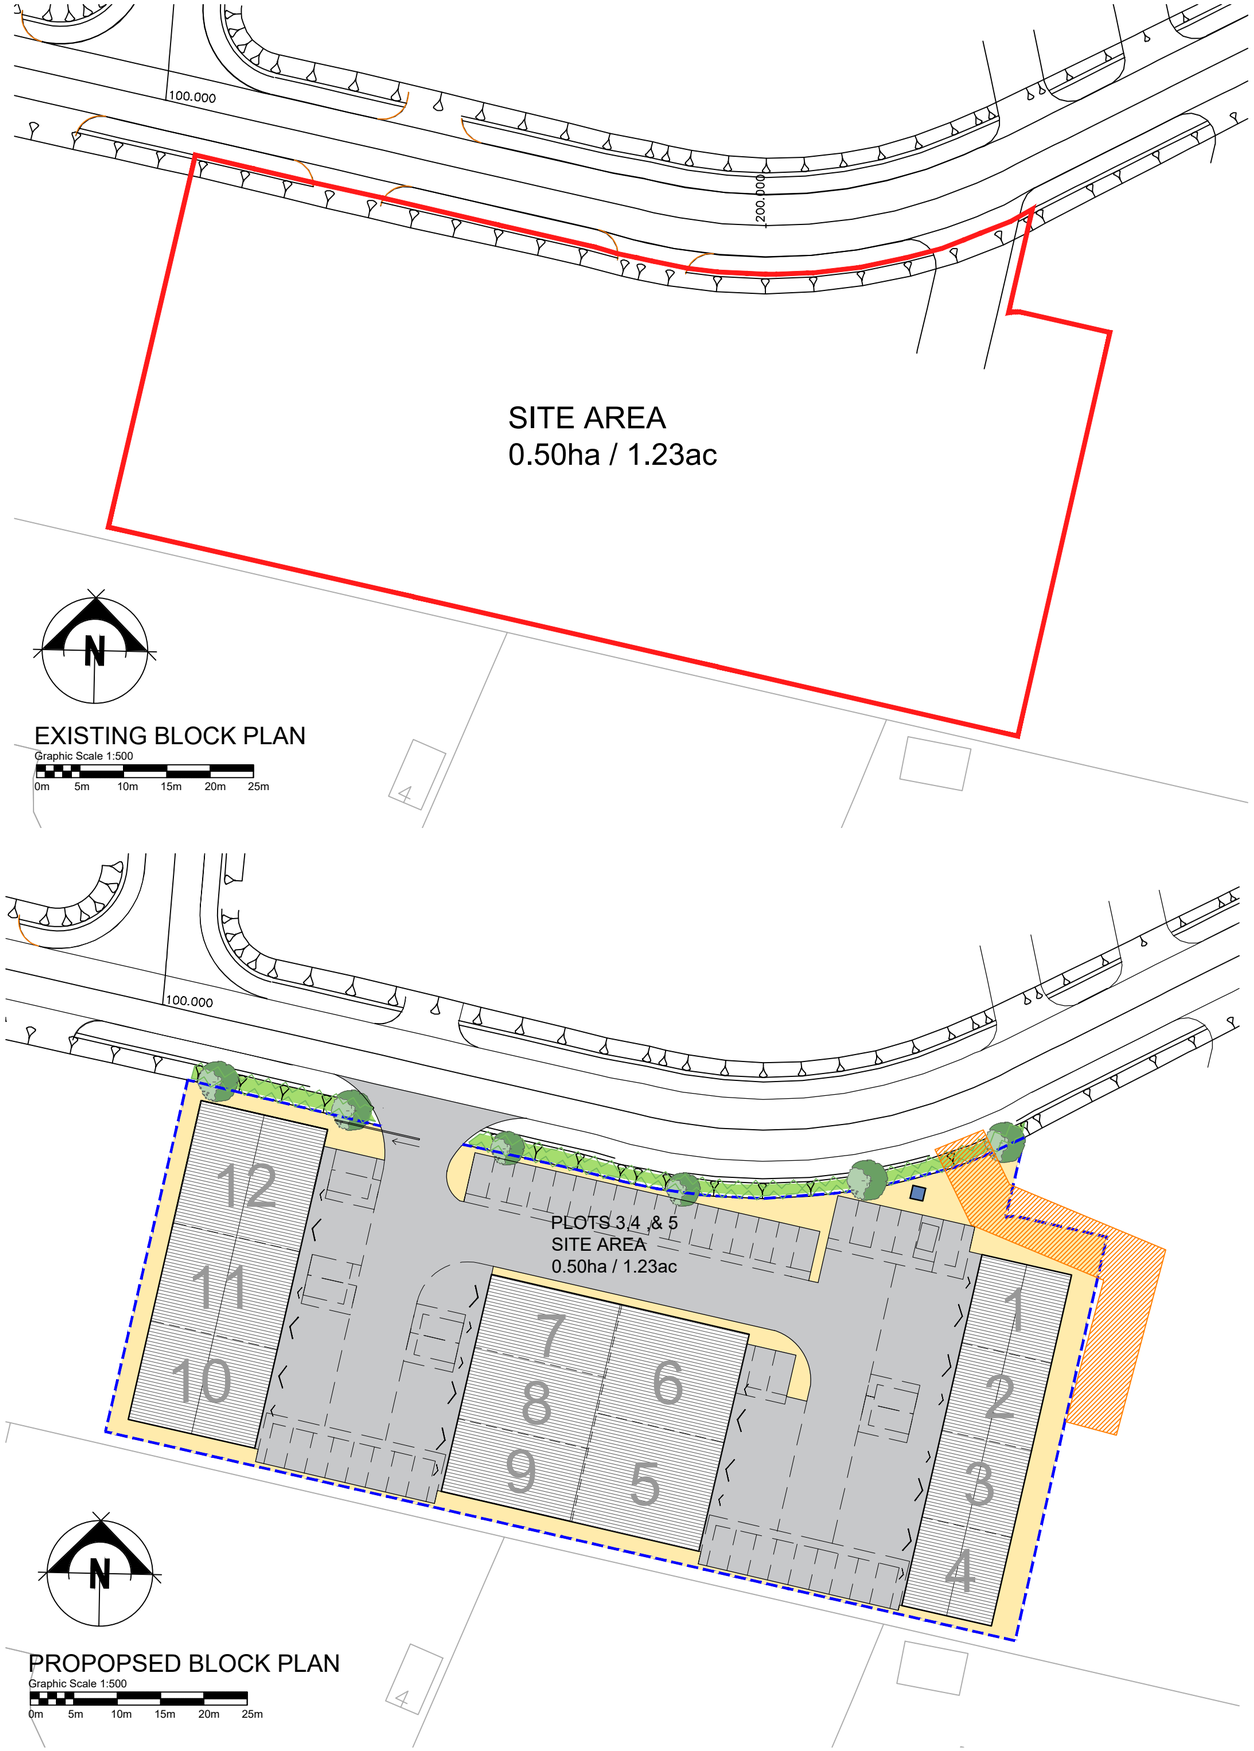


EXISTING BLOCK PLAN


Graphic Scale 1:500

0m 5m 10m 15m 20m 25m

PROPOPSED BLOCK PLAN

Graphic Scale 1:500

0m 5m 10m 15m 20m 25m

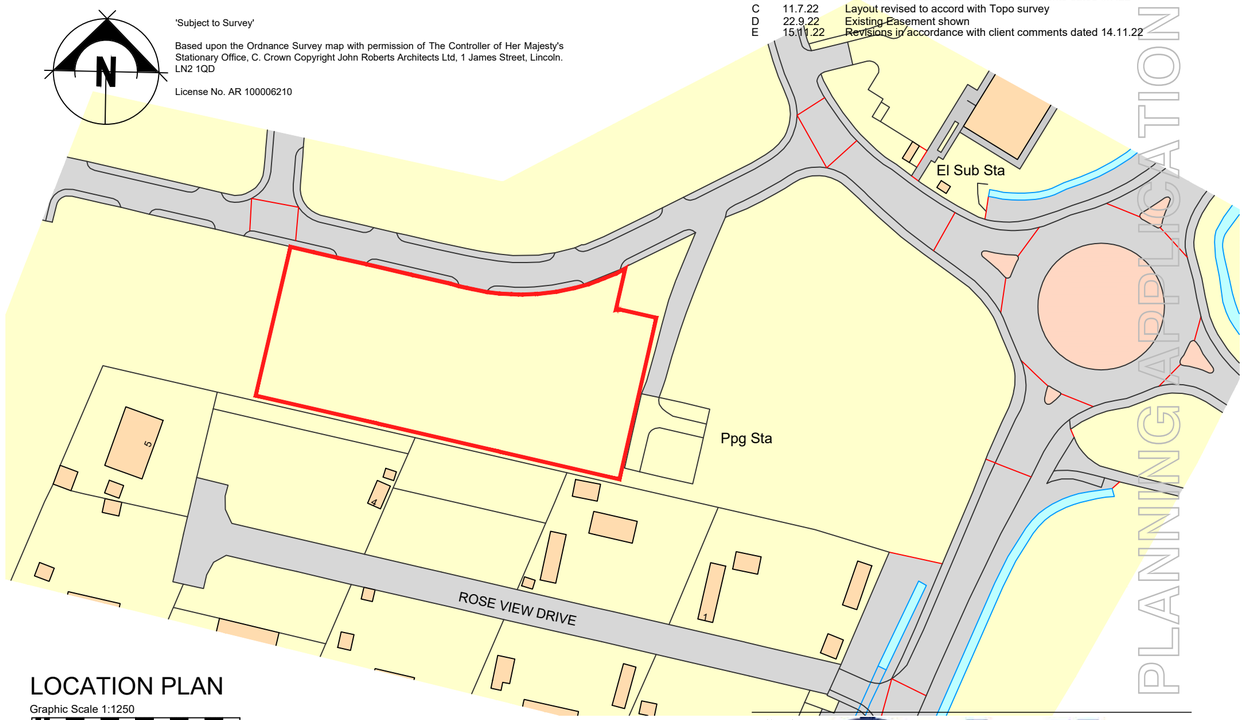

'Subject to Survey'

Based upon the Ordnance Survey map with permission of The Controller of Her Majesty's Stationary Office, C. Crown Copyright John Roberts Architects Ltd, 1 James Street, Lincoln. LN2 1QD

License No. AR 100006210

LOCATION PLAN

Graphic Scale 1:1250

0m 10m 20m 30m 40m 50m 60m

1953 2018 JOHN ROBERTS ARCHITECTS 65 YEARS OF ARCHITECTURE

NO. 14126408 NO. 14126411 NO. 14126412

ALL DIMENSIONS AND SETTING OUT ARE TO BE VERIFIED ON SITE AND ALL DISCREPANCIES REFERRED TO THE ARCHITECT BEFORE WORK COMMENCES. ---------- COPYRIGHT RESERVED

REV.	DATE	DESCRIPTION
B	7.7.22	Revisions in accordance with client comments dated 6.7.22
C	11.7.22	Layout revised to accord with Topo survey
D	22.9.22	Existing Easement shown
E	15.11.22	Revisions in accordance with client comments dated 14.11.22

PLANNING APPLICATION

client

Stirlin

project

PLOT 3, 4, & 5
SOUTH LINCS FOOD ENT. ZONE
HOLBEACH

drawing

EXISTING & PROPOSED BLOCK PLANS & LOCATION PLAN

scale	date
1:500/1250 @ A2	JUNE 22

drawn	checked
KSC	

drawing no.	revision
8174S-PP-01	E

john roberts architects

1 James Street . Lincoln . LN2 1QD
T: 01522 533441 . F: 01522 512888
E: admin@jrarchitects.co.uk
www.jrarchitects.co.uk