




BEFORE SCALE FROM THIS
DRAWING.
This drawing is copyright and may
not be altered, copied, reprinted,
photographed or used for any
purpose other than that for which it
is issued.
The Client/Contractor is to check
all dimensions on site and report
discrepancies to the Architect.
All details shown on this drawing
including foundations are based
upon typical site conditions unless
stated otherwise. No responsibility can
be accepted for structural
failures which may be
discovered during construction
unless reported to the Architect so
that design amendments may be
considered. Site soil surveys are
recommended in respect of
foundations to establish quality
site conditions before foundation
work is undertaken.

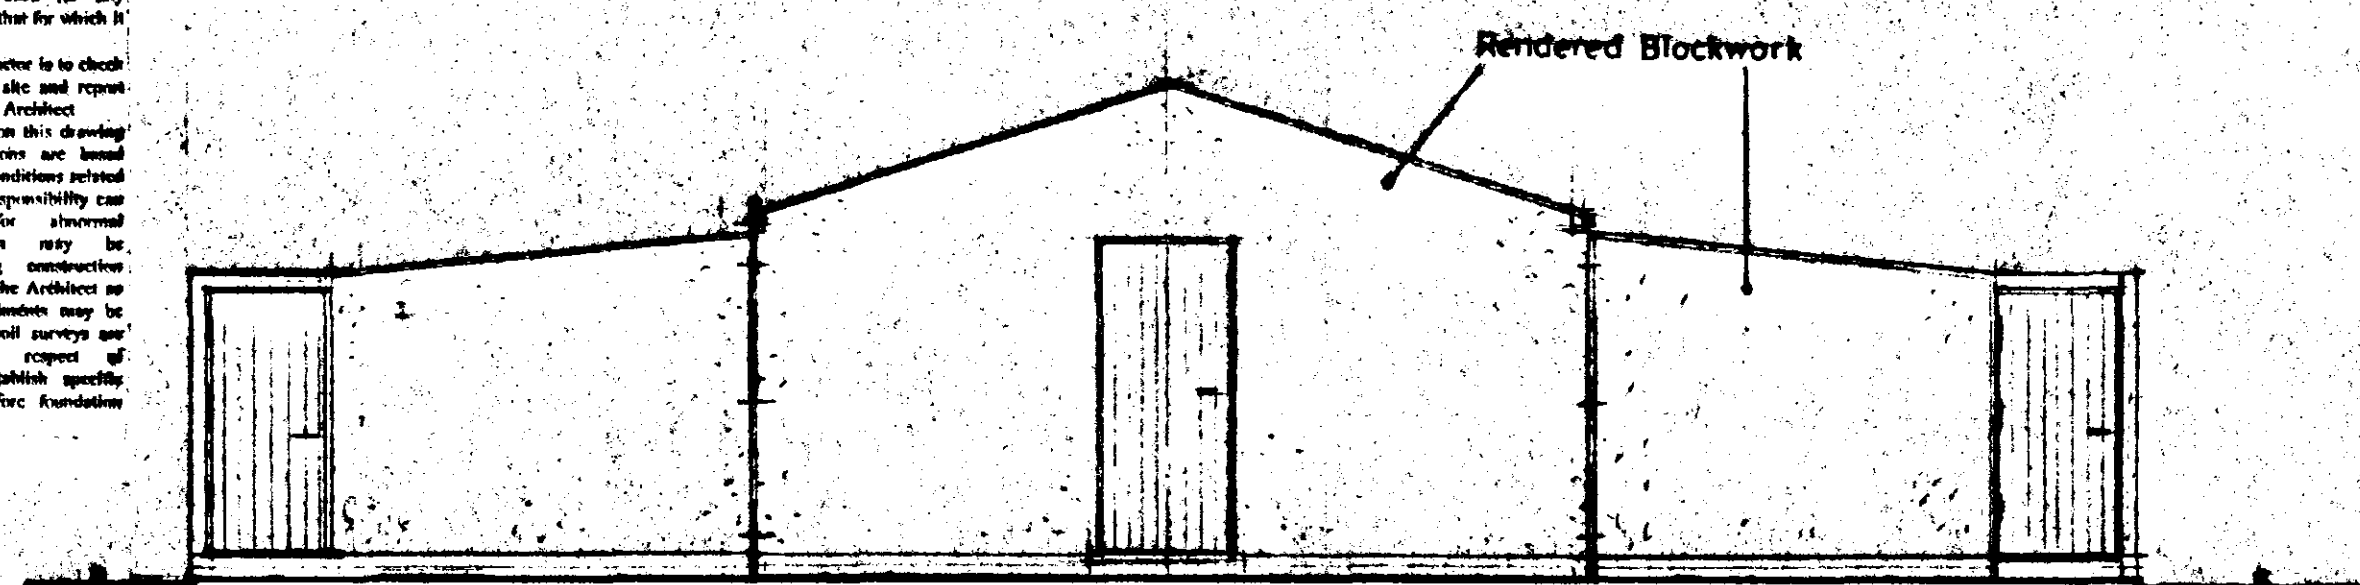

END (SOUTH)

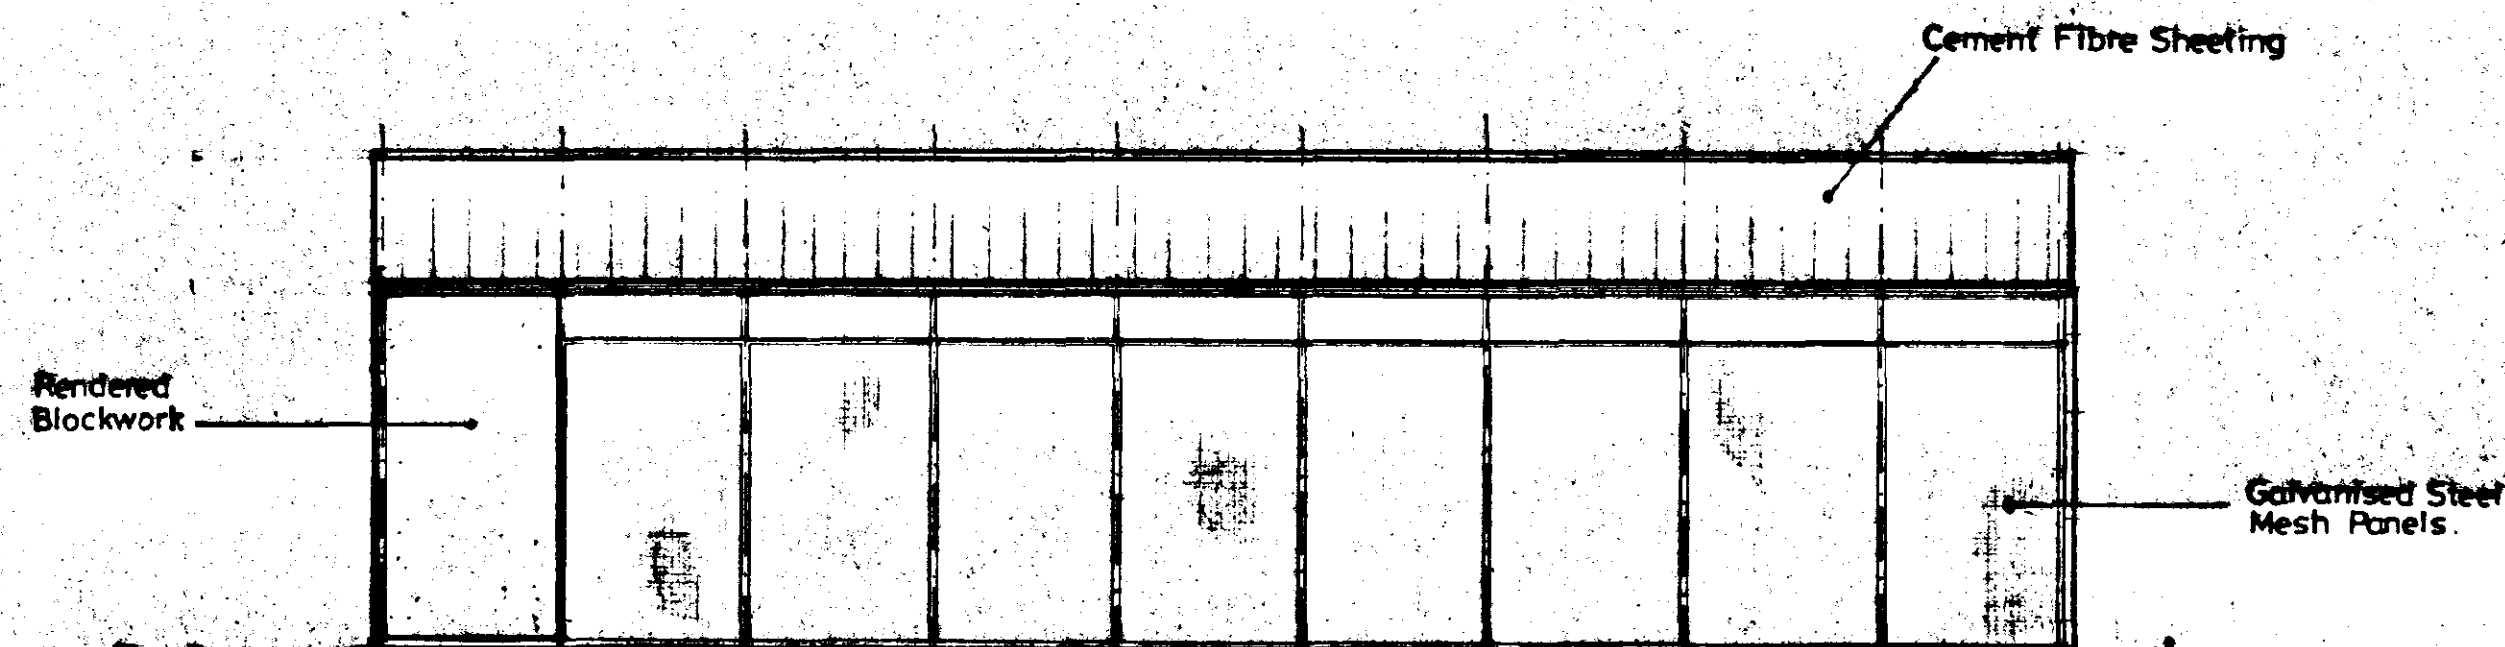

SIDE

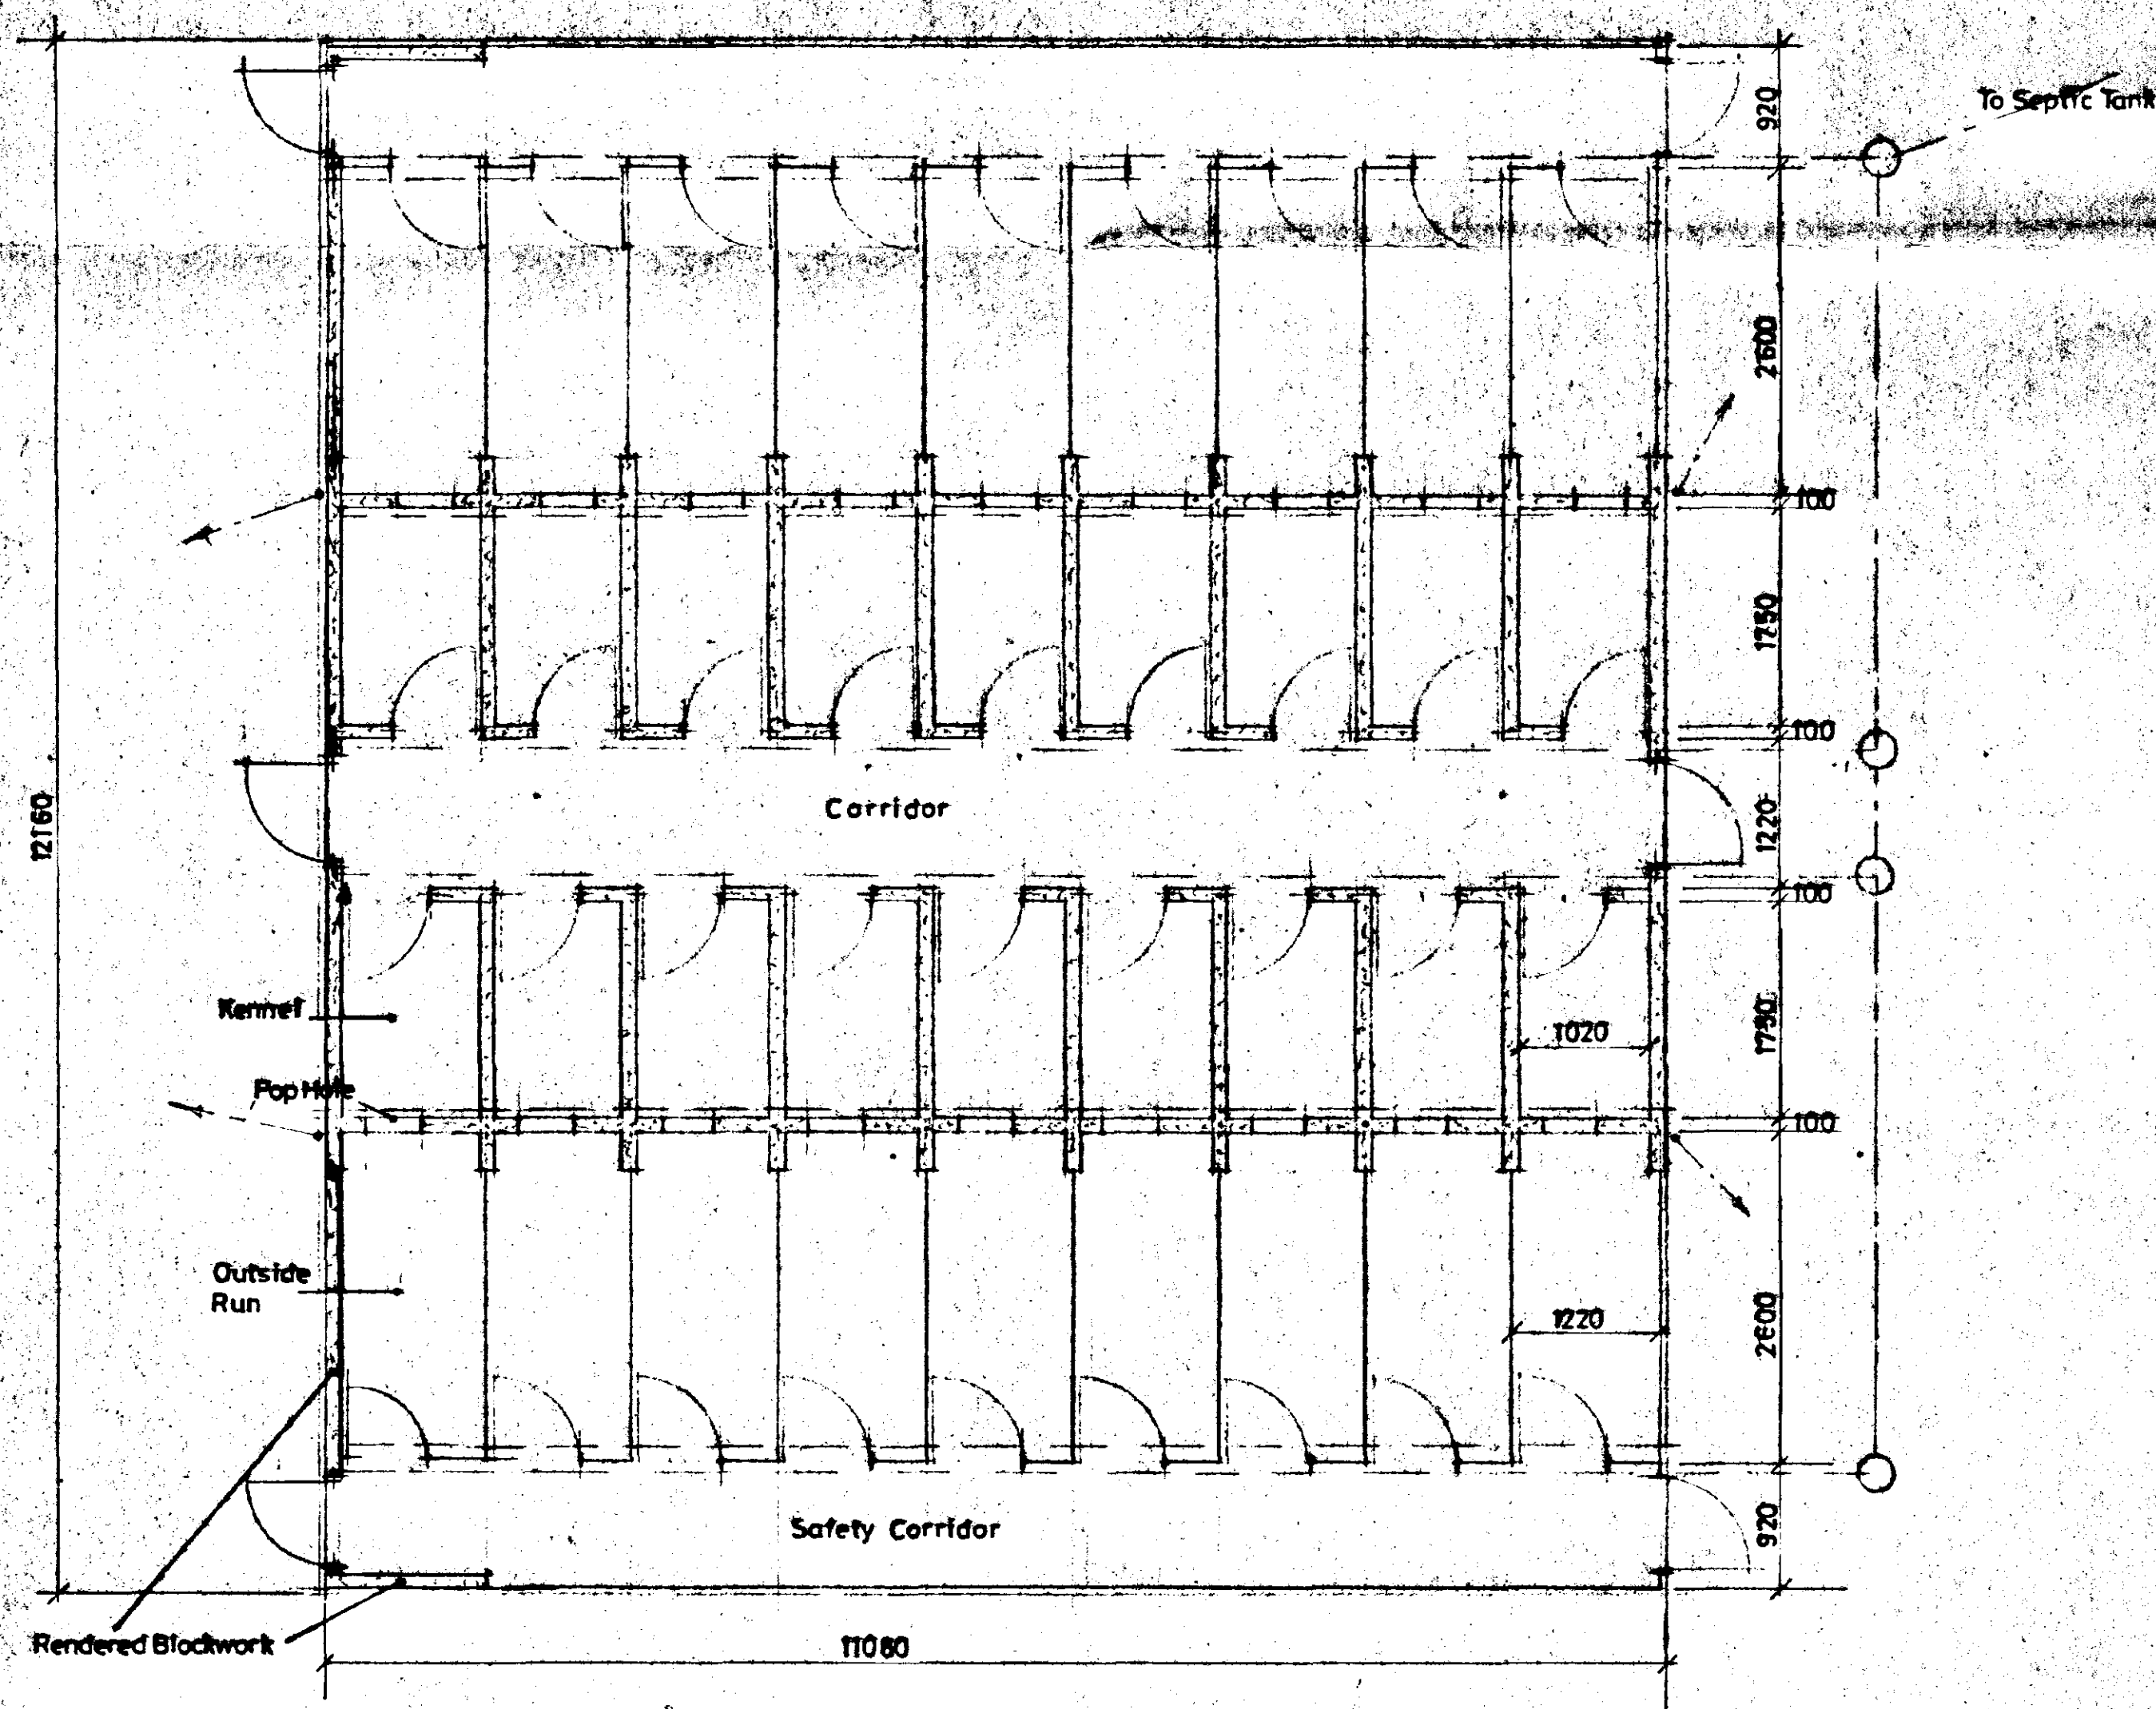

PLAN

AMENDED PLAN

Ref.

SCHEMATIC
HOUSING
- 6 Nov 1987
Ref: 1122/96

DETERMINED
PLAN

10.2.97. Revise Kennel dimensions to 10

G. R. MERCHANT
LENG AMICE, FIWO,
ARCHITECTURAL, STRUCTURAL
& LAND DRAINAGE CONSULTANT
TEL: HOLBEACH (01408) 490800

PROJECT:
BOARDING KENNELS
WHINFELL HOUSE
DOG DROVE
HOLBEACH DROVE

CLIENT:
MRS D.M. GUNTER

SCALE: 1/50
DATE: APRIL 1996

G.R. MERCHANT
DRAWING No.: DMG.2 A

REVISIONS:
A.