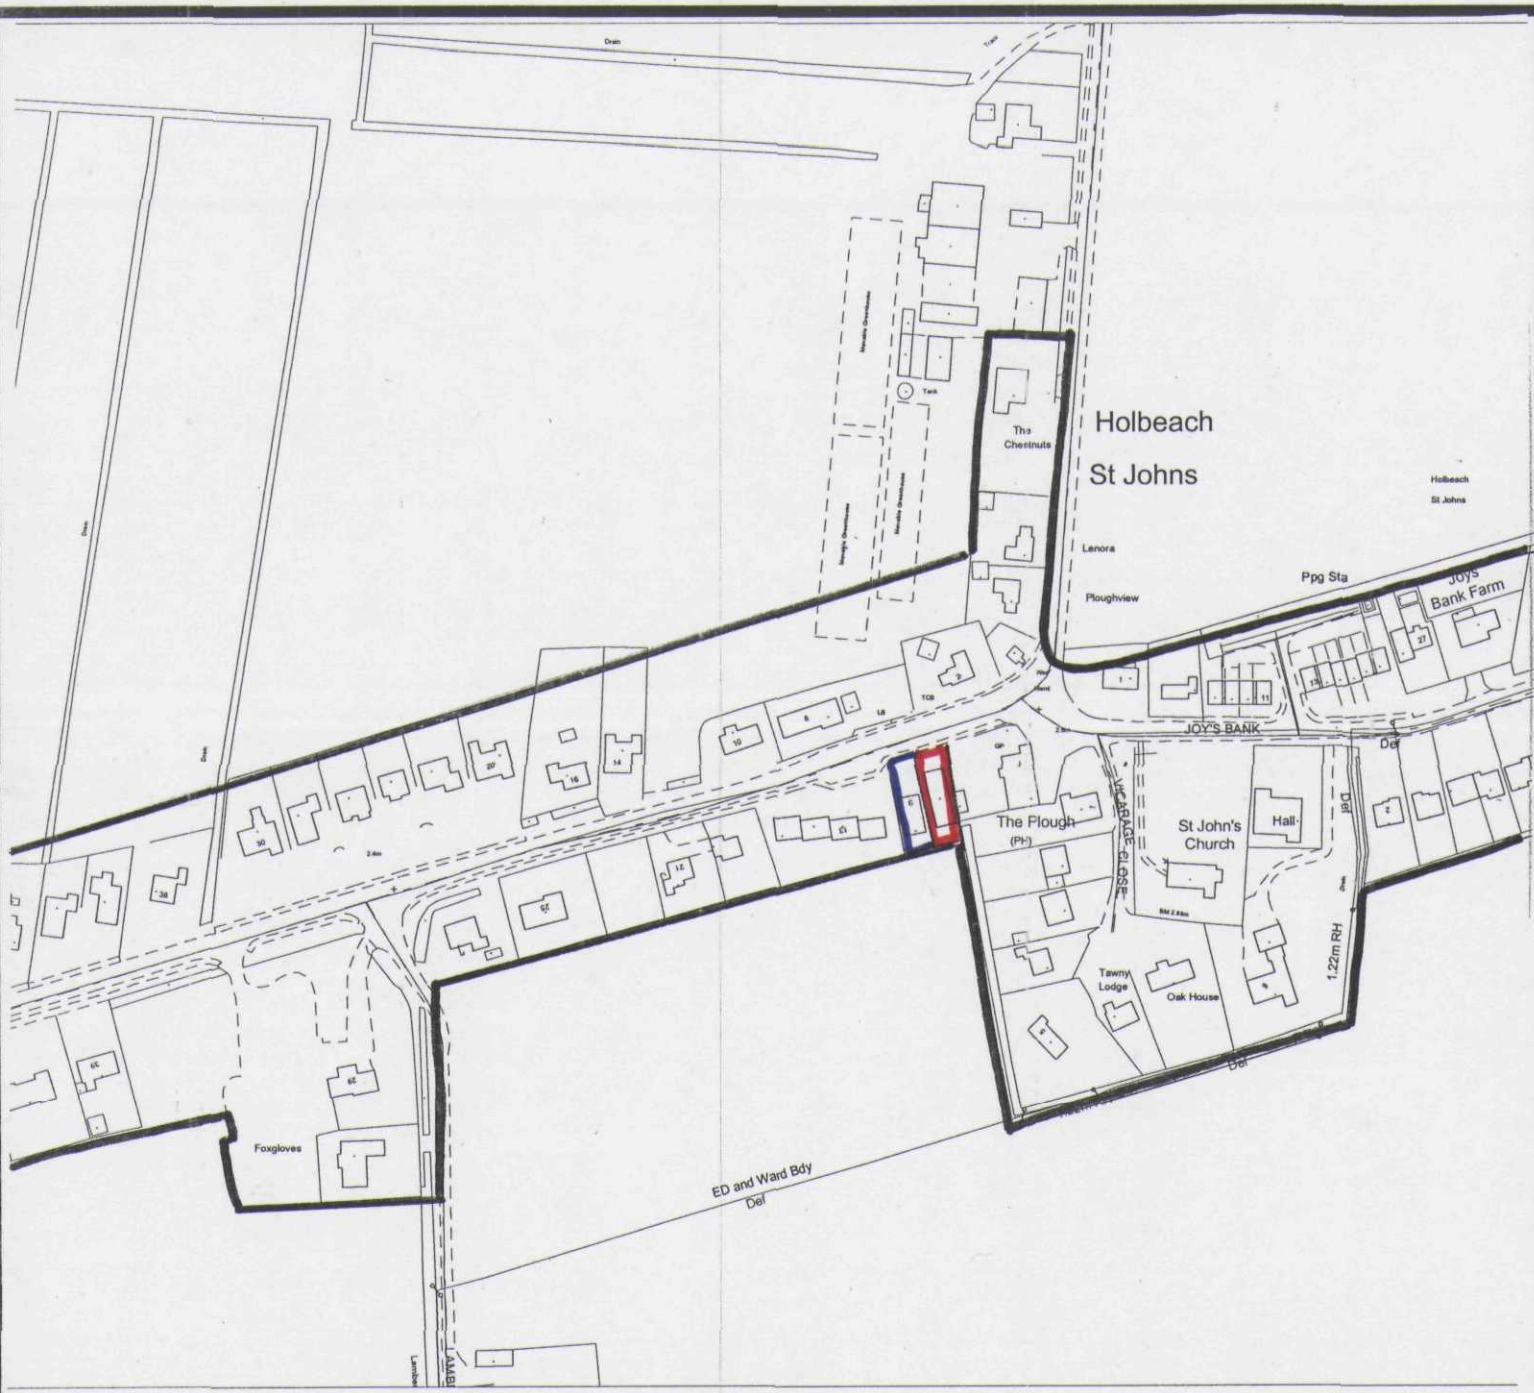


right. South Holland District Council 100018215 25/01/2005 TF3418SE 1:2500

South Holland District Council

Planning & Development

Appeal by

Mr & Mrs K Paul

- Appeal Site
- Development Boundary
- Land also in ownership

Steve Williams
Head of Planning & Development
Council Offices,
Priory Road, Spalding, Lincs
PE11 2XE

Scale: 1:2500	Date: Jan *2005*
Plan 'A'	North ↑