


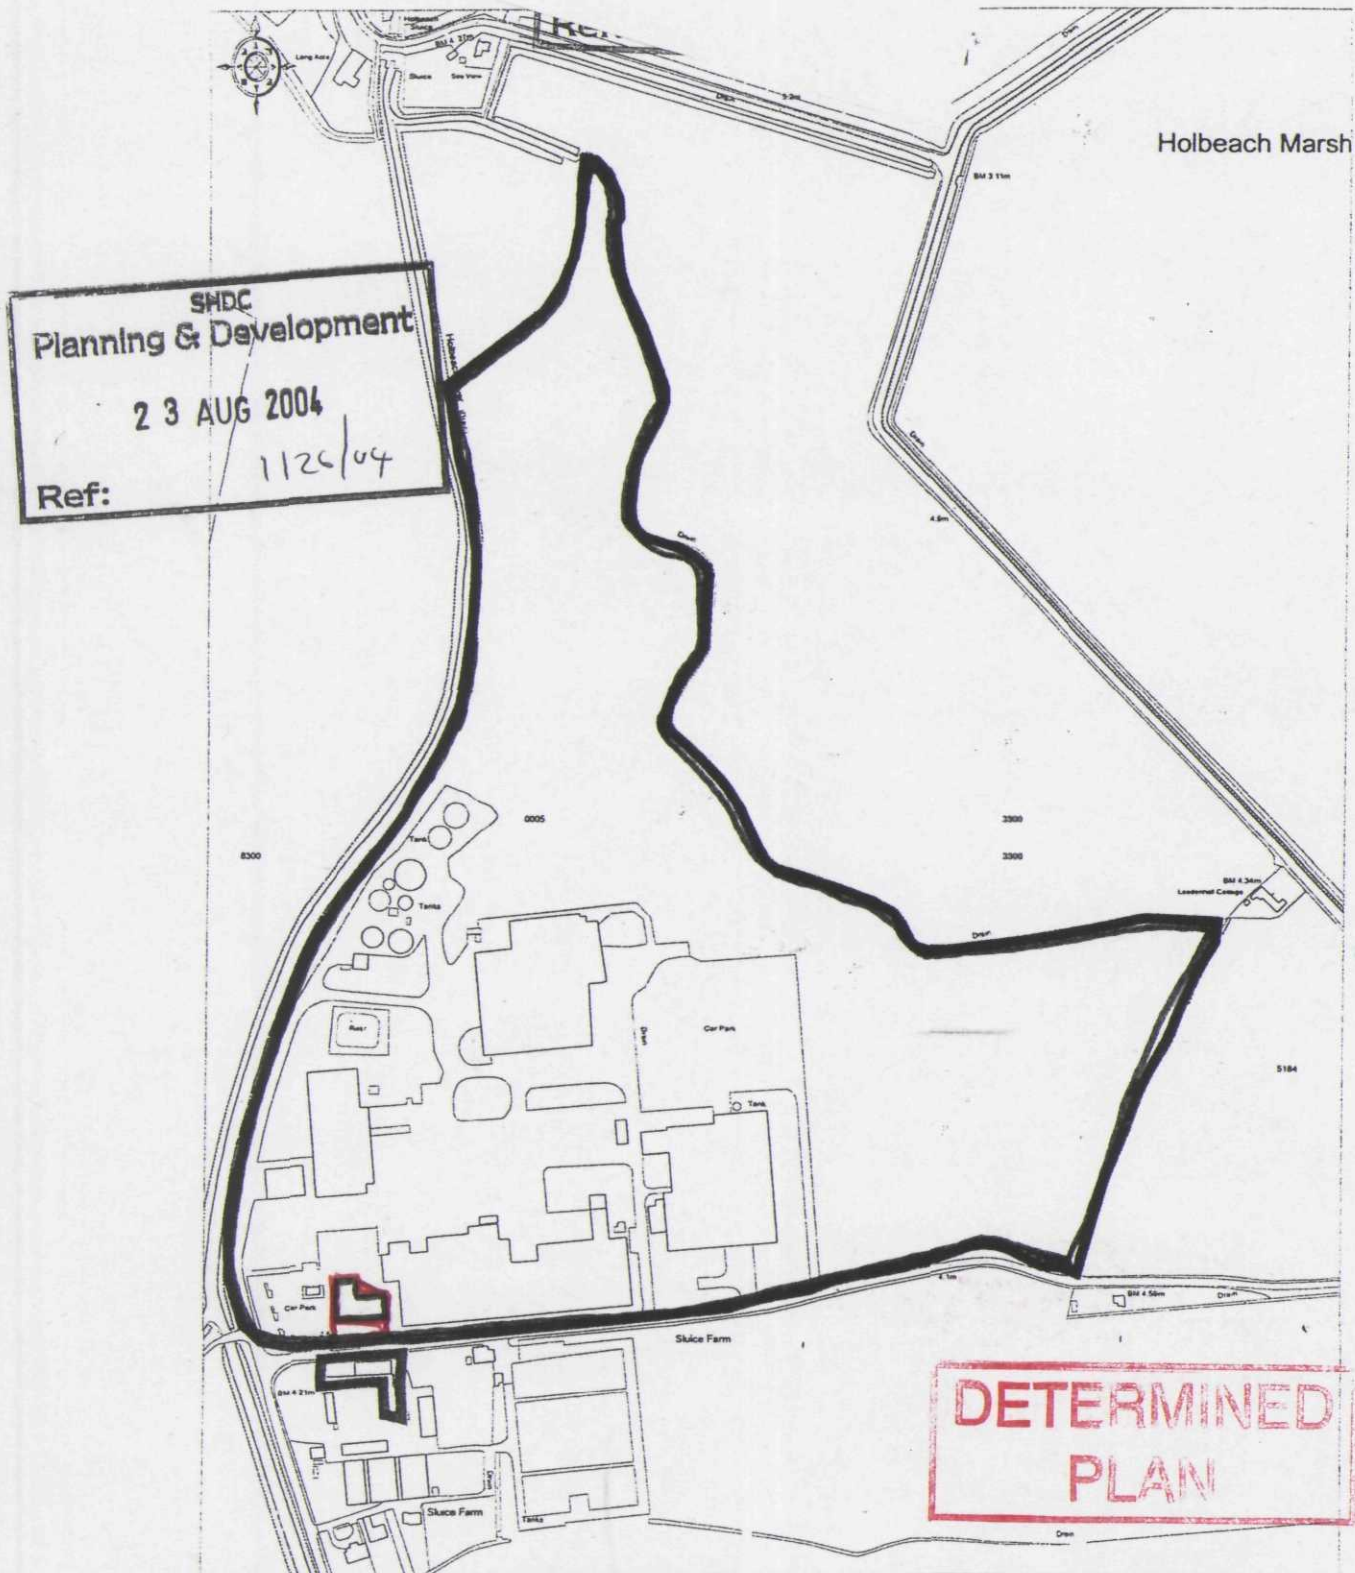

Ordnance
Survey

© Crown copyright 2001. All rights reserved. Licence Number 100020449. Survey Scale - 1:2500 Plotted Scale - 1:5000

DETERMINED
PLAN

Tinsley Foods Ltd *SITE*
Sluice Road
Holbeach St Marks, Lincolnshire