


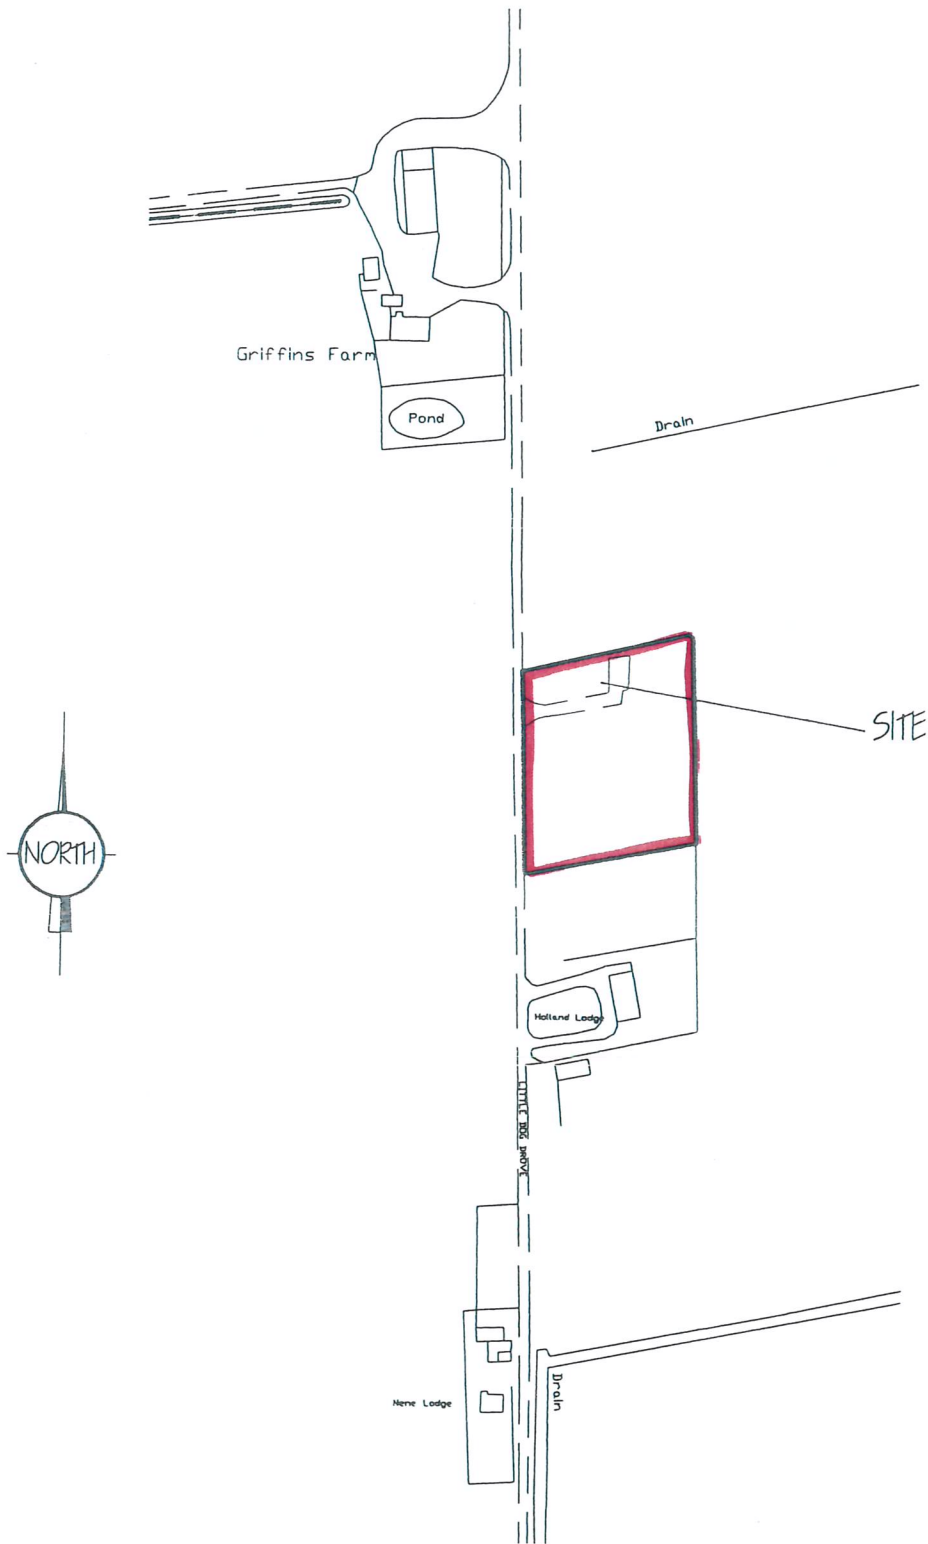

LOCATION PLAN,
1/2500.

Proposed touring caravan and camping site at Lazy Acre, Little Dog Drove, Holbeach St. John for Mr E McGowan. Site location plan JC/M228/3. Scale 1/2500. OS licence no. MEM00000102.