


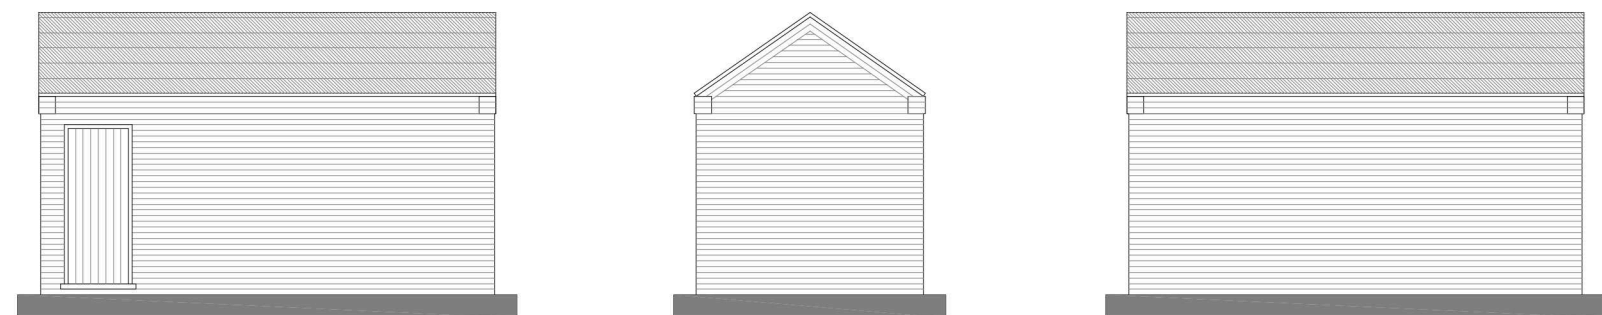


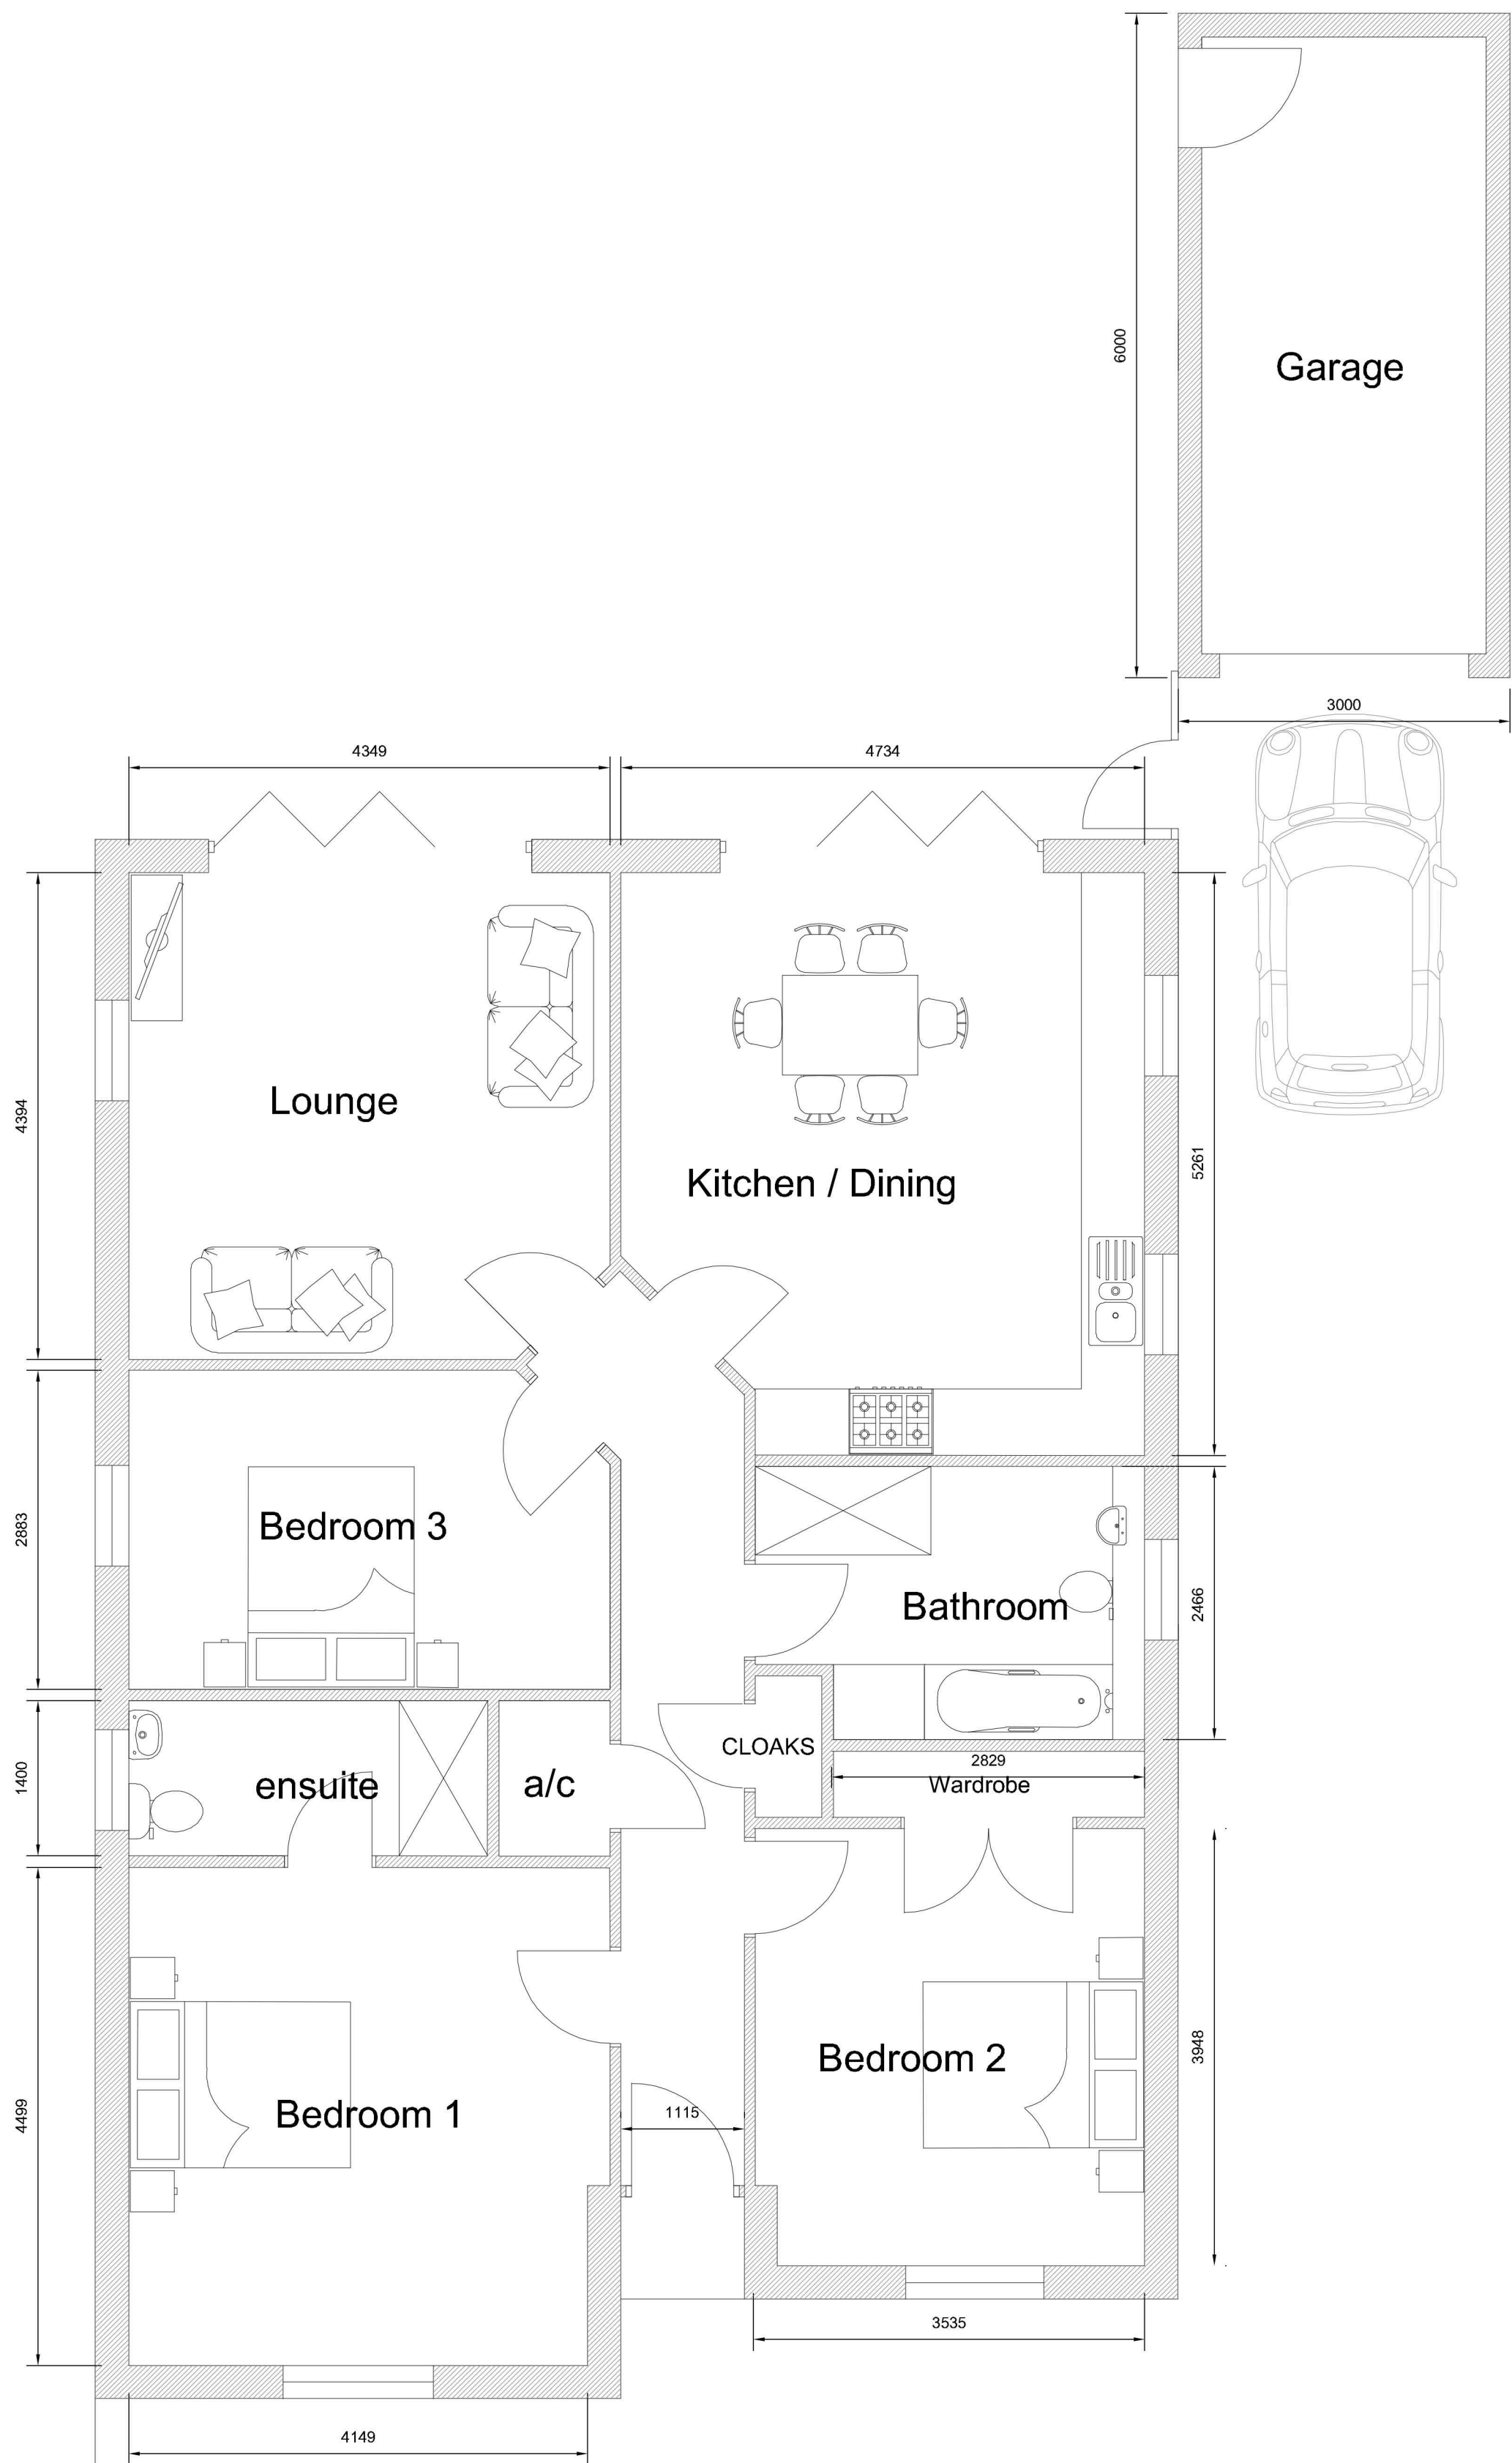

PROPOSED ELEVATIONS

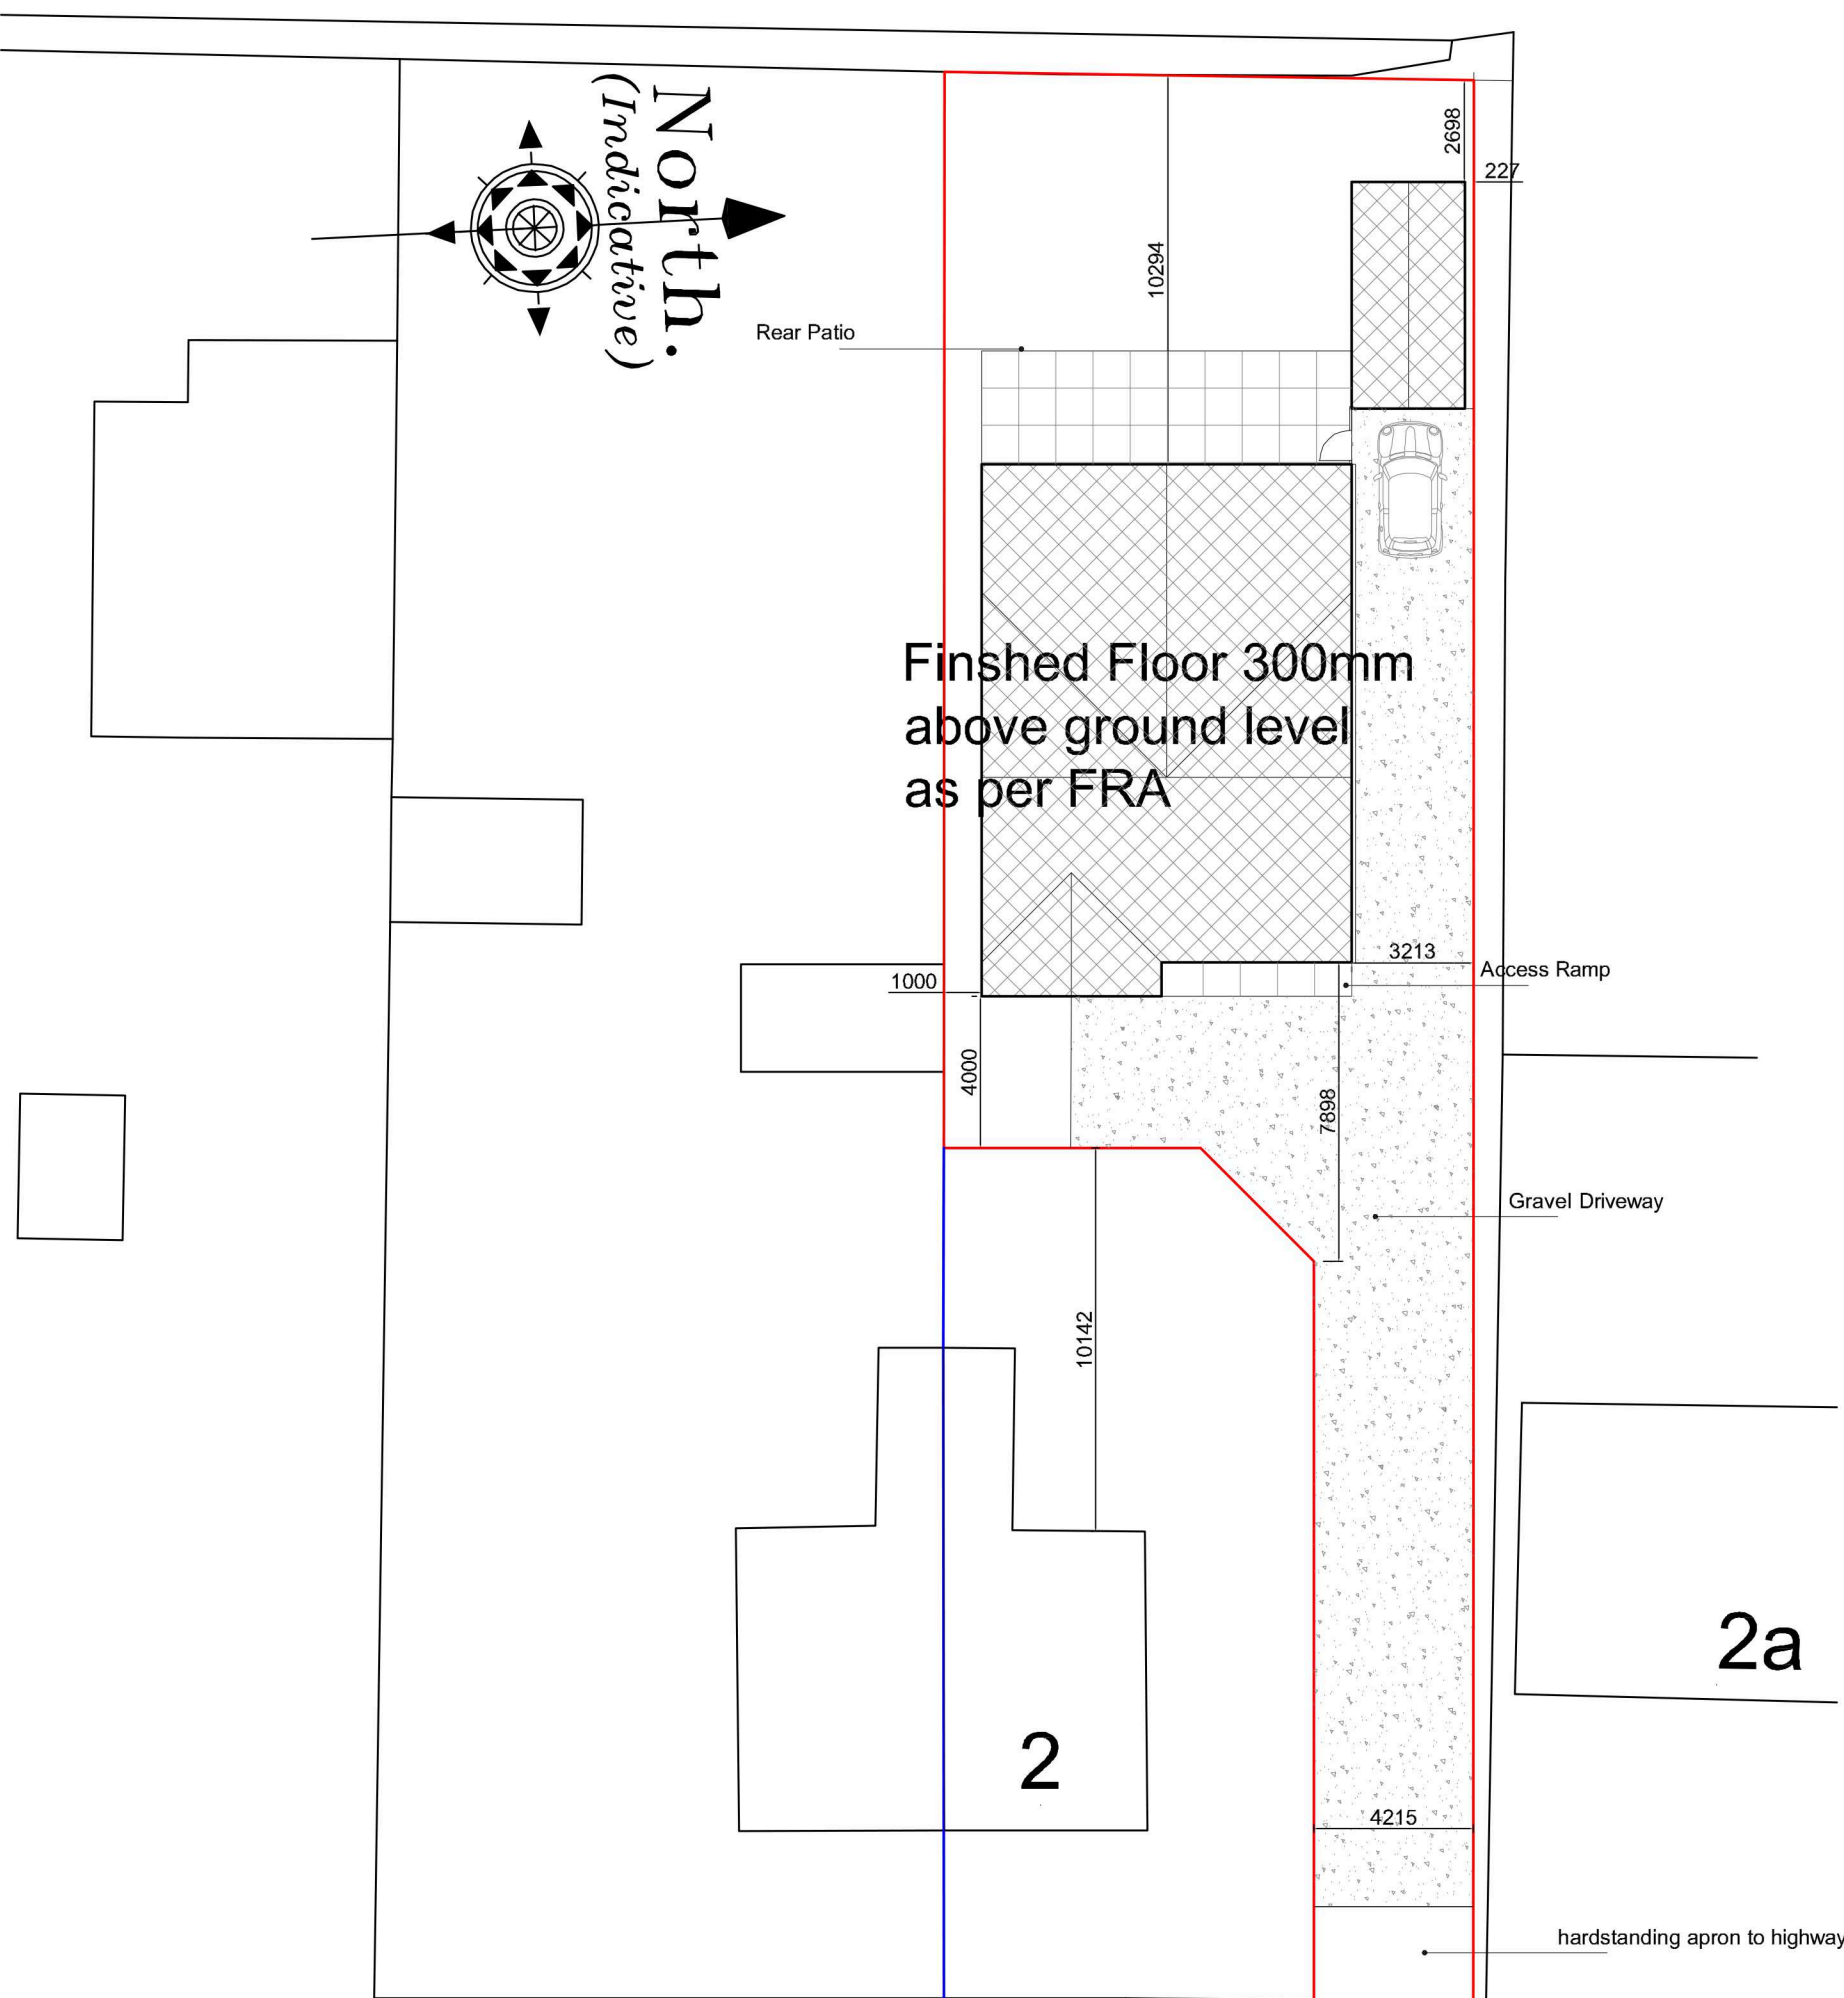

PROPOSED BLOCK PLAN

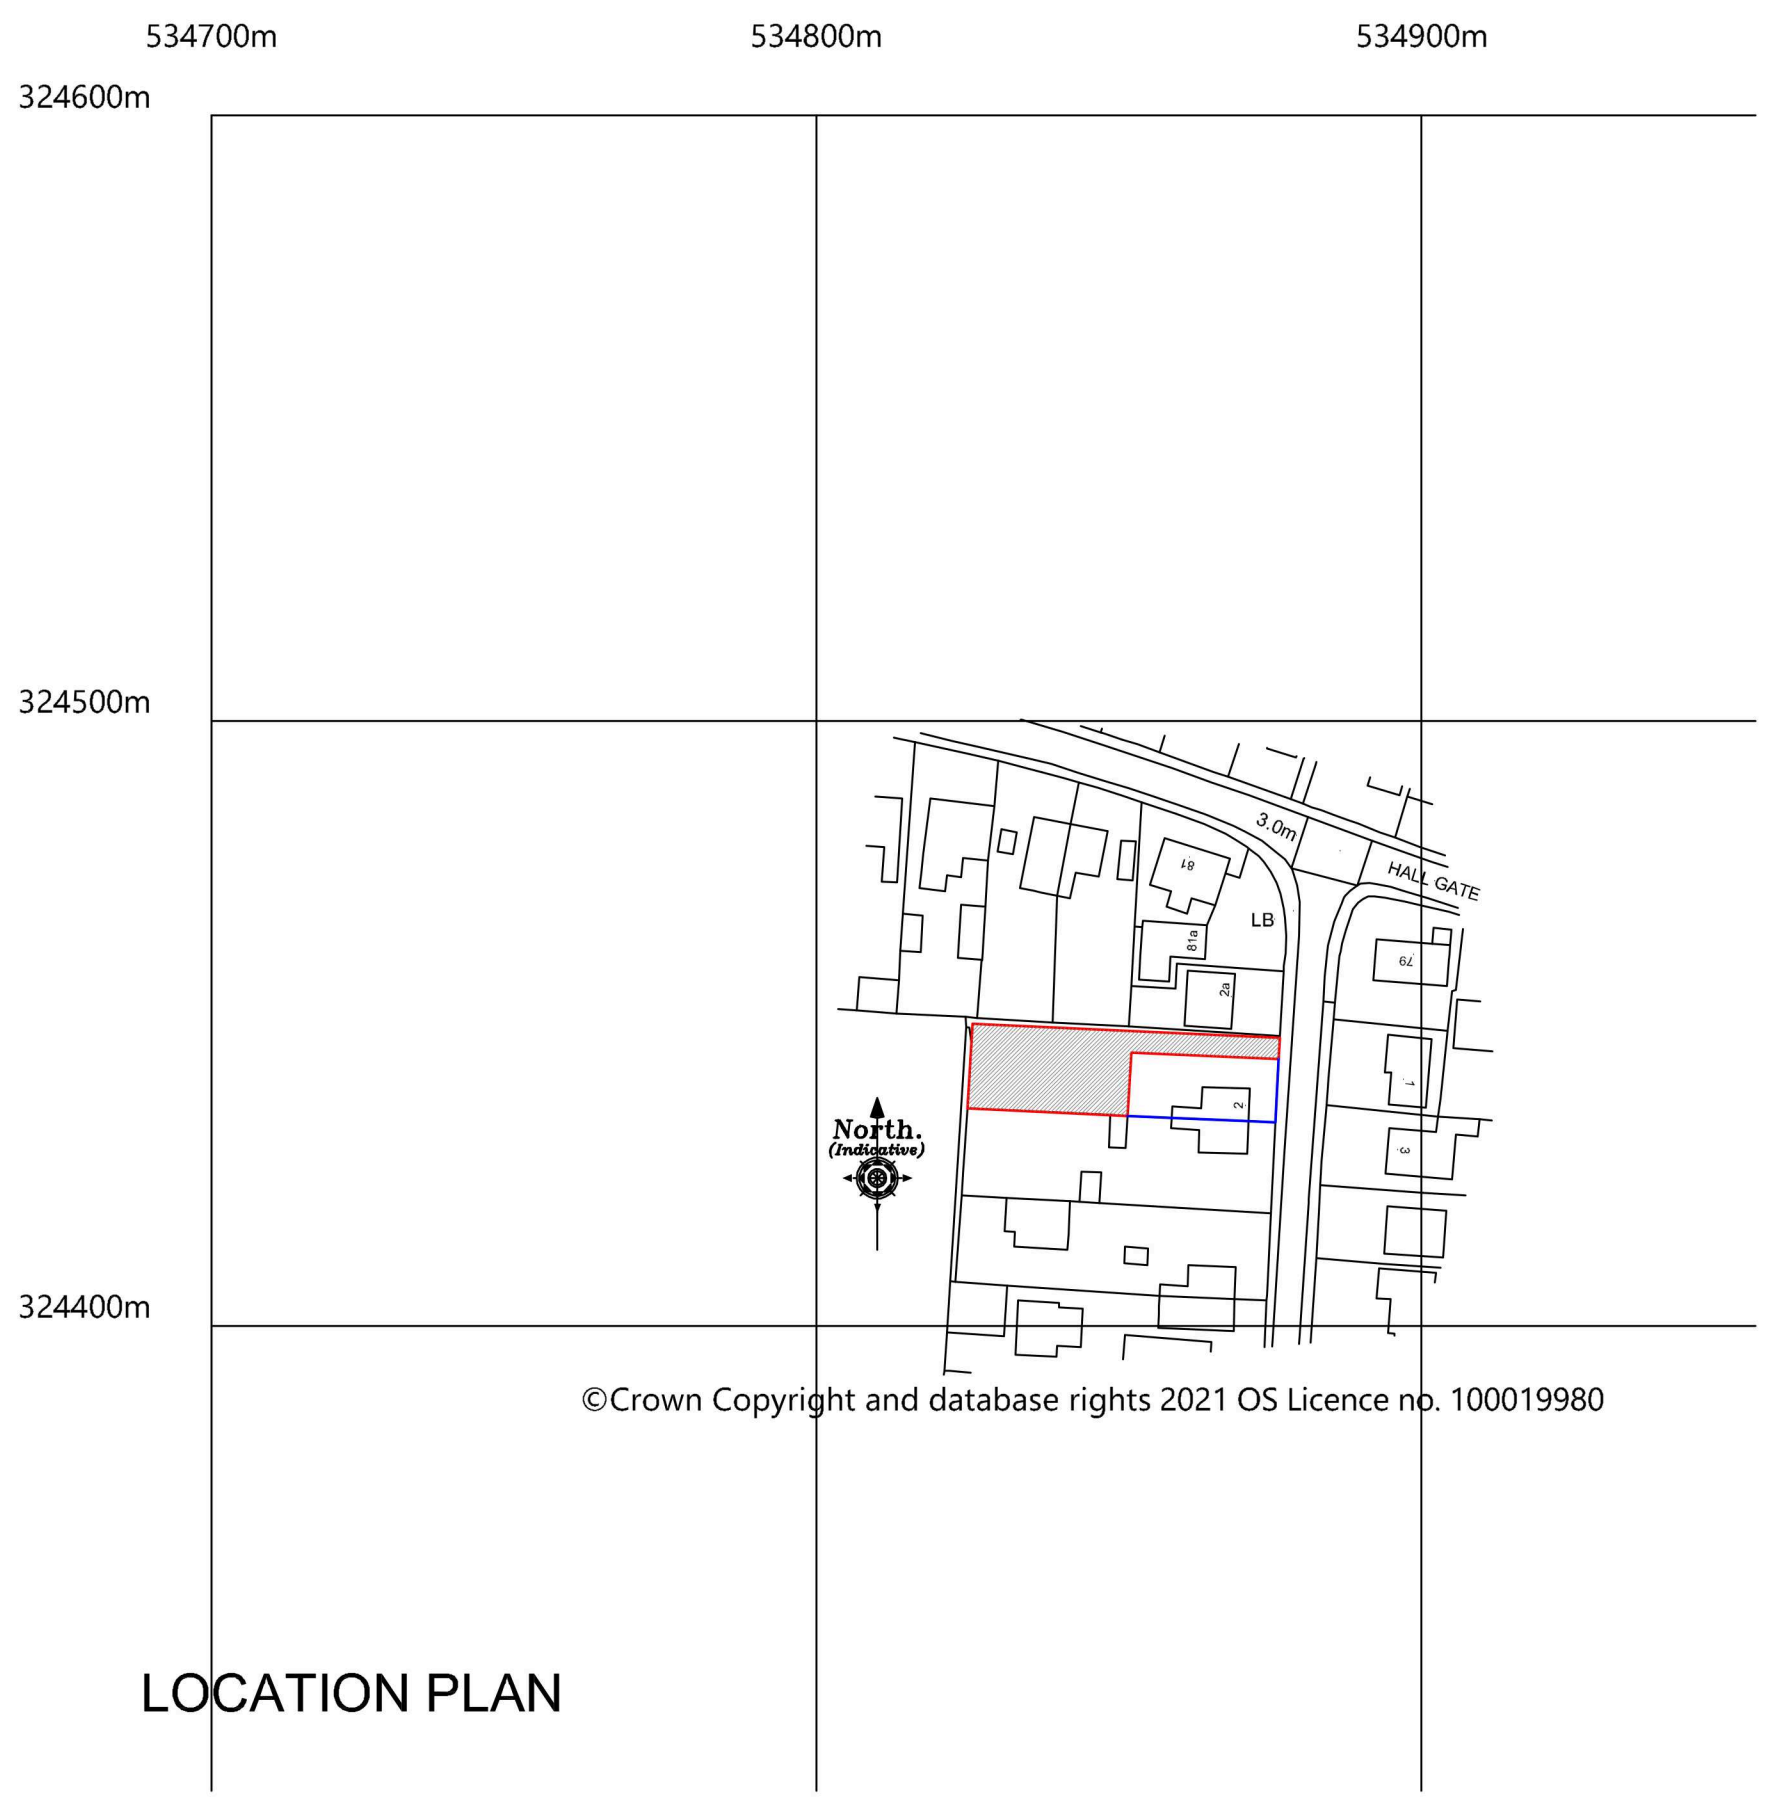

LOCATION PLAN

NOTE:
Foul water to discharge into public sewer in road.
Surface water to discharge into new soakaways.