


Reproduced from the
Ordnance Survey Map
by permission of Ordnance Survey on
behalf of The Controller of Her Majesty's
Stationery Office. Crown Copyright. All
rights reserved. AP SALES 38 NEW ROAD
SPALDING licence No ES 100011778

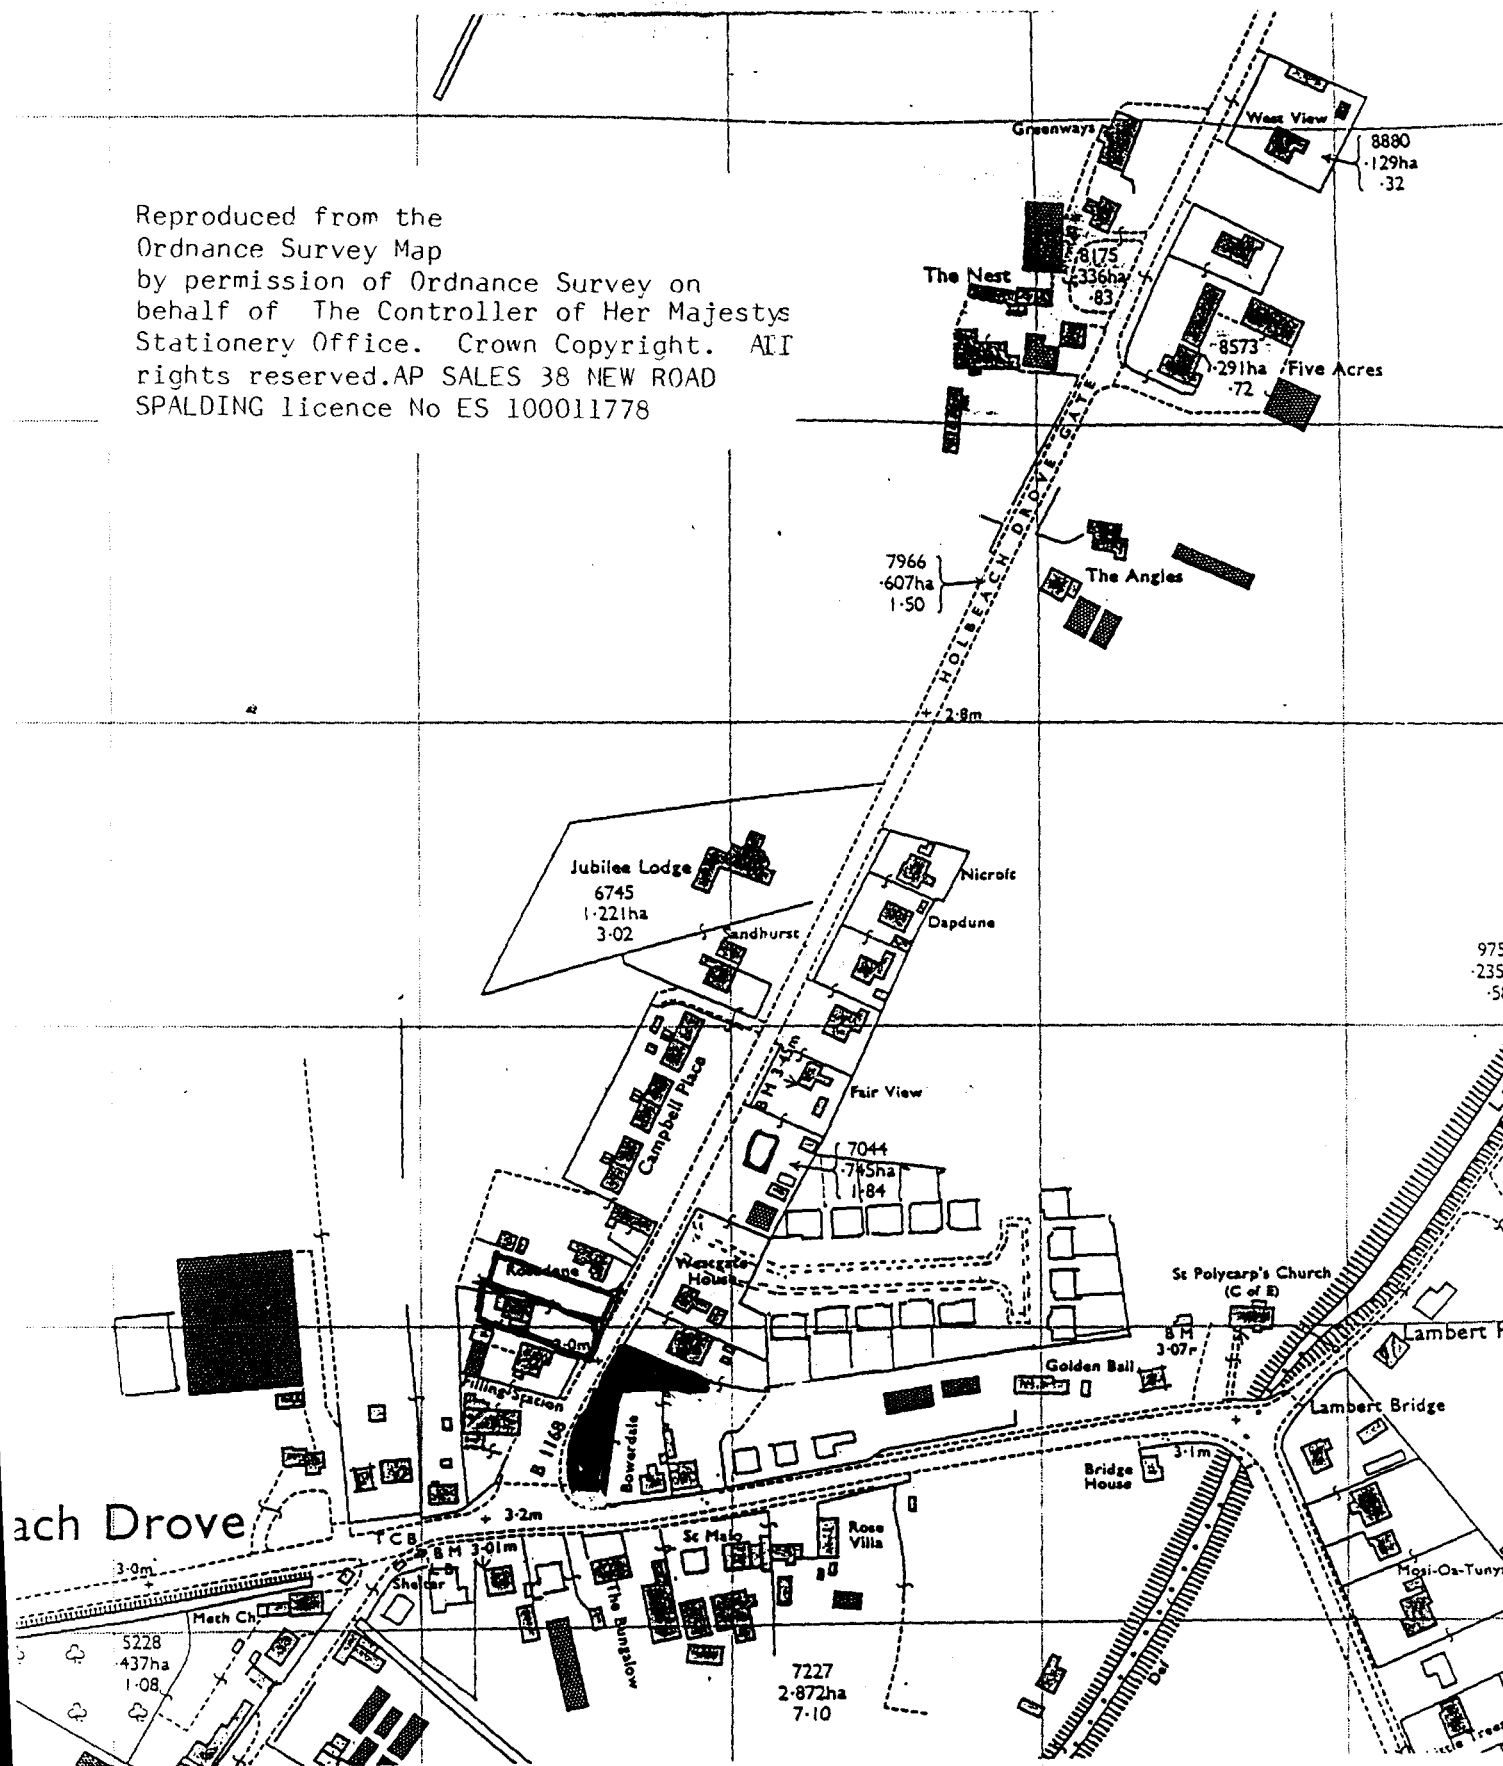

SOUTH HOLLAND DC
HOUSING & PLANNING

20 SEP 2001

Ref: 1132/01