
Location Plan

Site Address: **Three Chestnuts, Fen Road, Holbeach, Spalding, PE12 8QD**

PlanningPortal

Date Produced: **22-Dec-2023**

Scale: **1:2500 @A4**

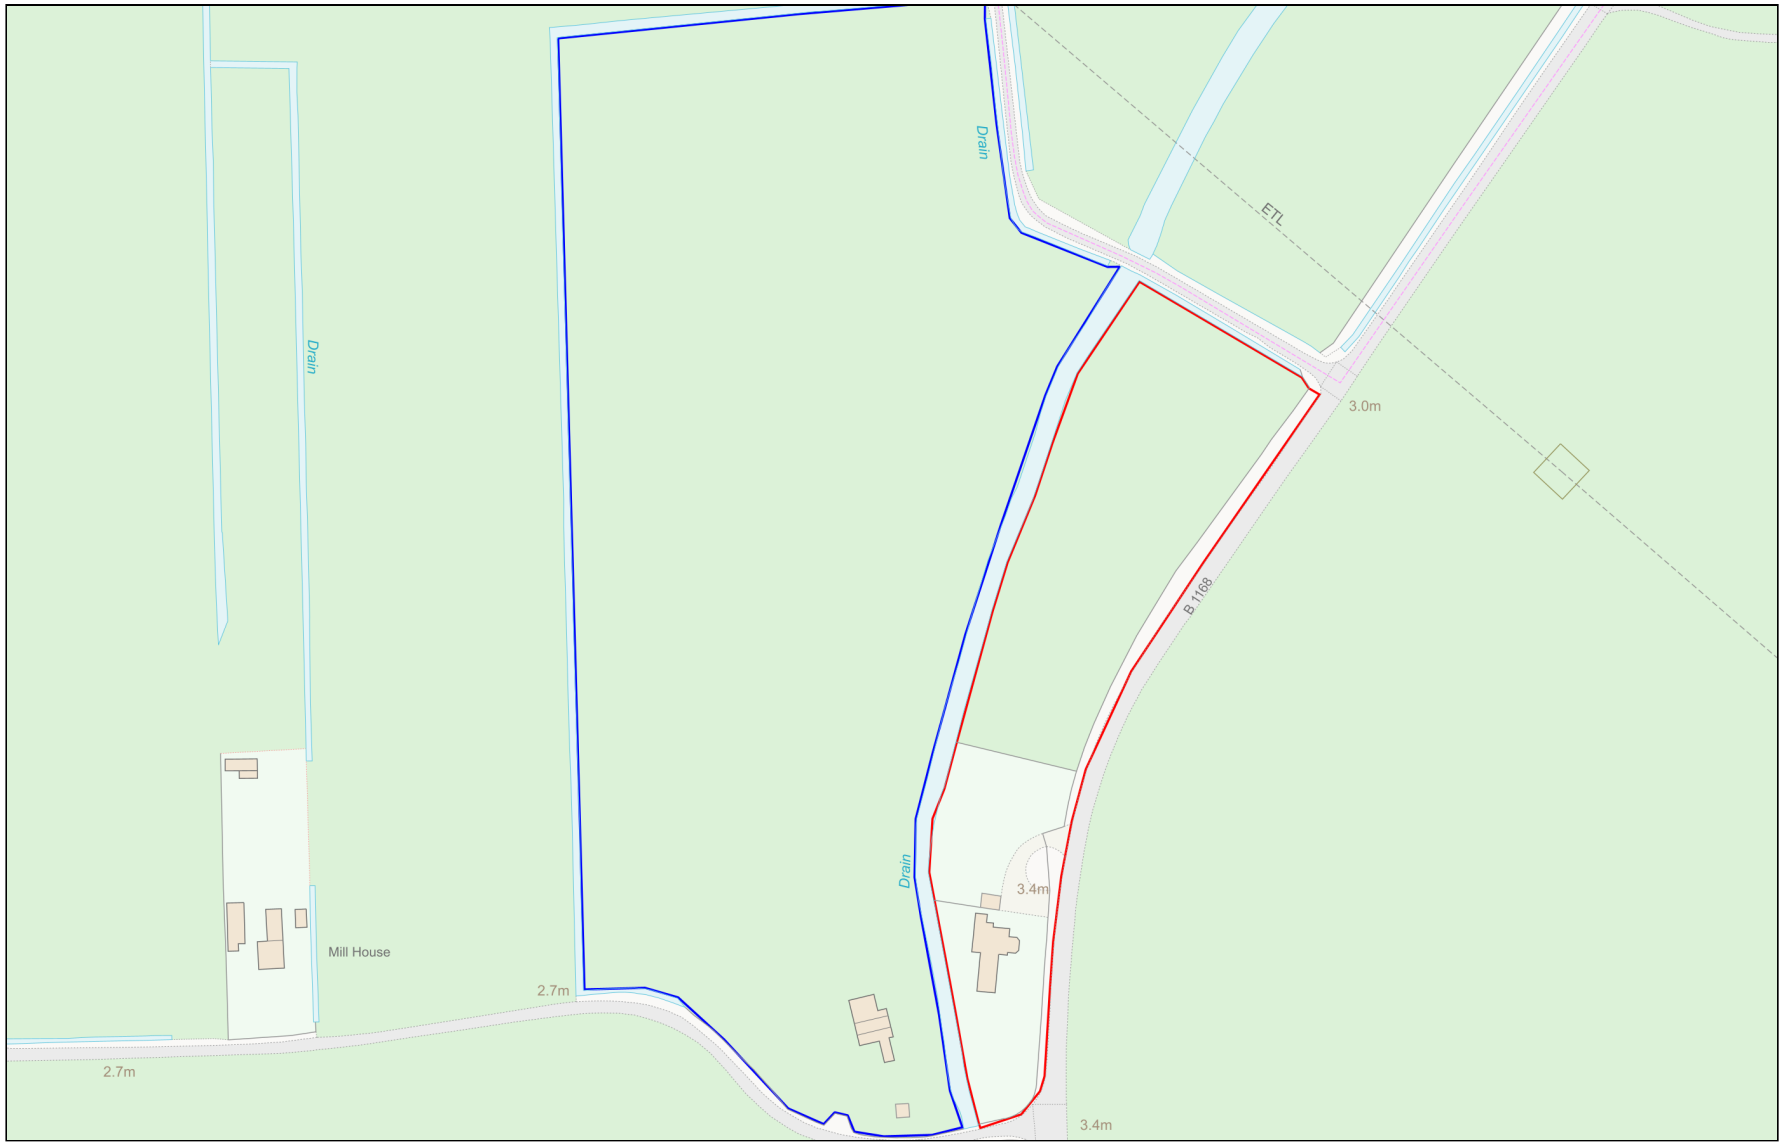

0 100

Metres

Planning Portal Reference: **PP-12696421v1**

Powered By TerraQuest

© Crown copyright and database rights 2023 OS 100042766