
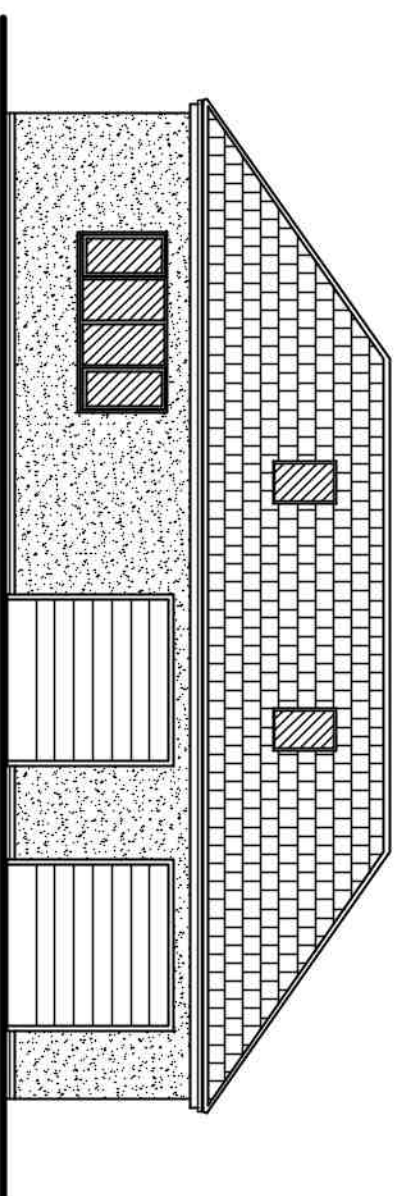
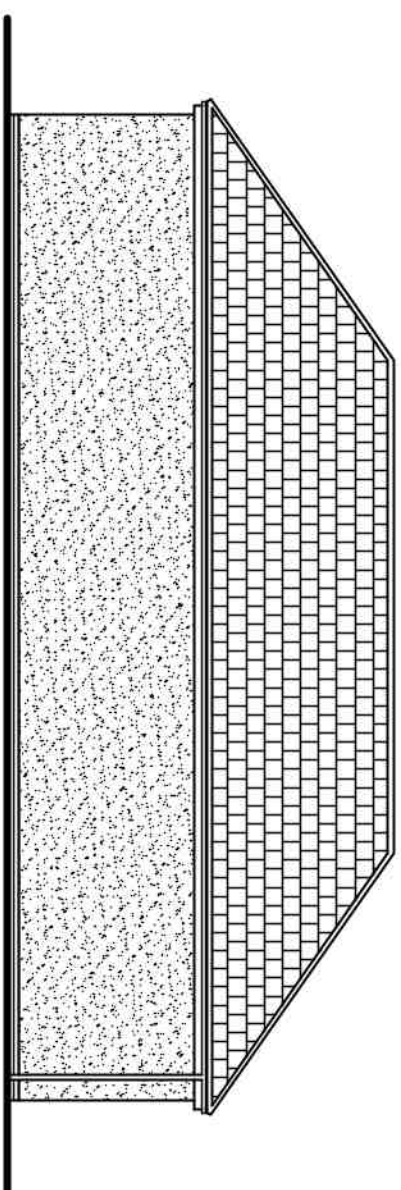
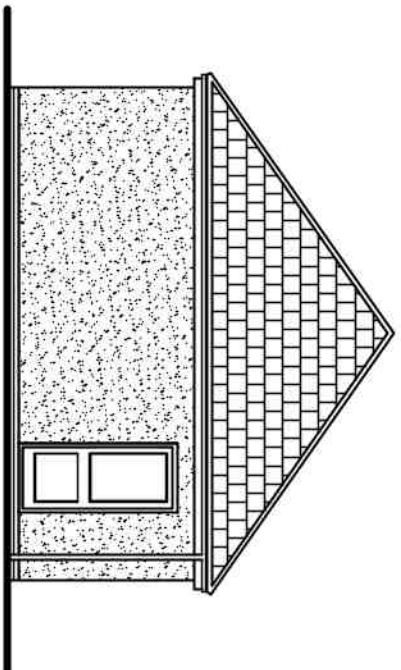


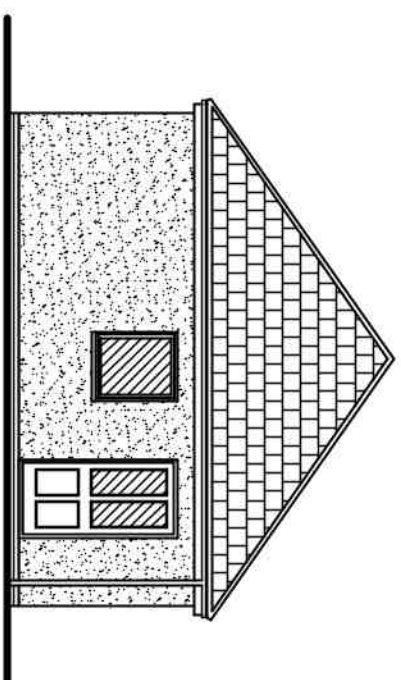




MATERIAL SCHEDULE:-

WALLS:- LIGHT GREY RENDER

ROOF:- SANDROFT NEW CASSIUS INTERLOCKING CLAY TILE - ANTIQUE SLATE

WINDOW & DOORS:- ANTHRACITE - ALUMINIUM

RAINWATER GOODS:- BLACK - UPVC

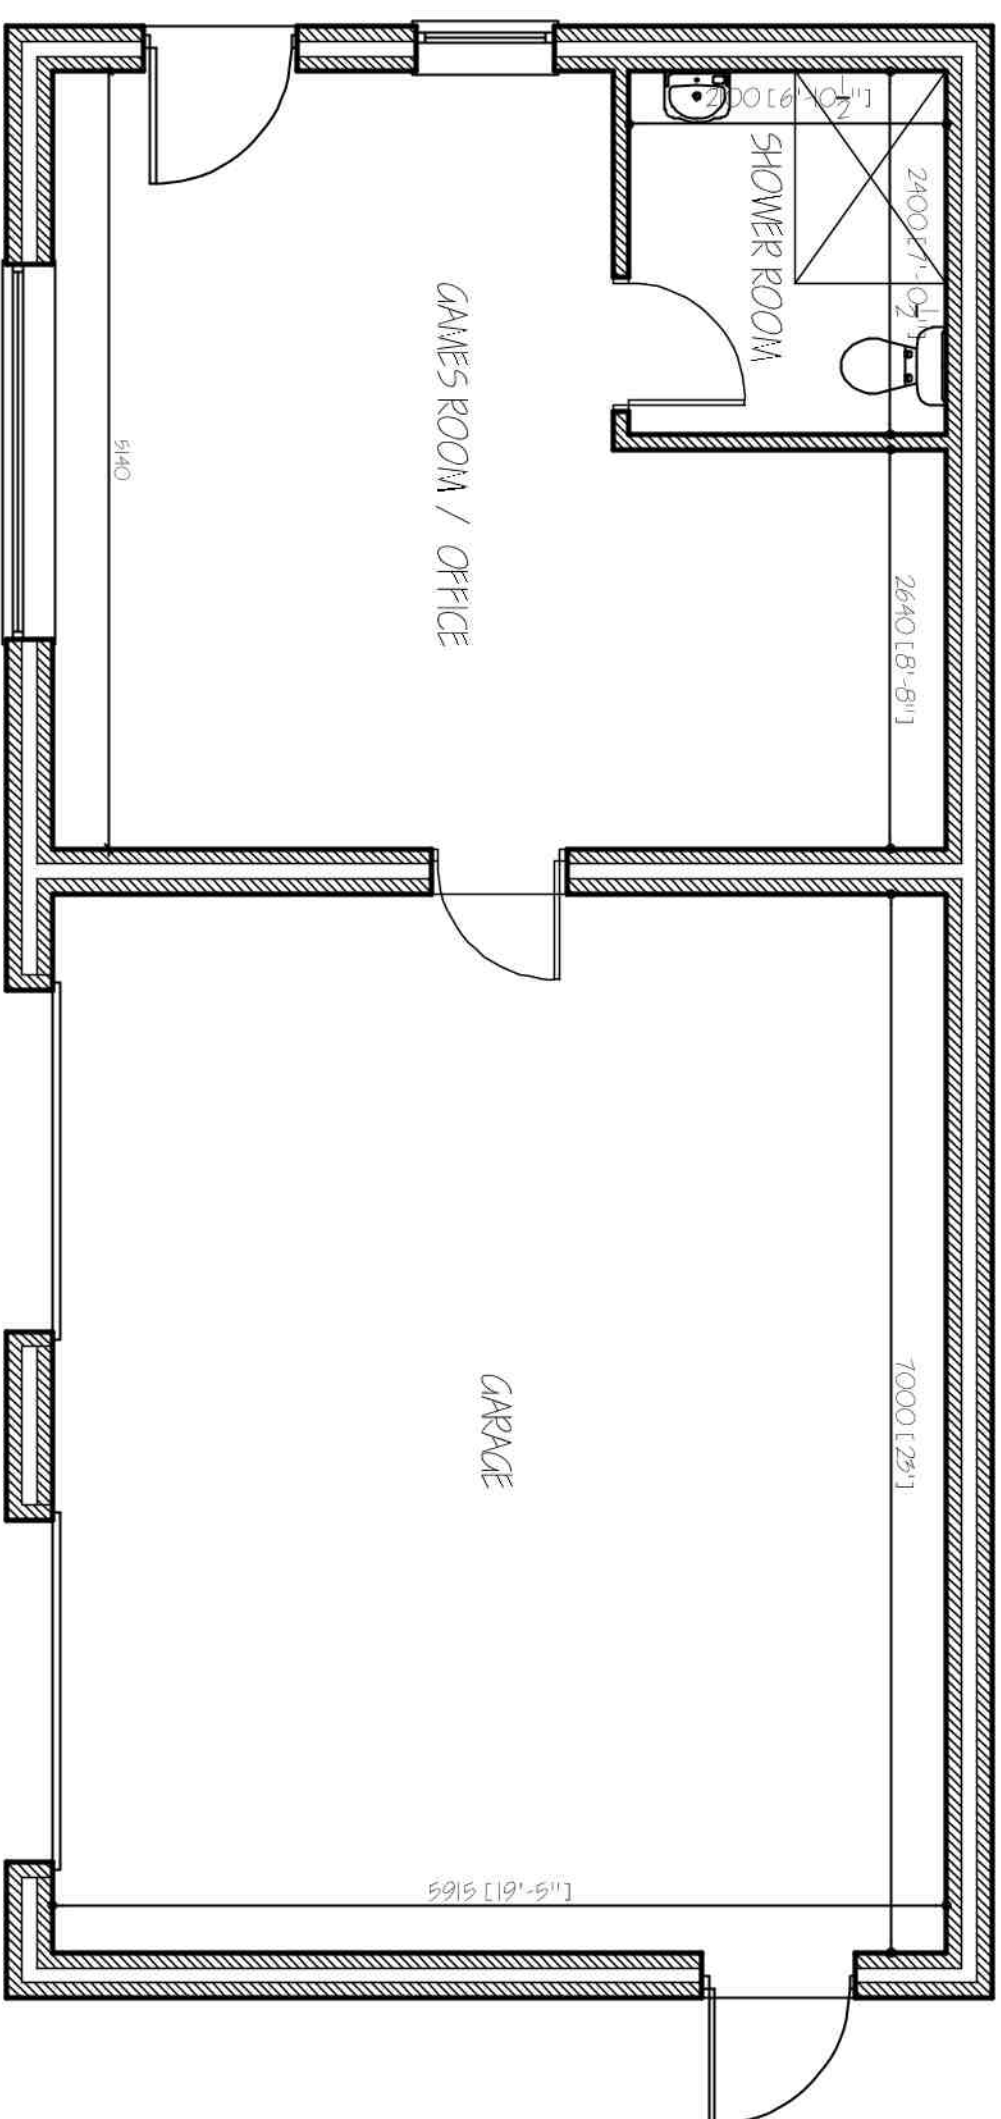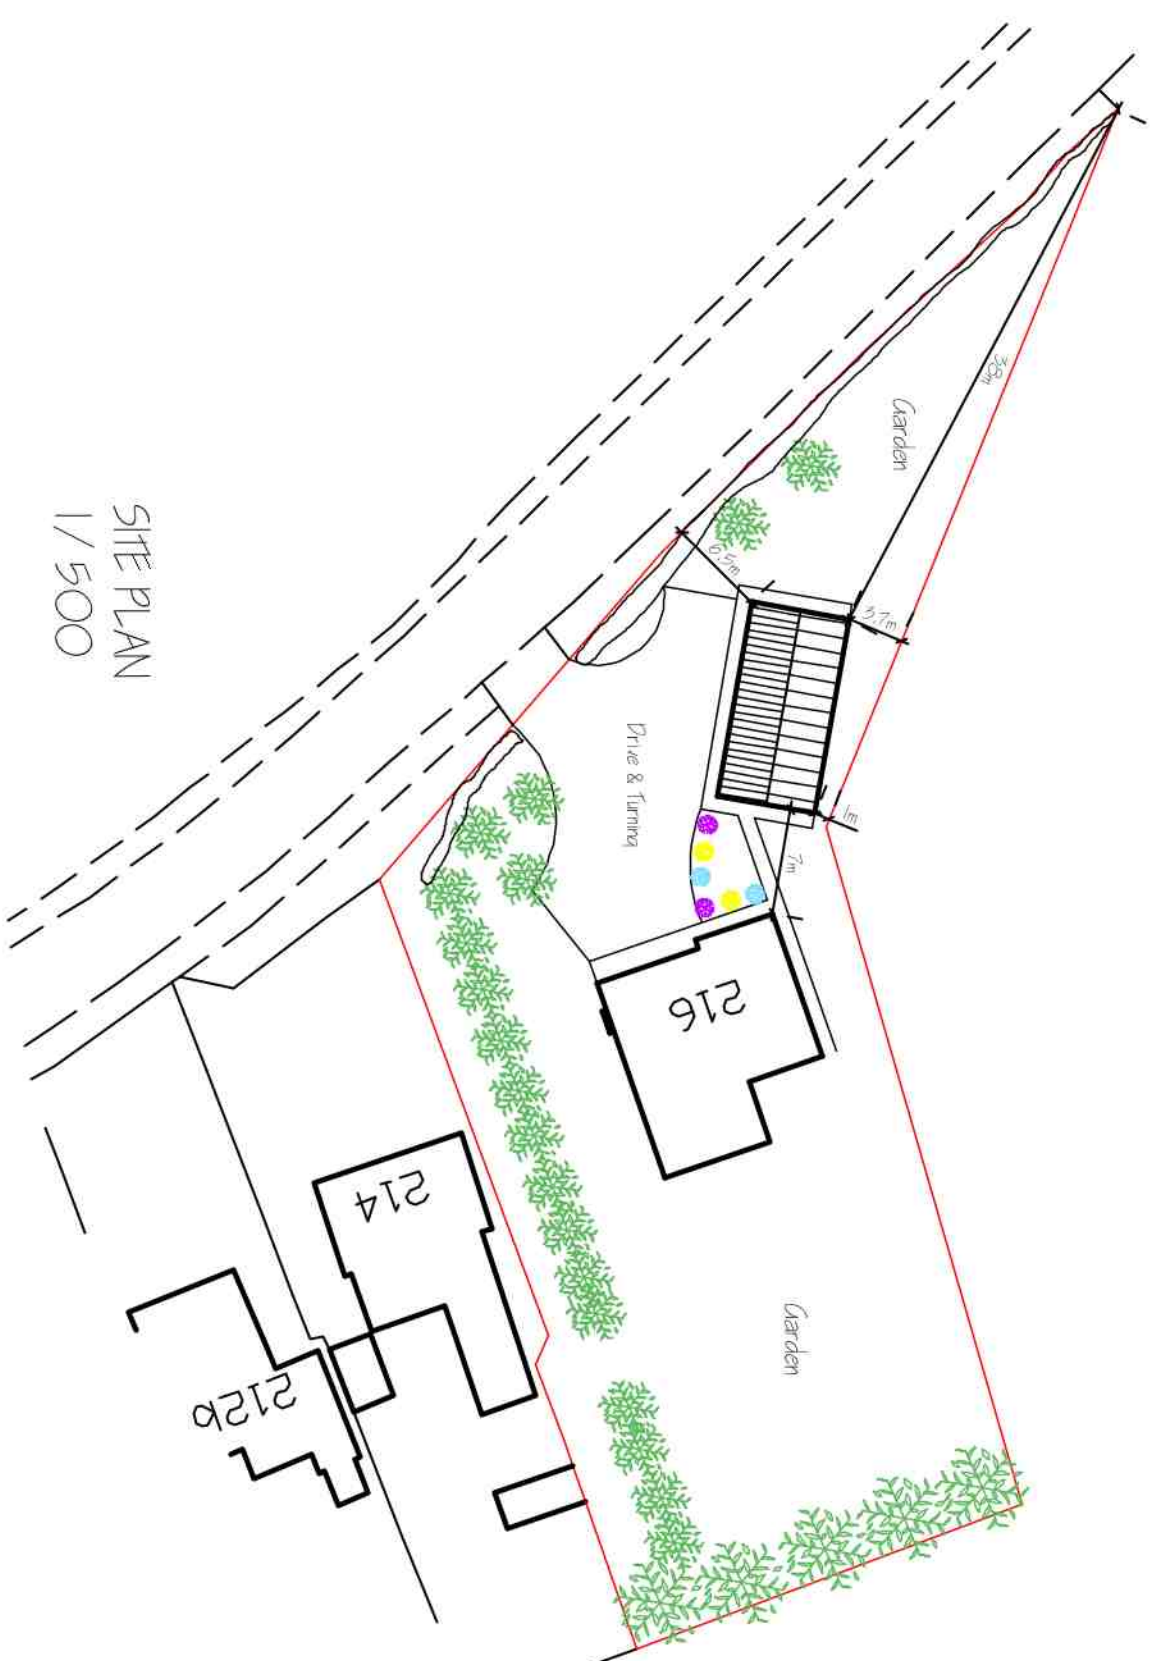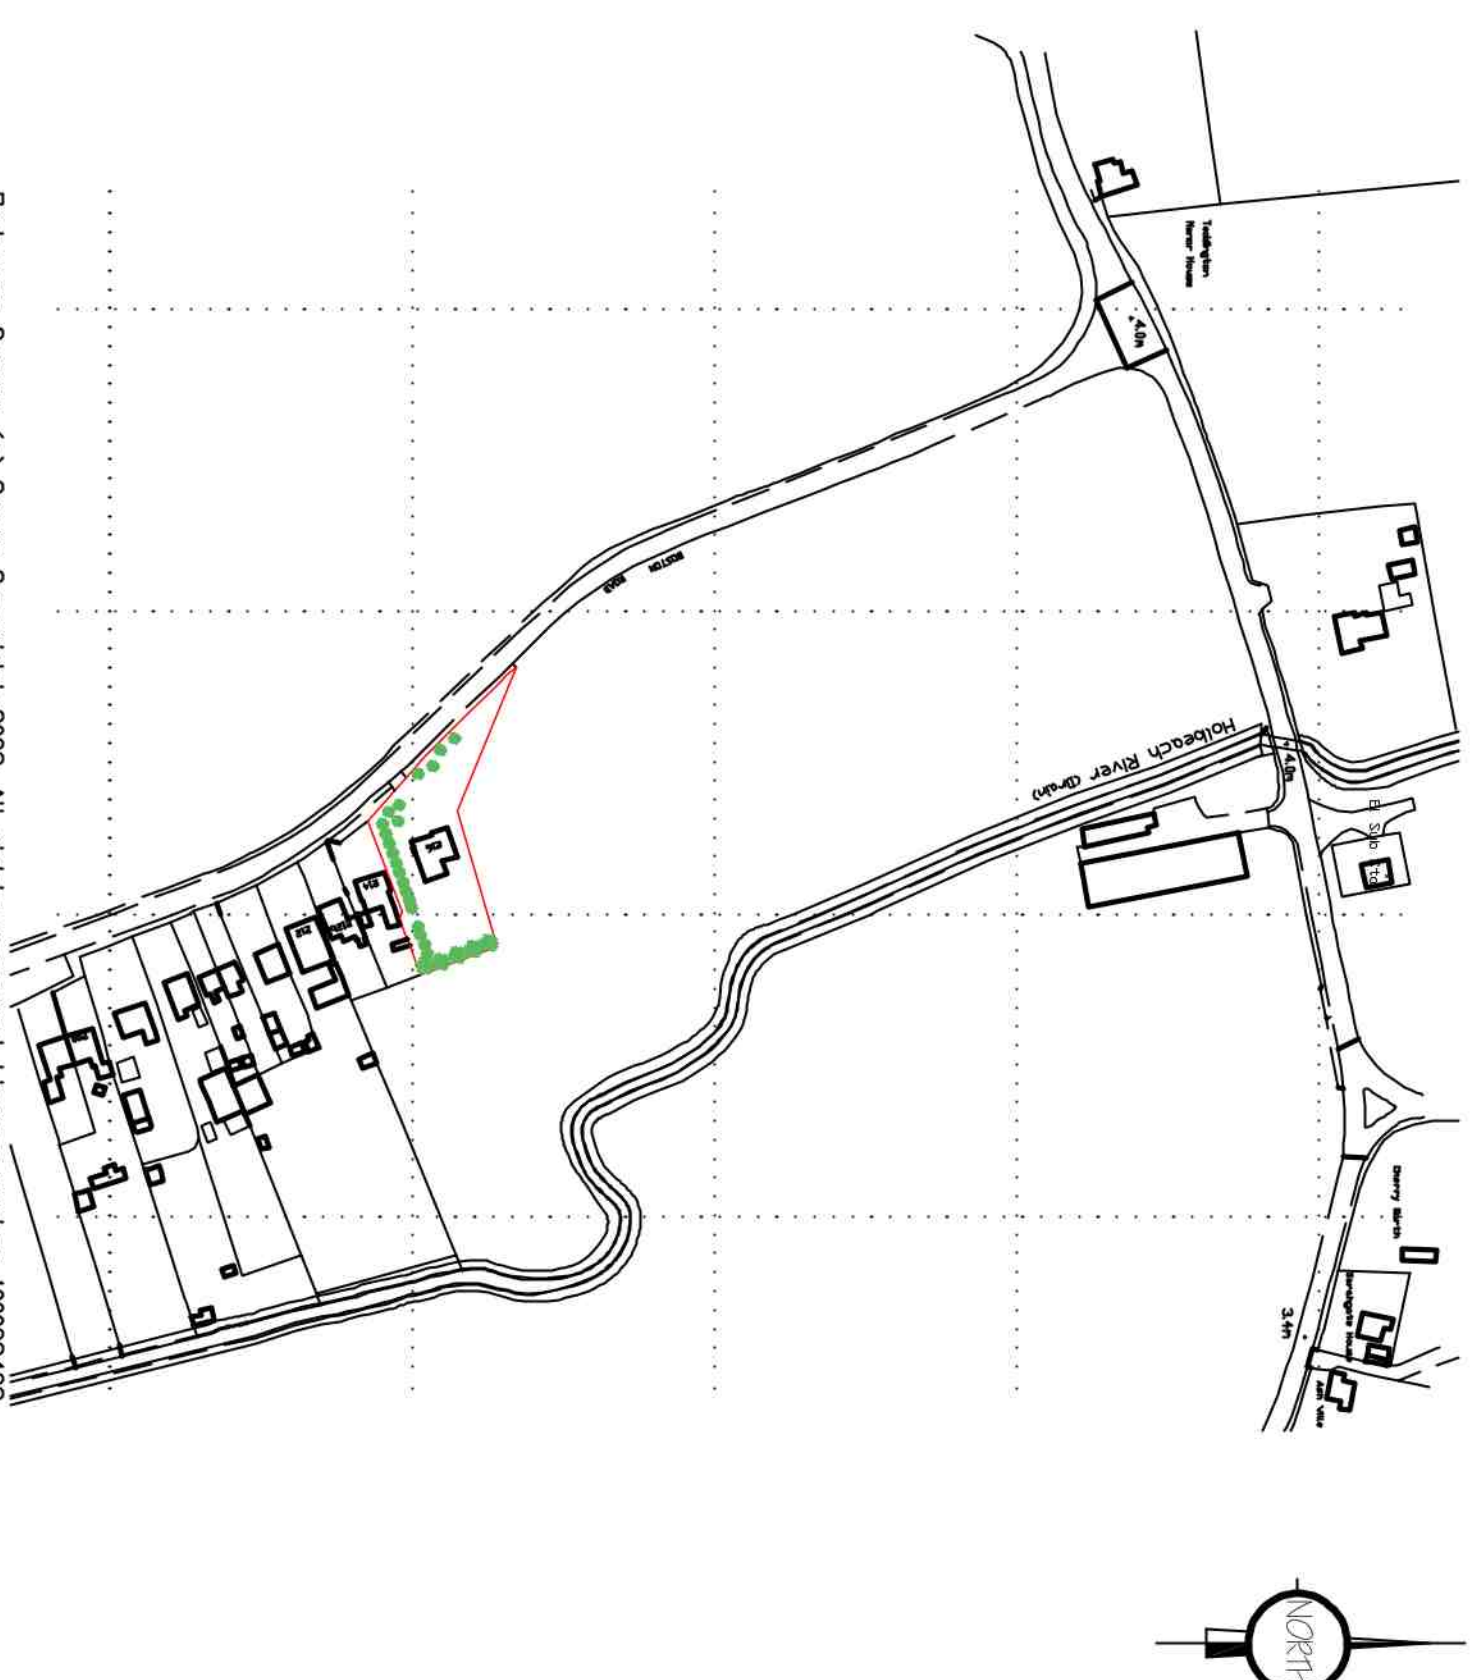

|                         |                        |             |
|-------------------------|------------------------|-------------|
|                         |                        |             |
|                         |                        |             |
| C                       | PLANNING DEPT. MEETING | JUN. 2022   |
| B                       | HARRIS SCOUTS AGED     | NOV. 2022   |
| A                       | LEIGH RECREATION       | NOV. 2022   |
| <b>P&amp;P Revision</b> |                        | <b>date</b> |

**G. R. MERCHANT LTD.**  
1, LENG AMICE FIMO  
ARCHITECTURAL, STRUCTURAL  
AND LAND DRAINAGE  
CONSULTANTS  
4 Wrights Mews  
12A Park Road, Holbeach,  
Spalding, Lincs., PE12 7EE  
Tel: 01406 450800  
Fax: 01406 425744  
E-Mail: gr.merchant@btconnect.com

PROPOSED GARAGES & ROOMS ABOVE  
216 BOSTON ROAD NORTH  
HOLBEACH, SPALDING  
COUNTY, PE12 6TG

MR &amp; MRS M. FIDLER

LOCATION & SITE LAYOUT PLAN  
FLOOR PLANS & ELEVATIONS

NOVEMBER 2022. SLIP.

1/50 1/100 UNLESS OTHERWISE STATED

**DO NOT SCALE FROM THIS DRAWING**

[illegible]