


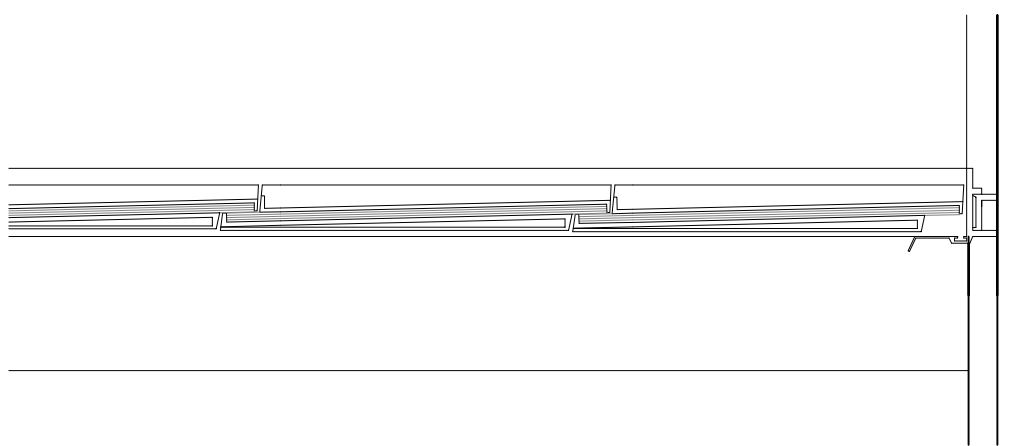


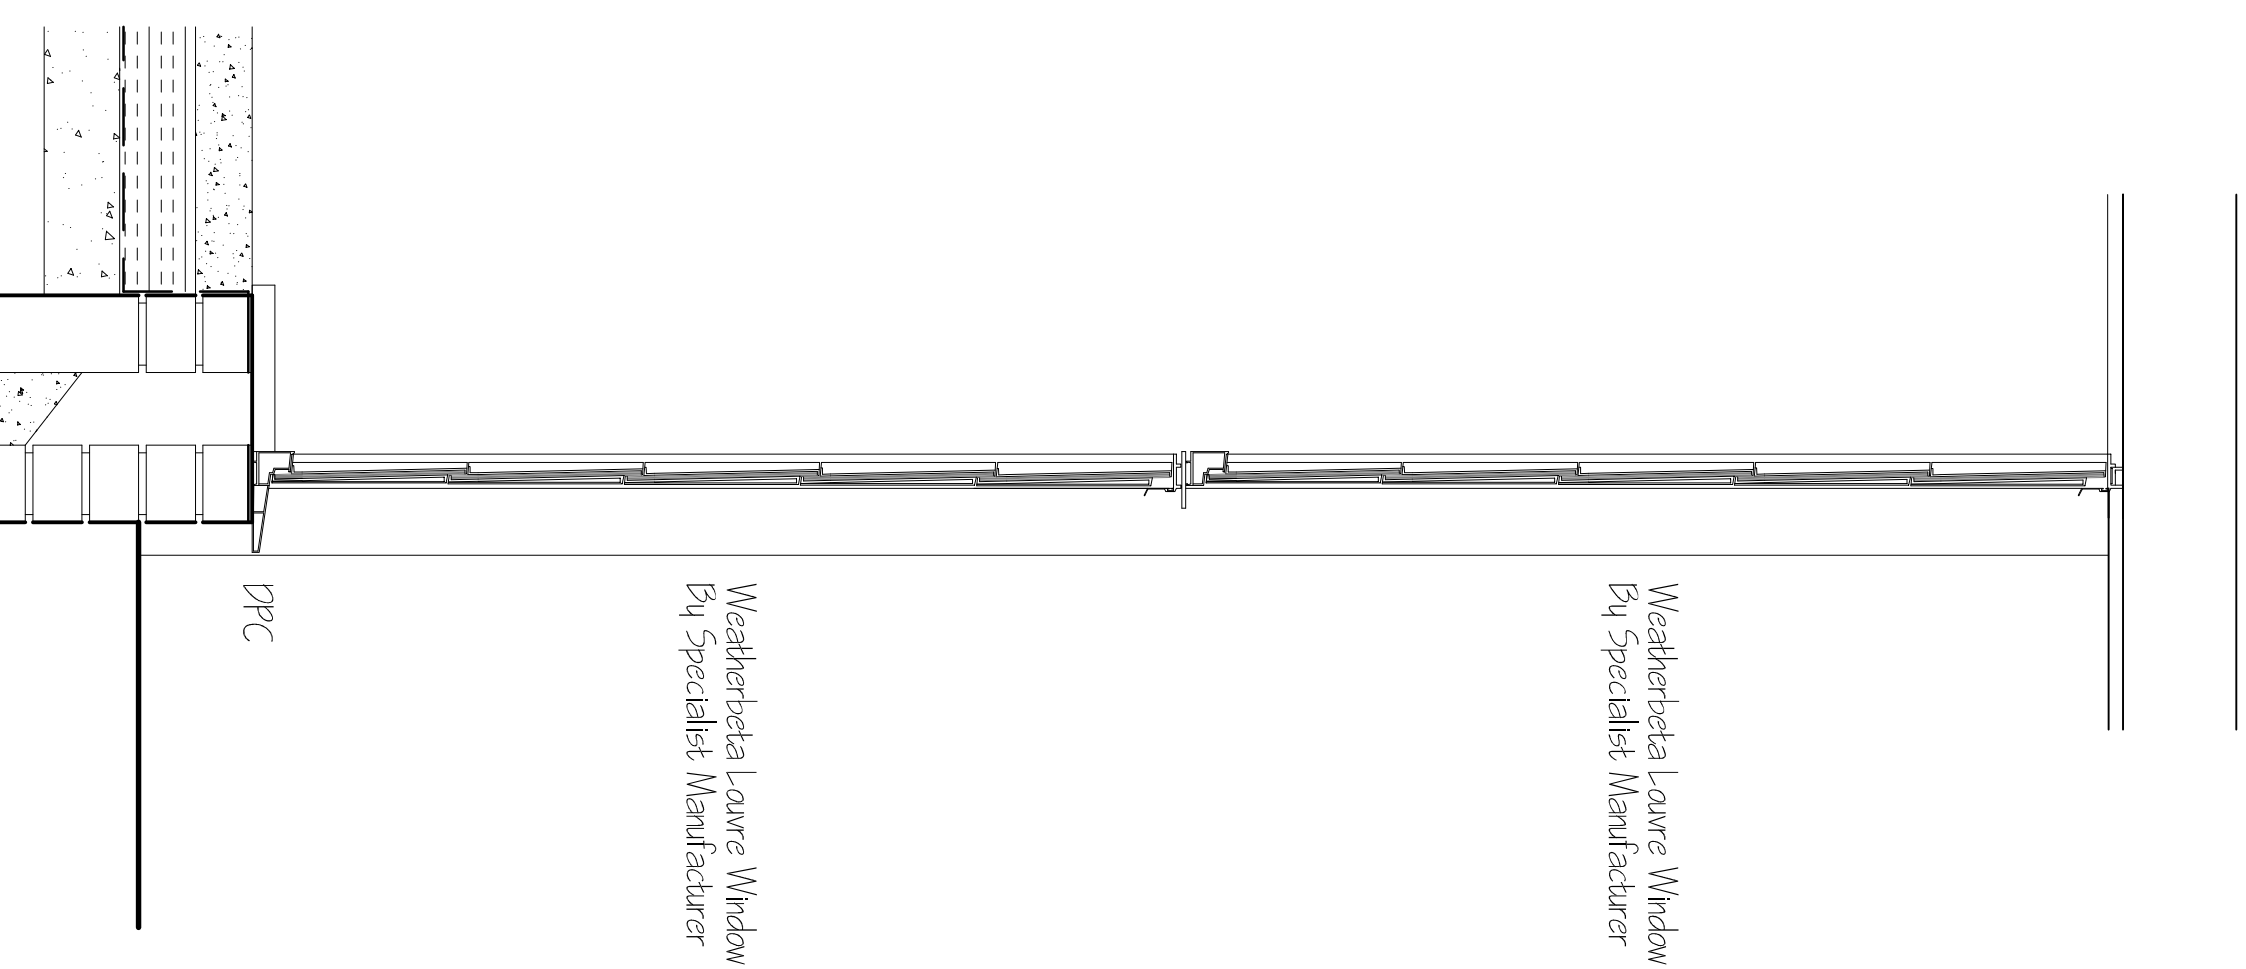


GLAZED LOUVER LARGE DETAIL 1:5

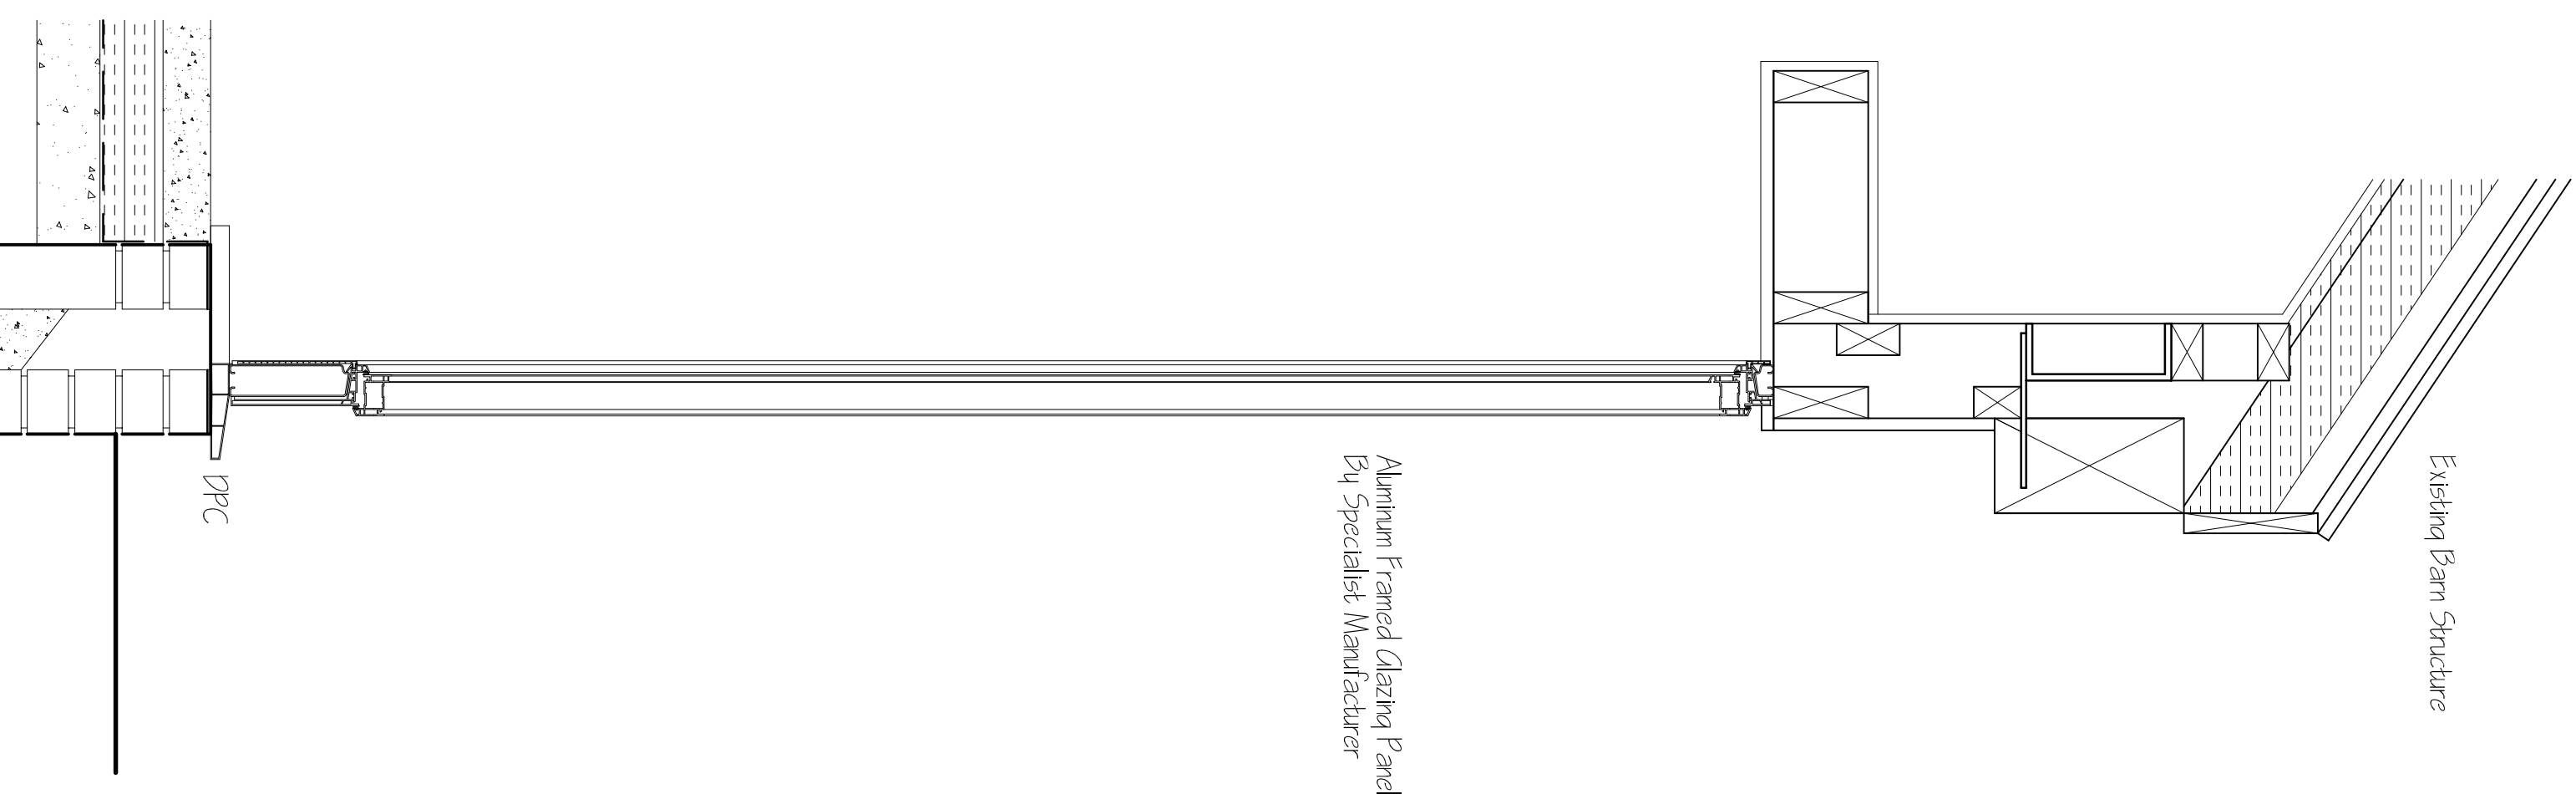

GLAZED LOUVER DETAIL & ELEVATION

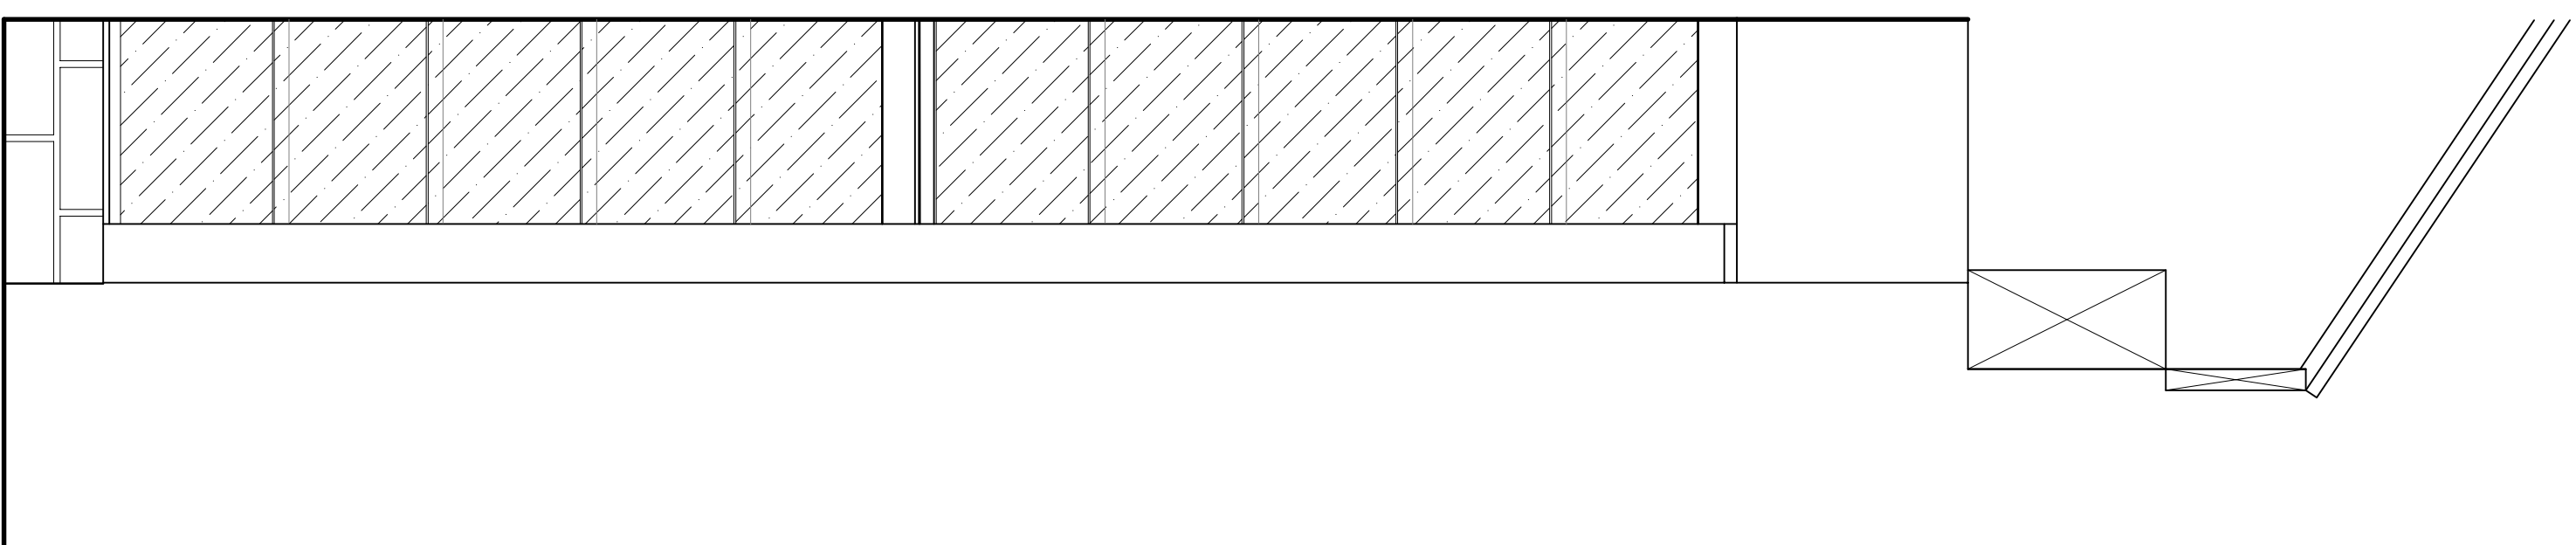

GLAZED PANEL DETAIL & ELEVATION

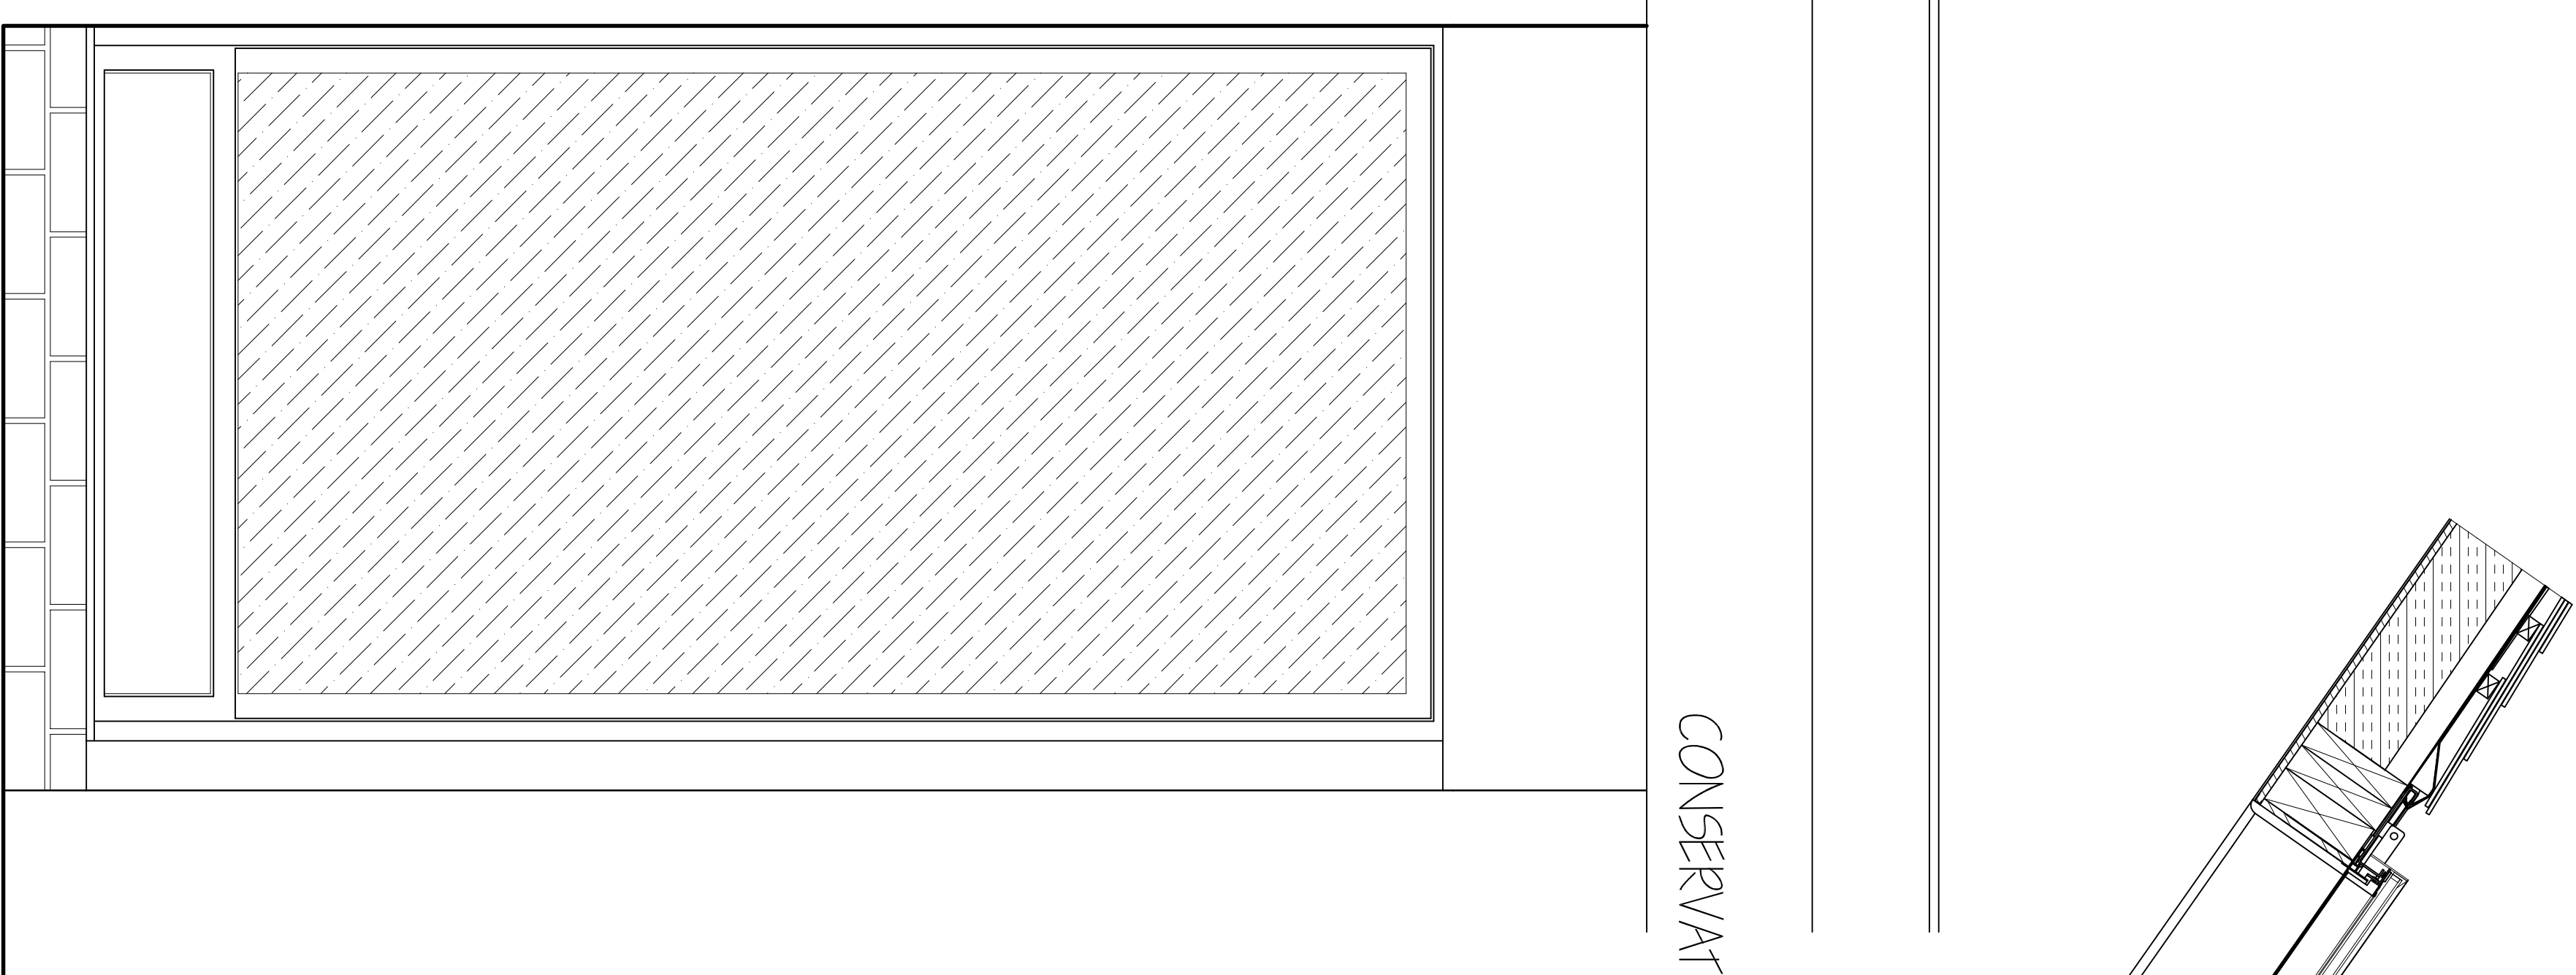

CONSERVATION ROOFLIGHT DETAIL

[illegible]

G. R. MERCHANT LTD.
1, LENG AMICE FWO

ARCHITECTURAL, STRUCTURAL
AND LAND DRAINAGE
CONSULTANTS

4 Wrights Mews
12A Park Road, Holbeach,
Spalding, Lincs., PE12 7EE
Tel: 01406 490800
Fax: 01406 425744
E-Mail: gr.merchant@btconnect.com

Project
PAIR OF SEMI-DETACHED DWELLINGS
3 & 5 BACK STREET
HOLBEACH
SPALDING, Lincs. PE12 7BZ

Client	R.W. WHITE
--------	------------

Drawing

WINDOW DETAIL 5 & ELEVATION
LOUVER DETAIL 5 & ELEVATION
CONSERVATION ROOFLIGHT DETAIL

Job Ref.	Drawing No.
2823-15	12

Date	DEC 2015
Drawn	SLB

Scales
1/10 1/20 (unless other stated)

DO NOT SCALE FROM THIS DRAWING