

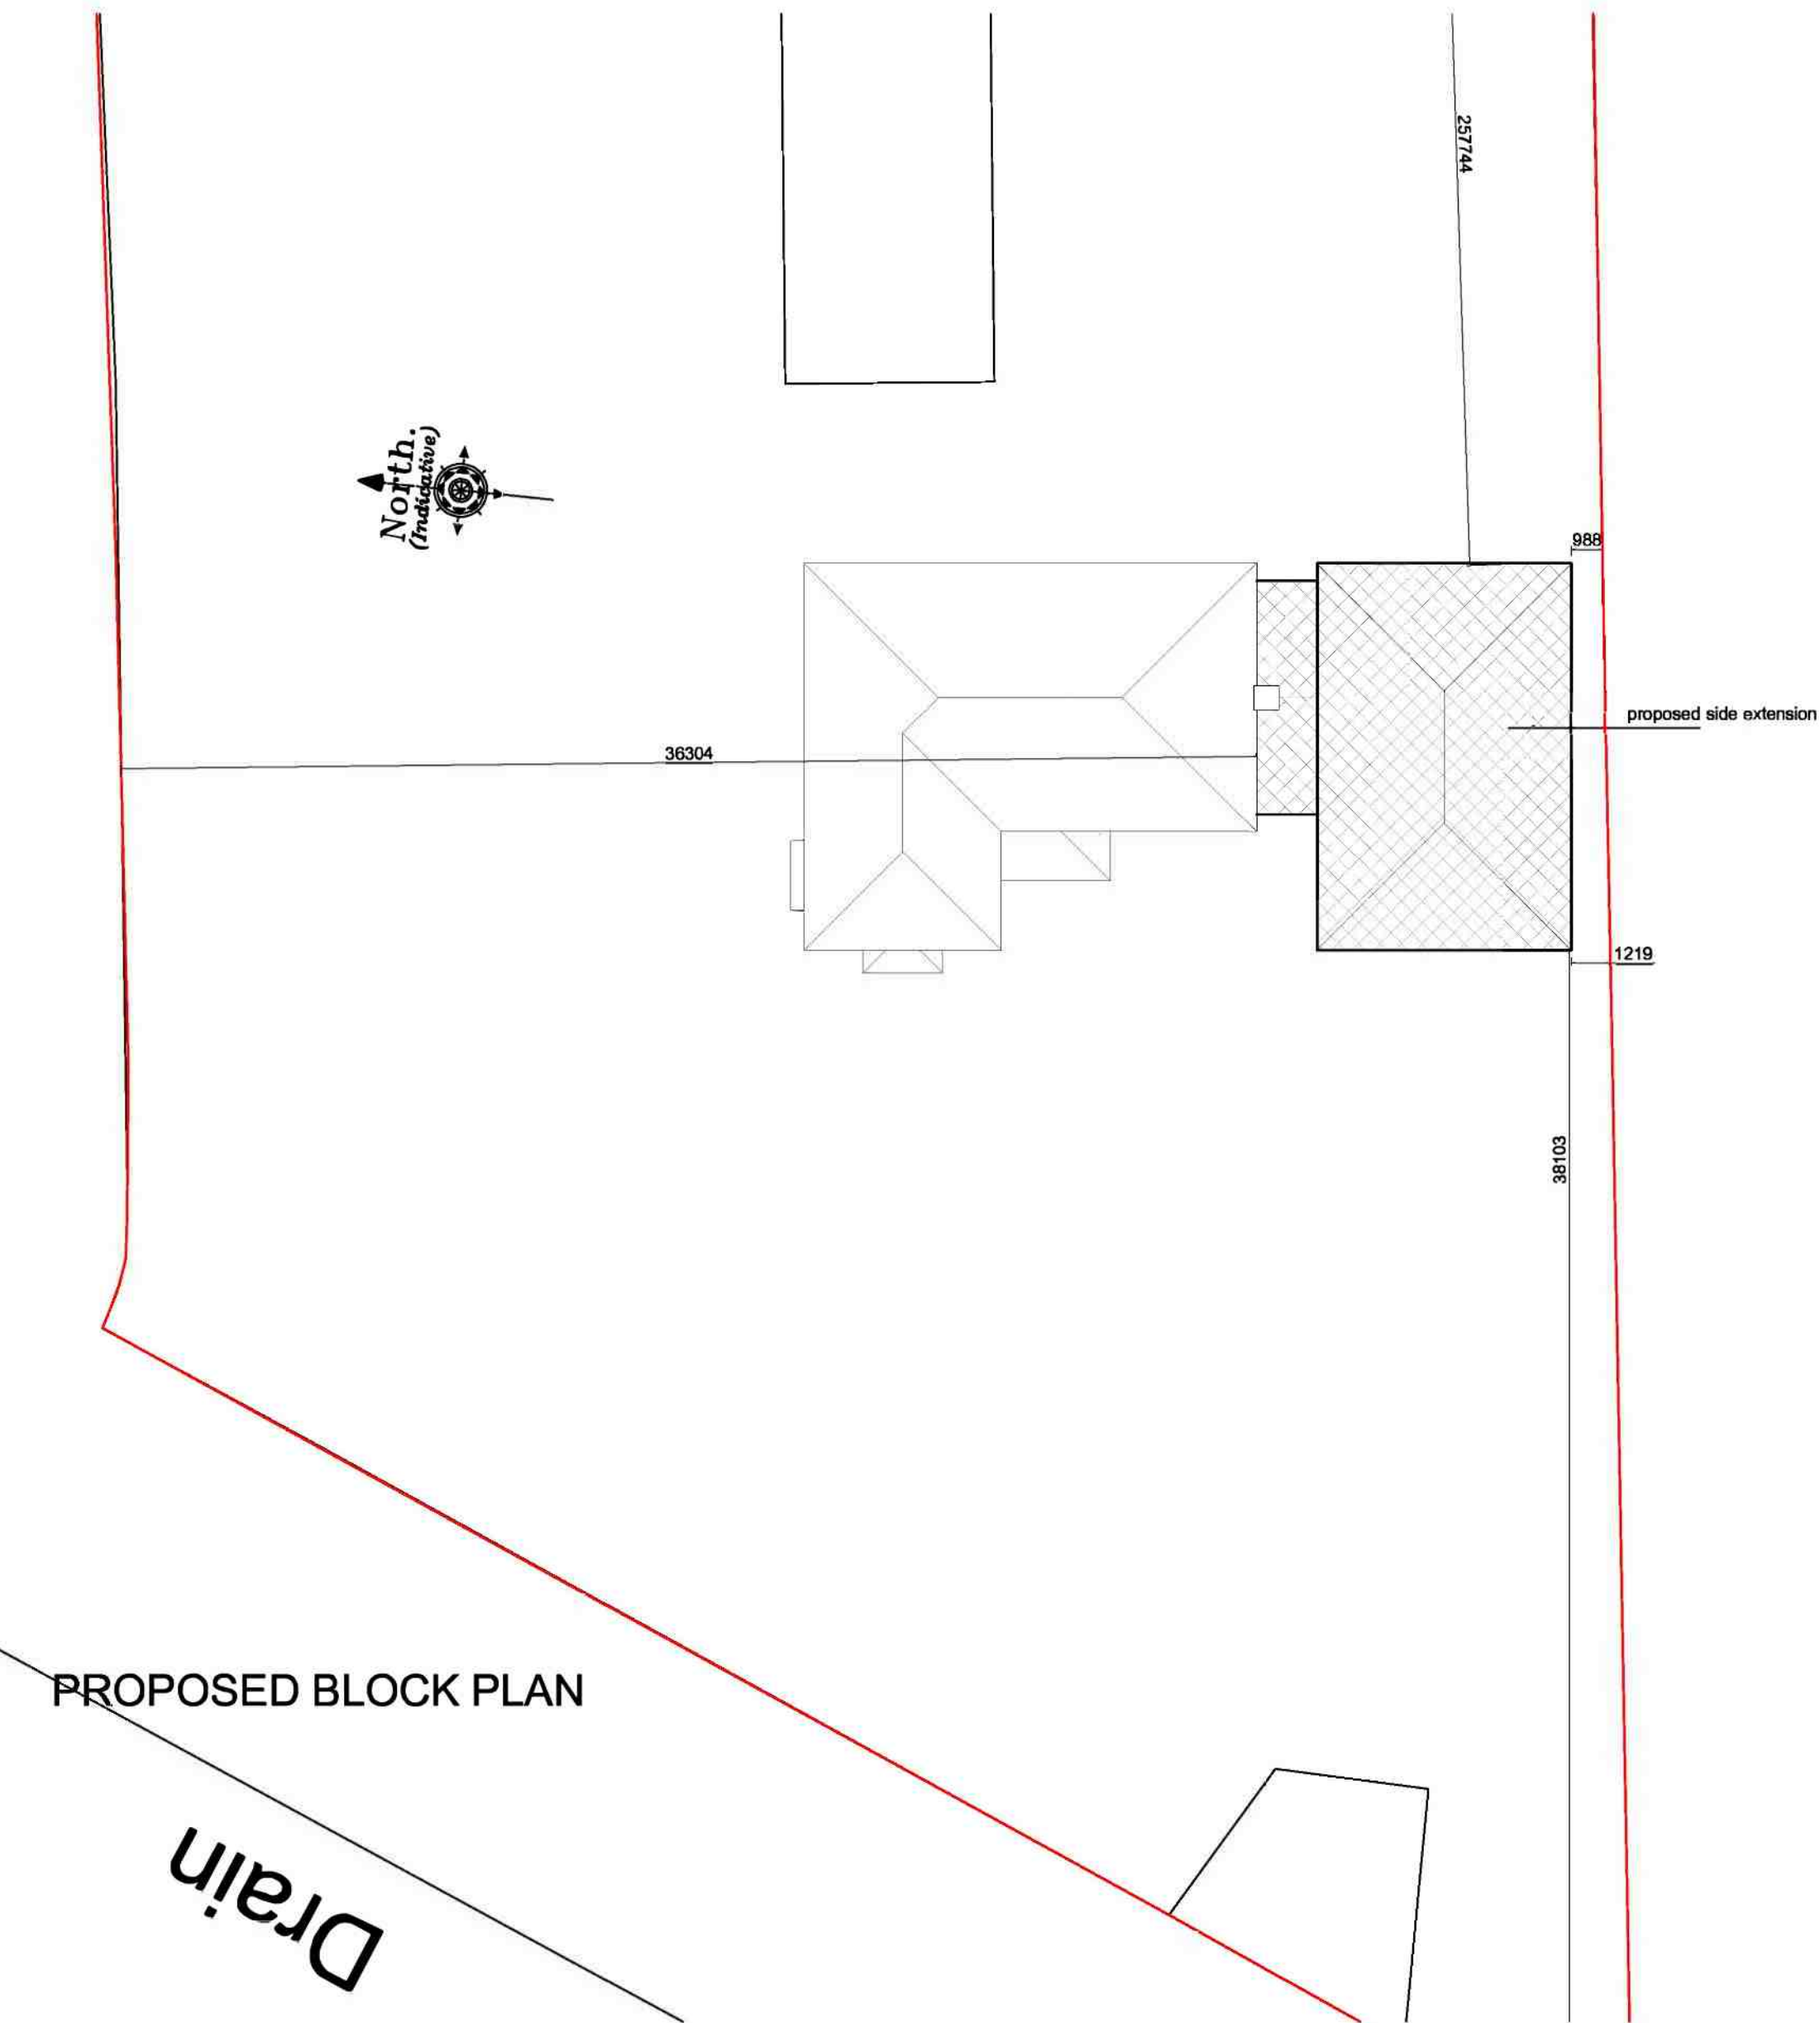


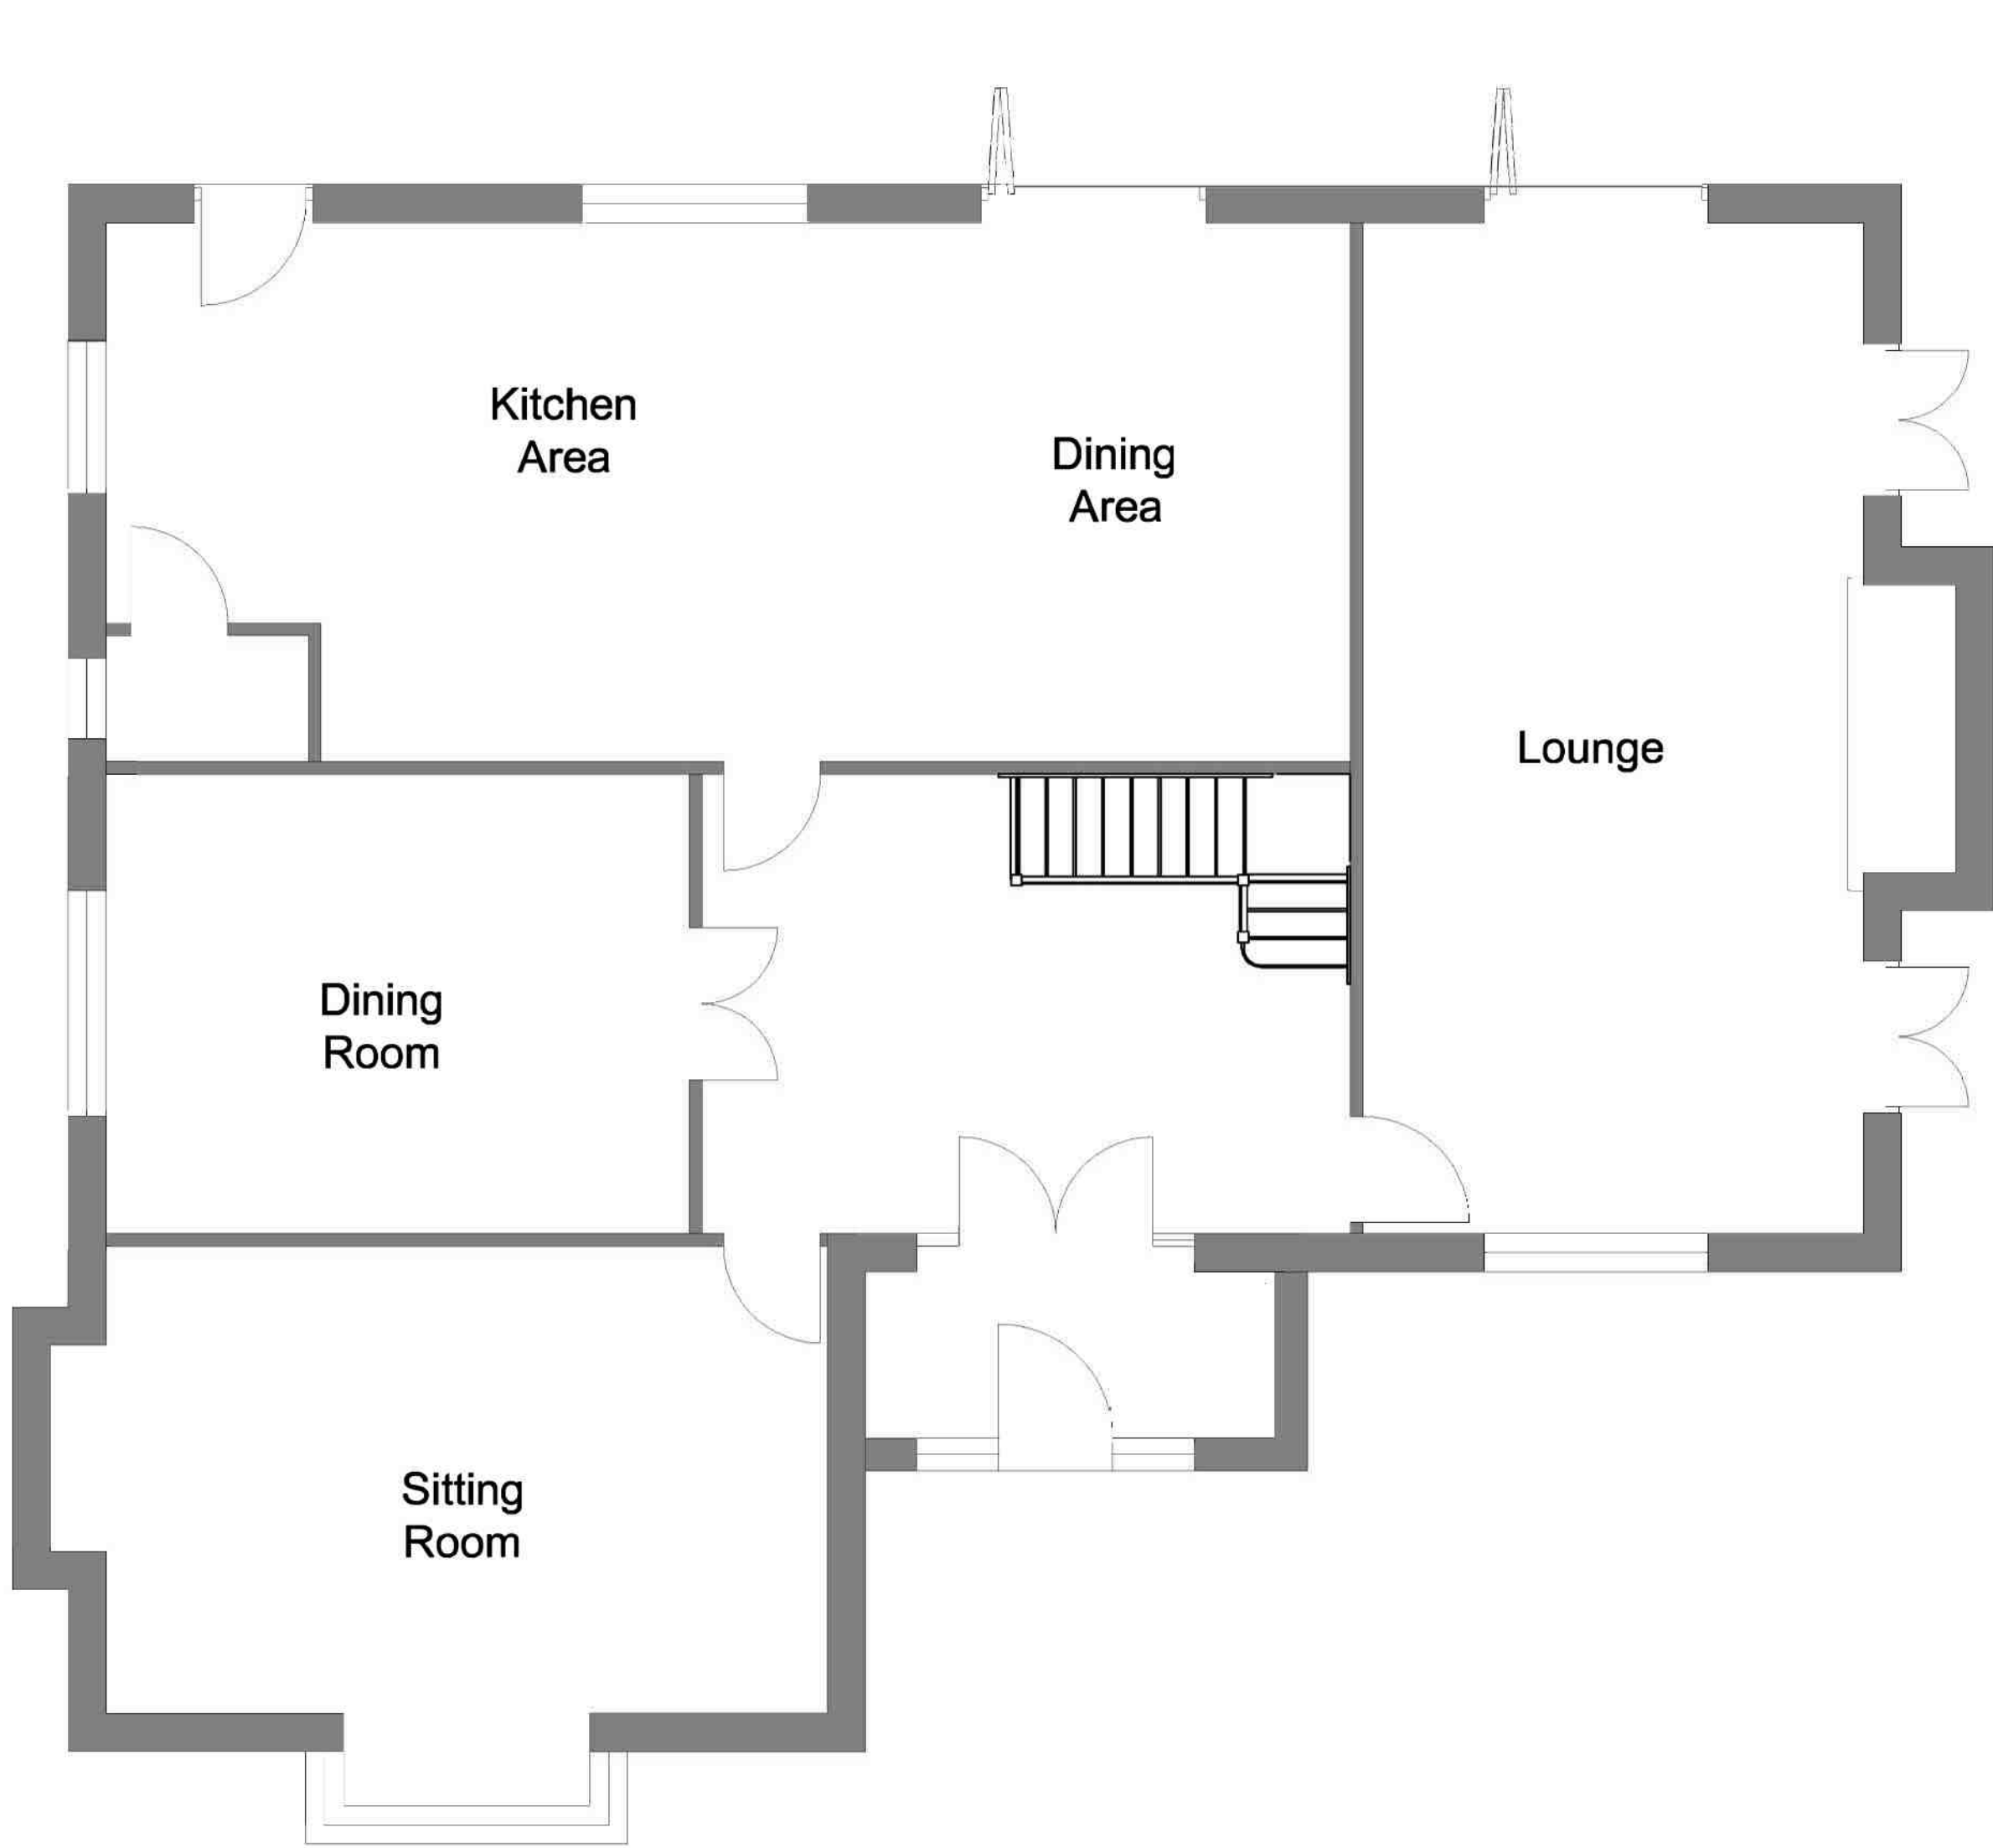

| Revision                                                                            | Date                                                      | Drawn        | Description | Drawn                      | Checked | Date                    | Drawing No. |
|-------------------------------------------------------------------------------------|-----------------------------------------------------------|--------------|-------------|----------------------------|---------|-------------------------|-------------|
|                                                                                     |                                                           |              |             |                            |         |                         |             |
| Client:                                                                             | Robert Mansfield                                          |              |             |                            |         |                         |             |
| Project:                                                                            | Proposed extension to 51 Dogs Drove North                 |              |             |                            |         |                         |             |
| Drawing:                                                                            | Planning (Existing Ground Floor, Block & Locations Plans) |              |             |                            |         |                         |             |
| Scale:                                                                              | 1:50, 1:200                                               | Drawn        | AWM         | Checked                    | TAC     | Date                    | 17/11/2022  |
|                                                                                     | 1:1250 @ A1                                               |              |             |                            |         |                         |             |
| Trevor A Clay RIBA Ltd, 14 Old Fendike Road, Weston Hills, Spalding, Lincs. PE126DD |                                                           |              |             |                            |         |                         |             |
| 01406 380027                                                                        |                                                           | 07778 597975 |             | trevor@tacarchitects.co.uk |         | www.tacarchitects.co.uk |             |

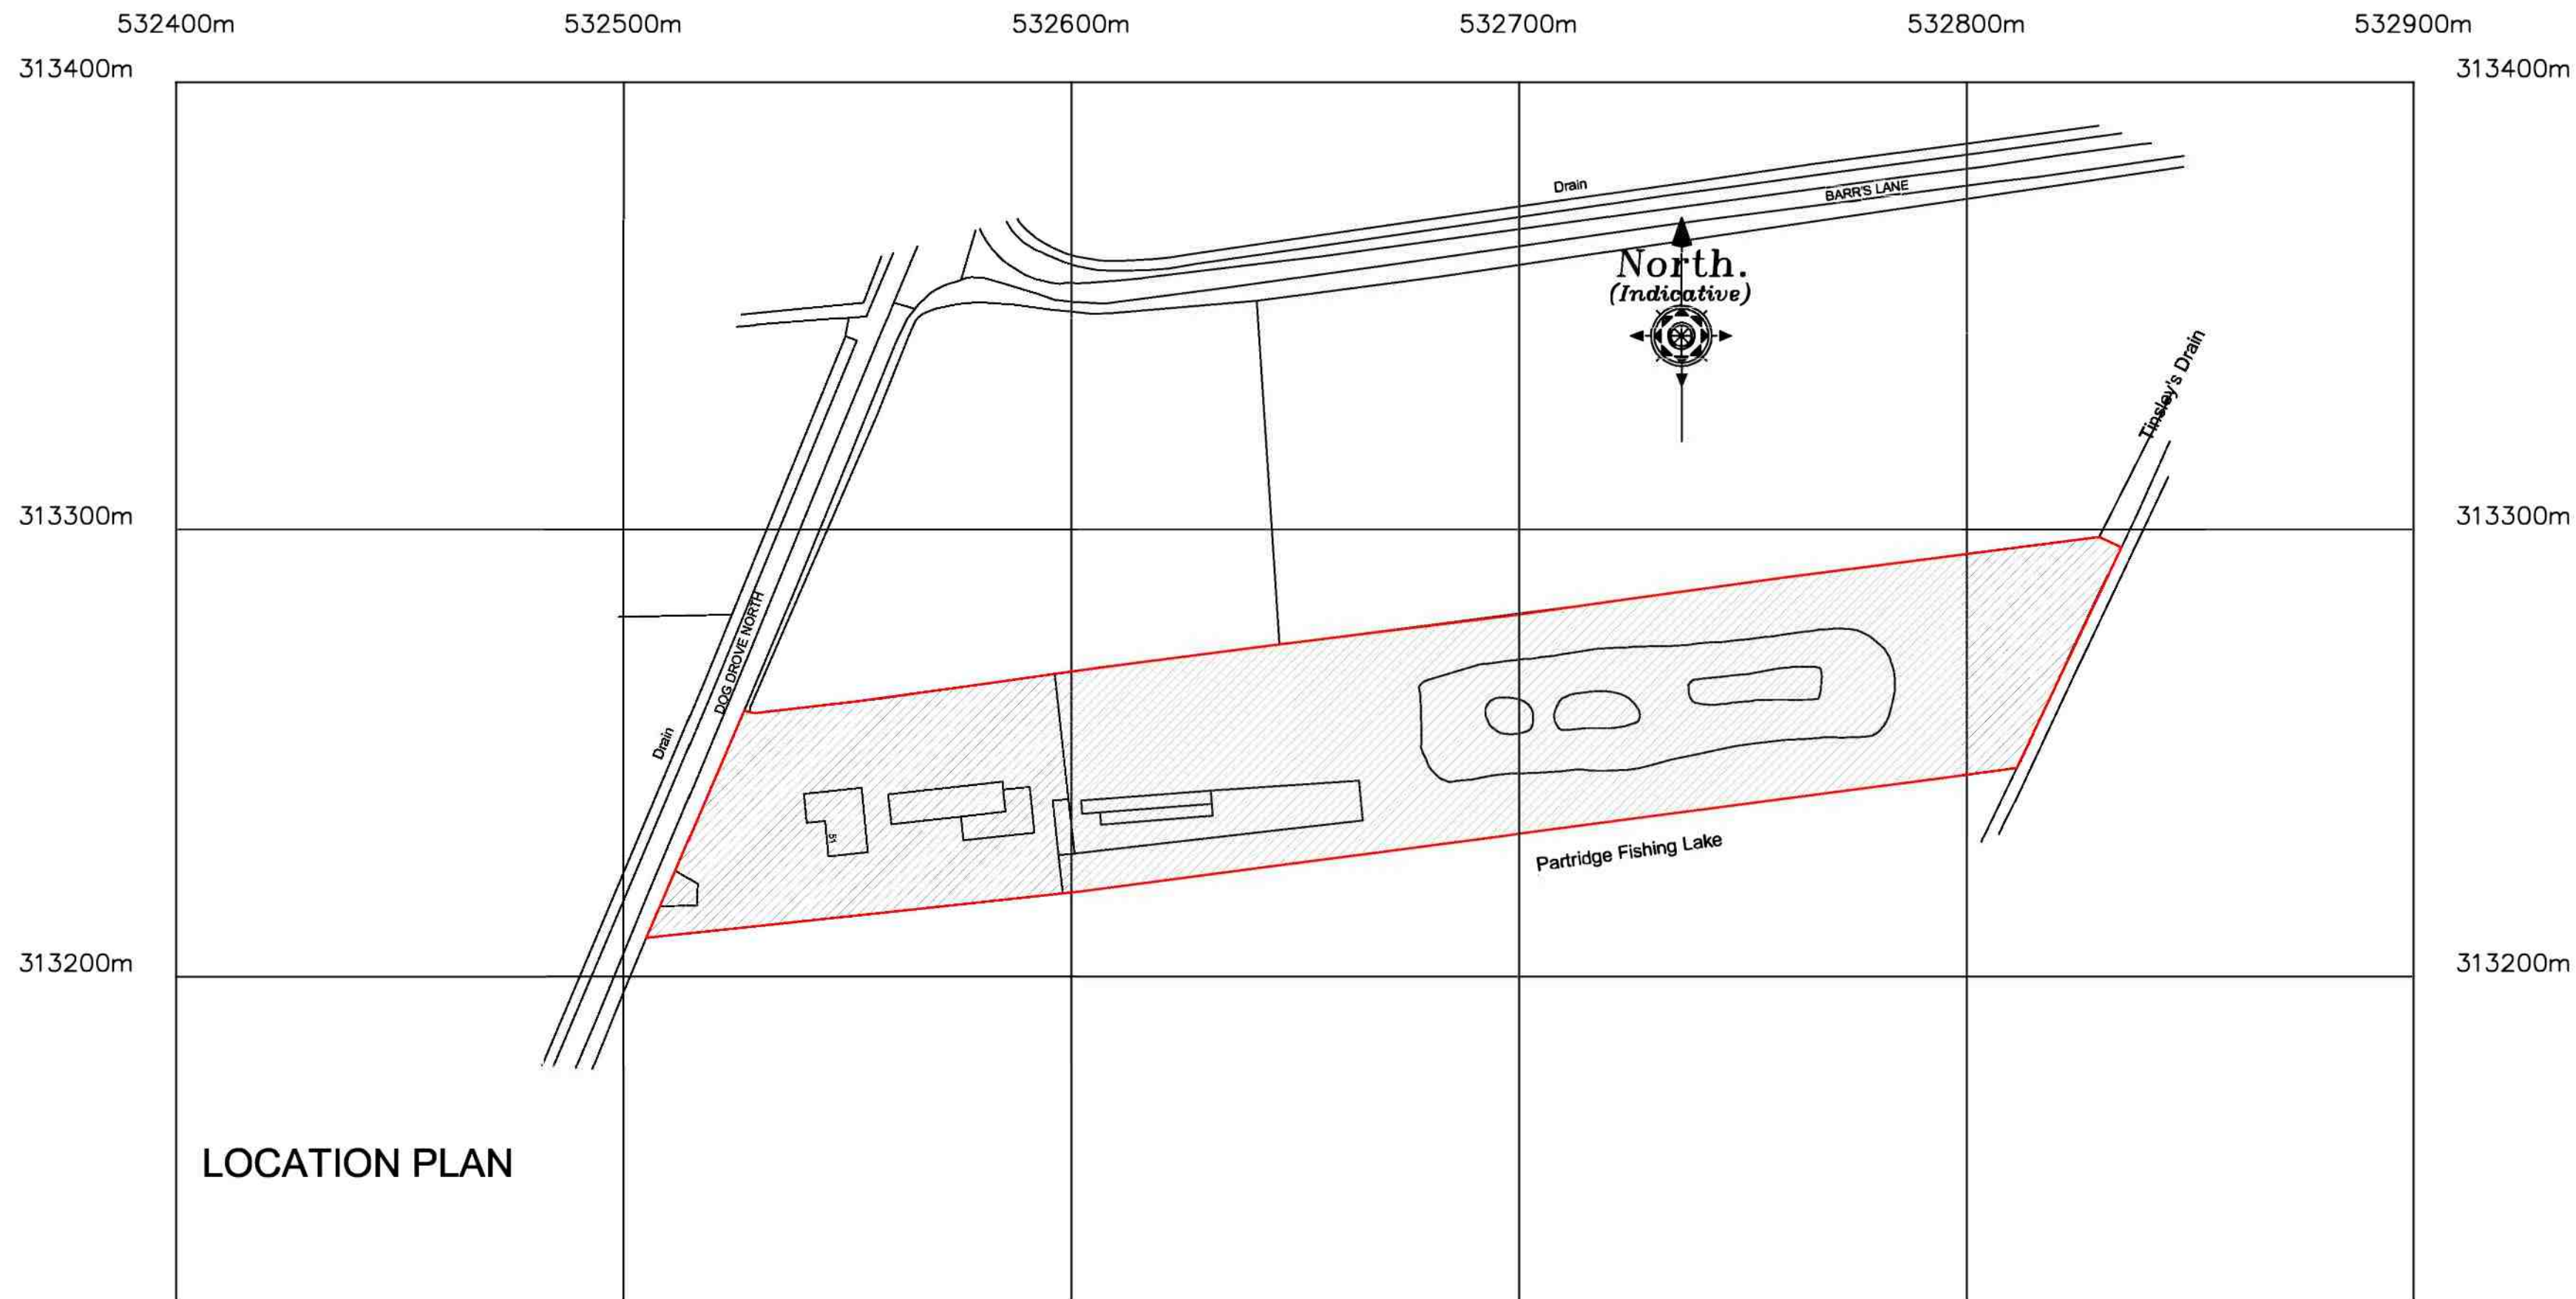

22/626/PA/004