

South

Wall of the Silage Clamp

The Lagoon

West



Hedgerow

Existing Road

Silage Clamp

The Lagoon


A-A

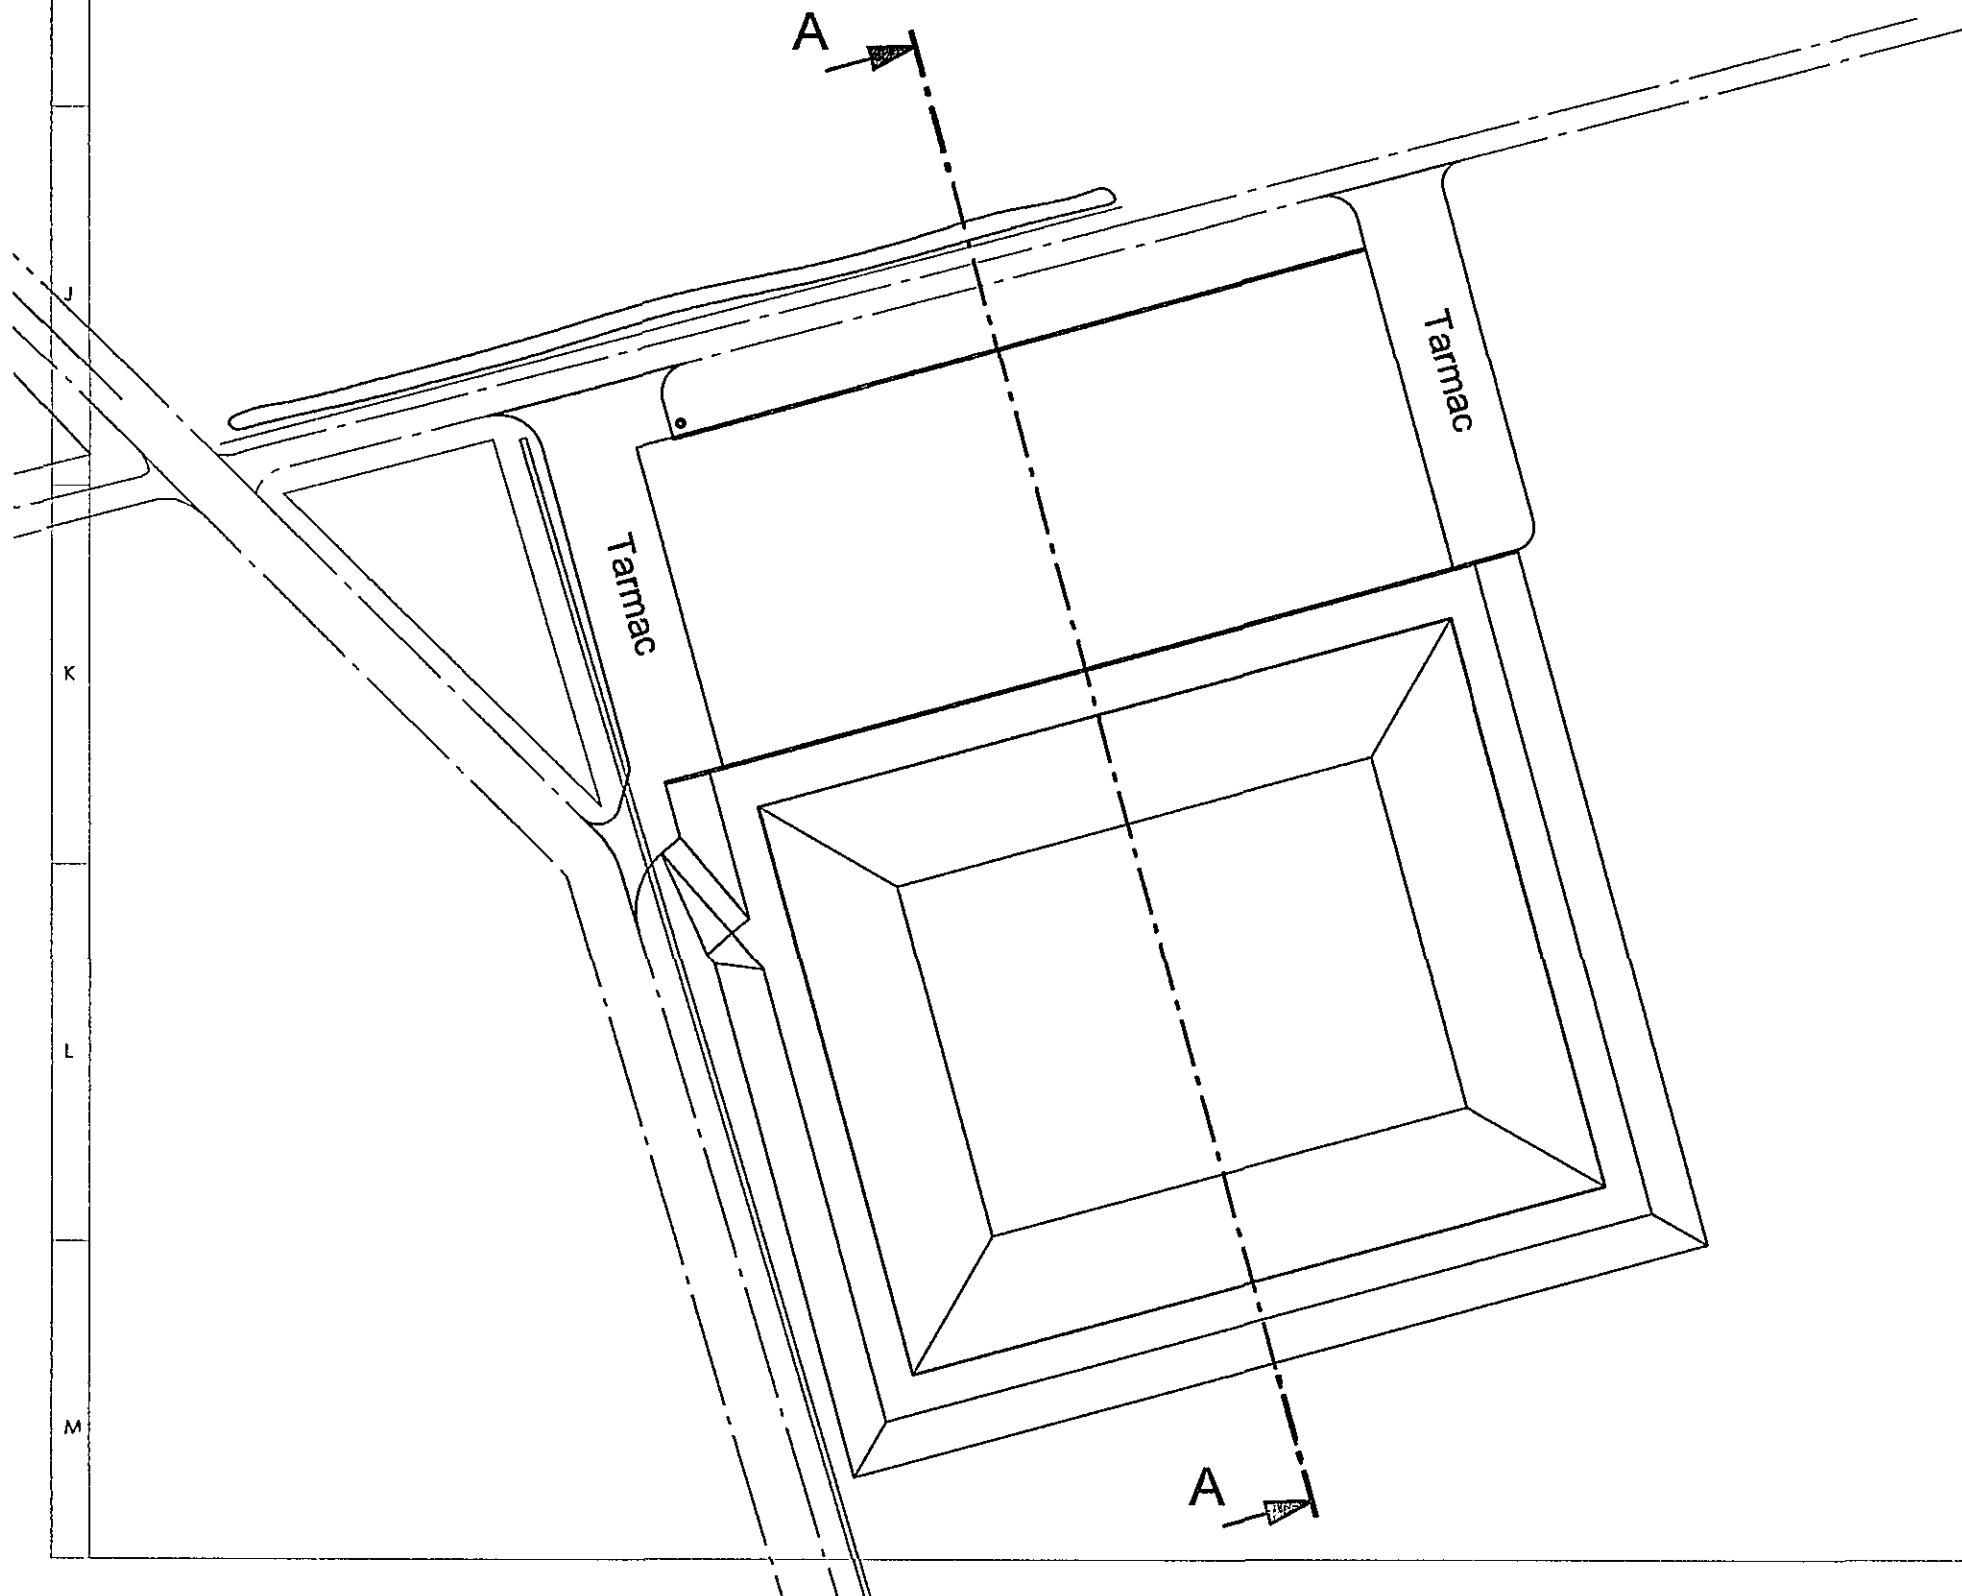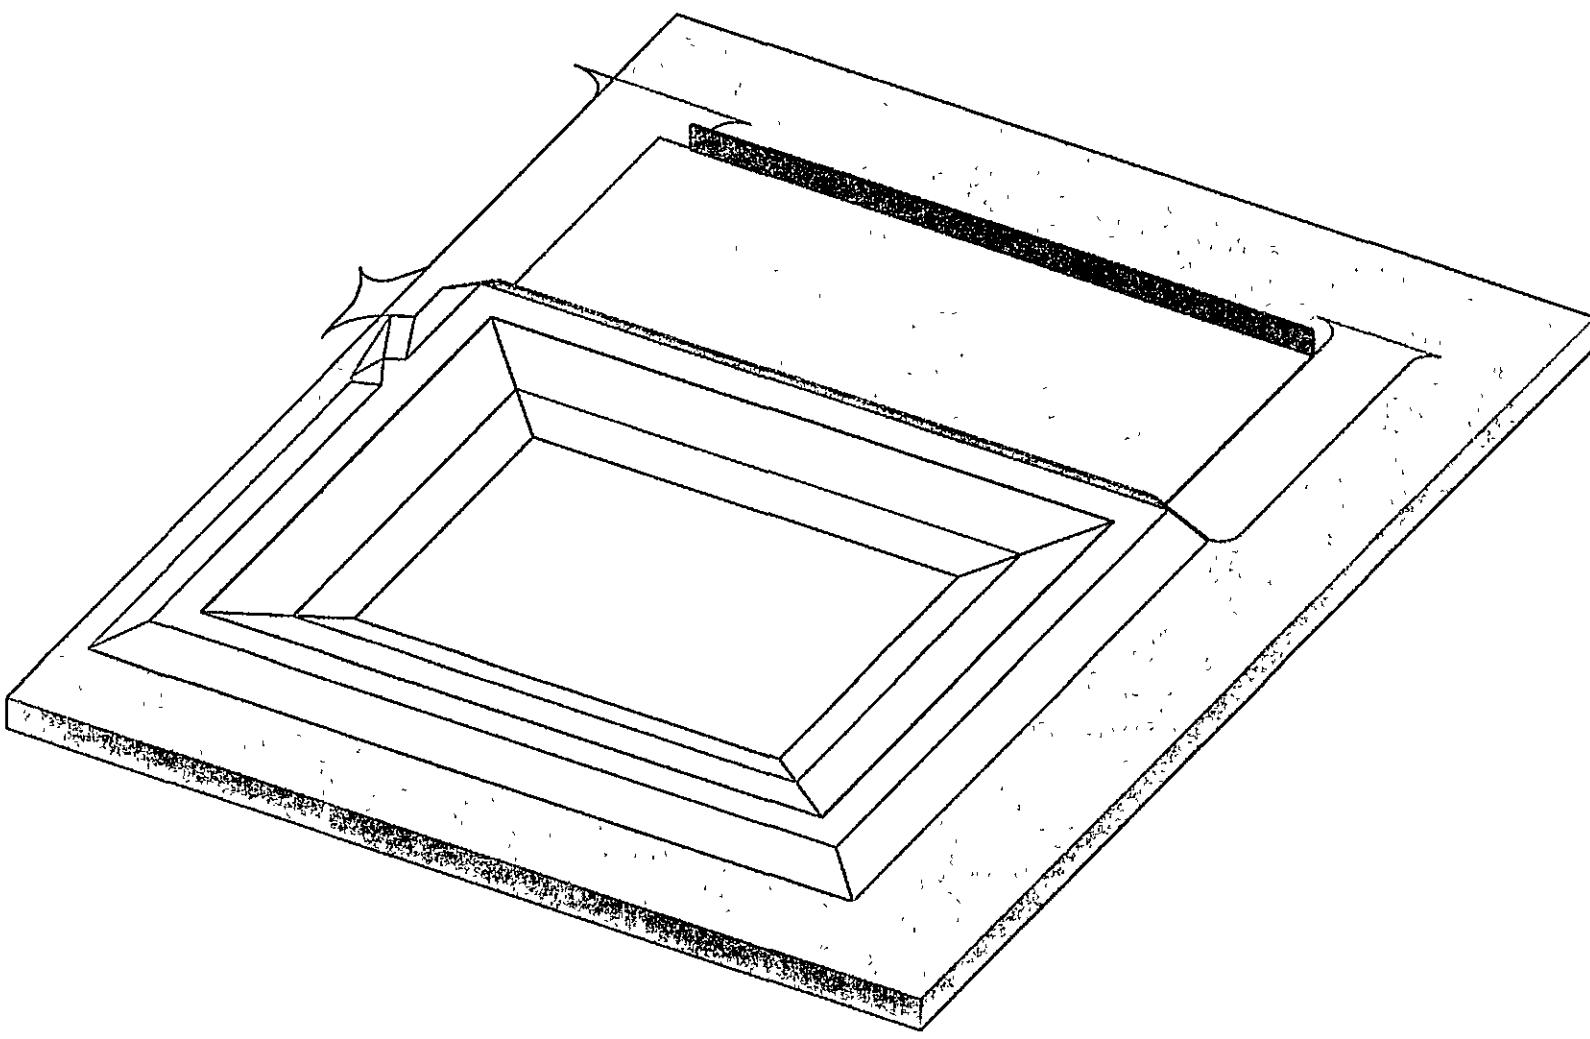

DETERMINED
PLAN

Planning & Development
- 3 NOV 2008
1149/08

- Concrete walls
- Proposed earth
- Natural surface

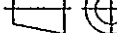				General Tolerance ISO 2768 - m		Workpiece Edges ISO 13715		Scale 1:250		Weight	
						Material					
				Date		Name		Description			
				Drawn GKZ		27.10.2008		GerS		BIOG1000-002 Layout AD	
				App'd						Elevation plan silo and Lagoon	