

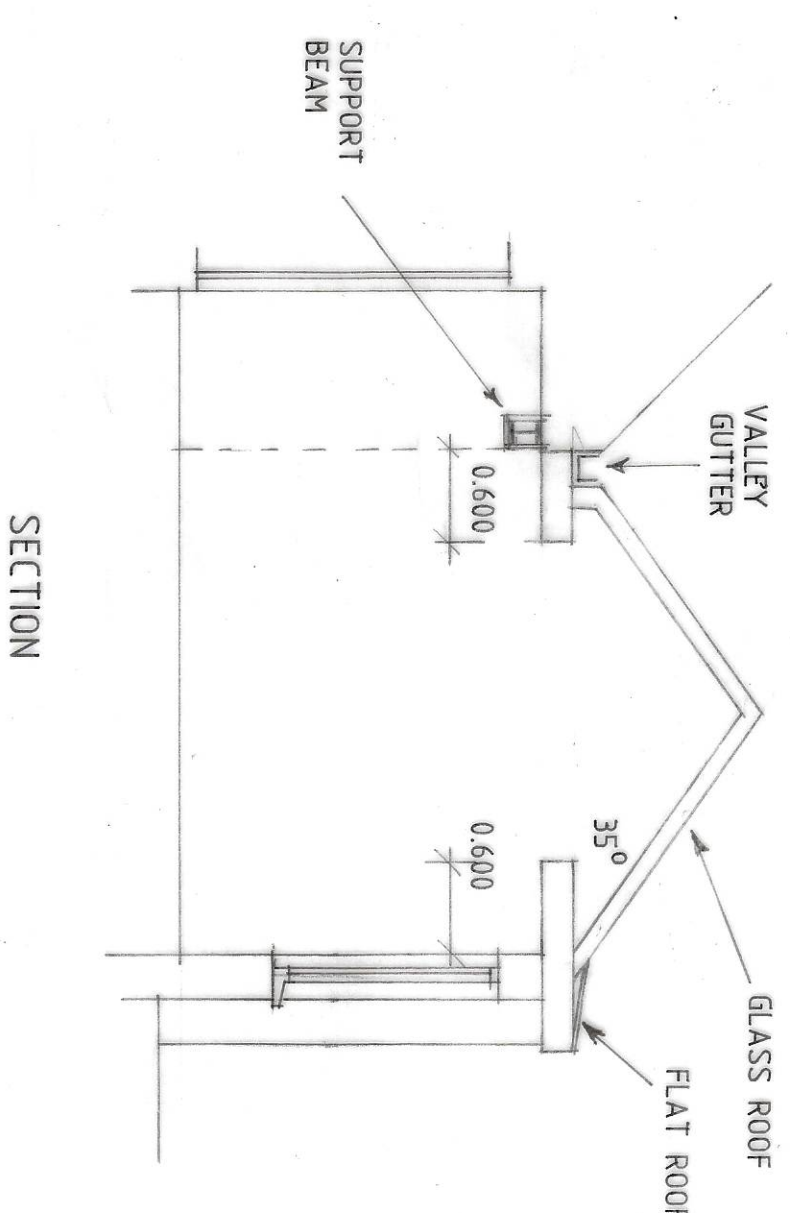


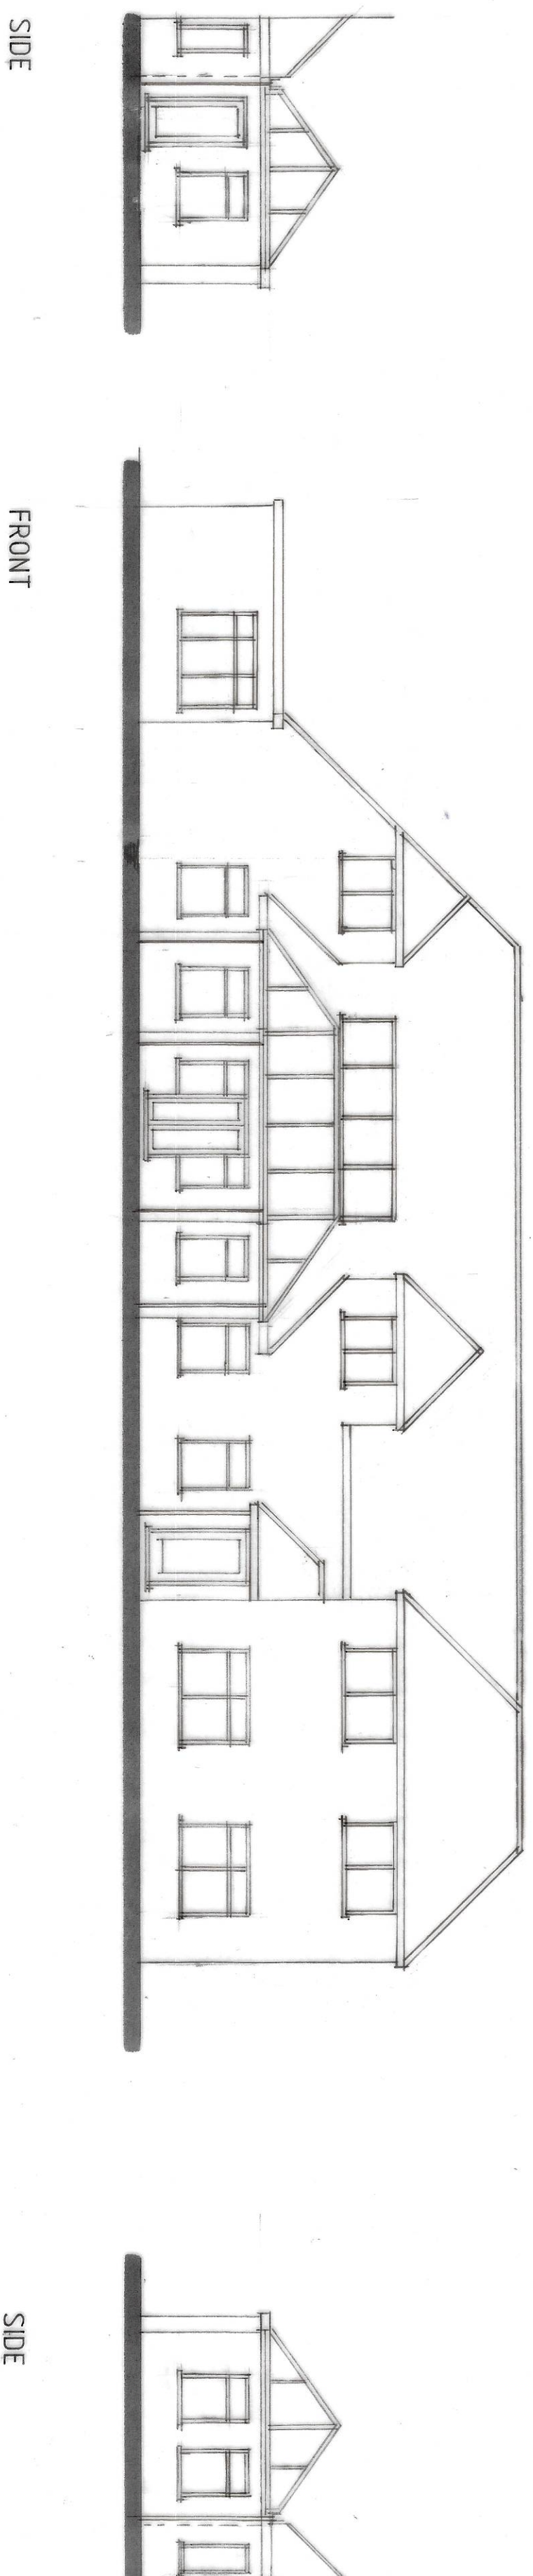

SECTION

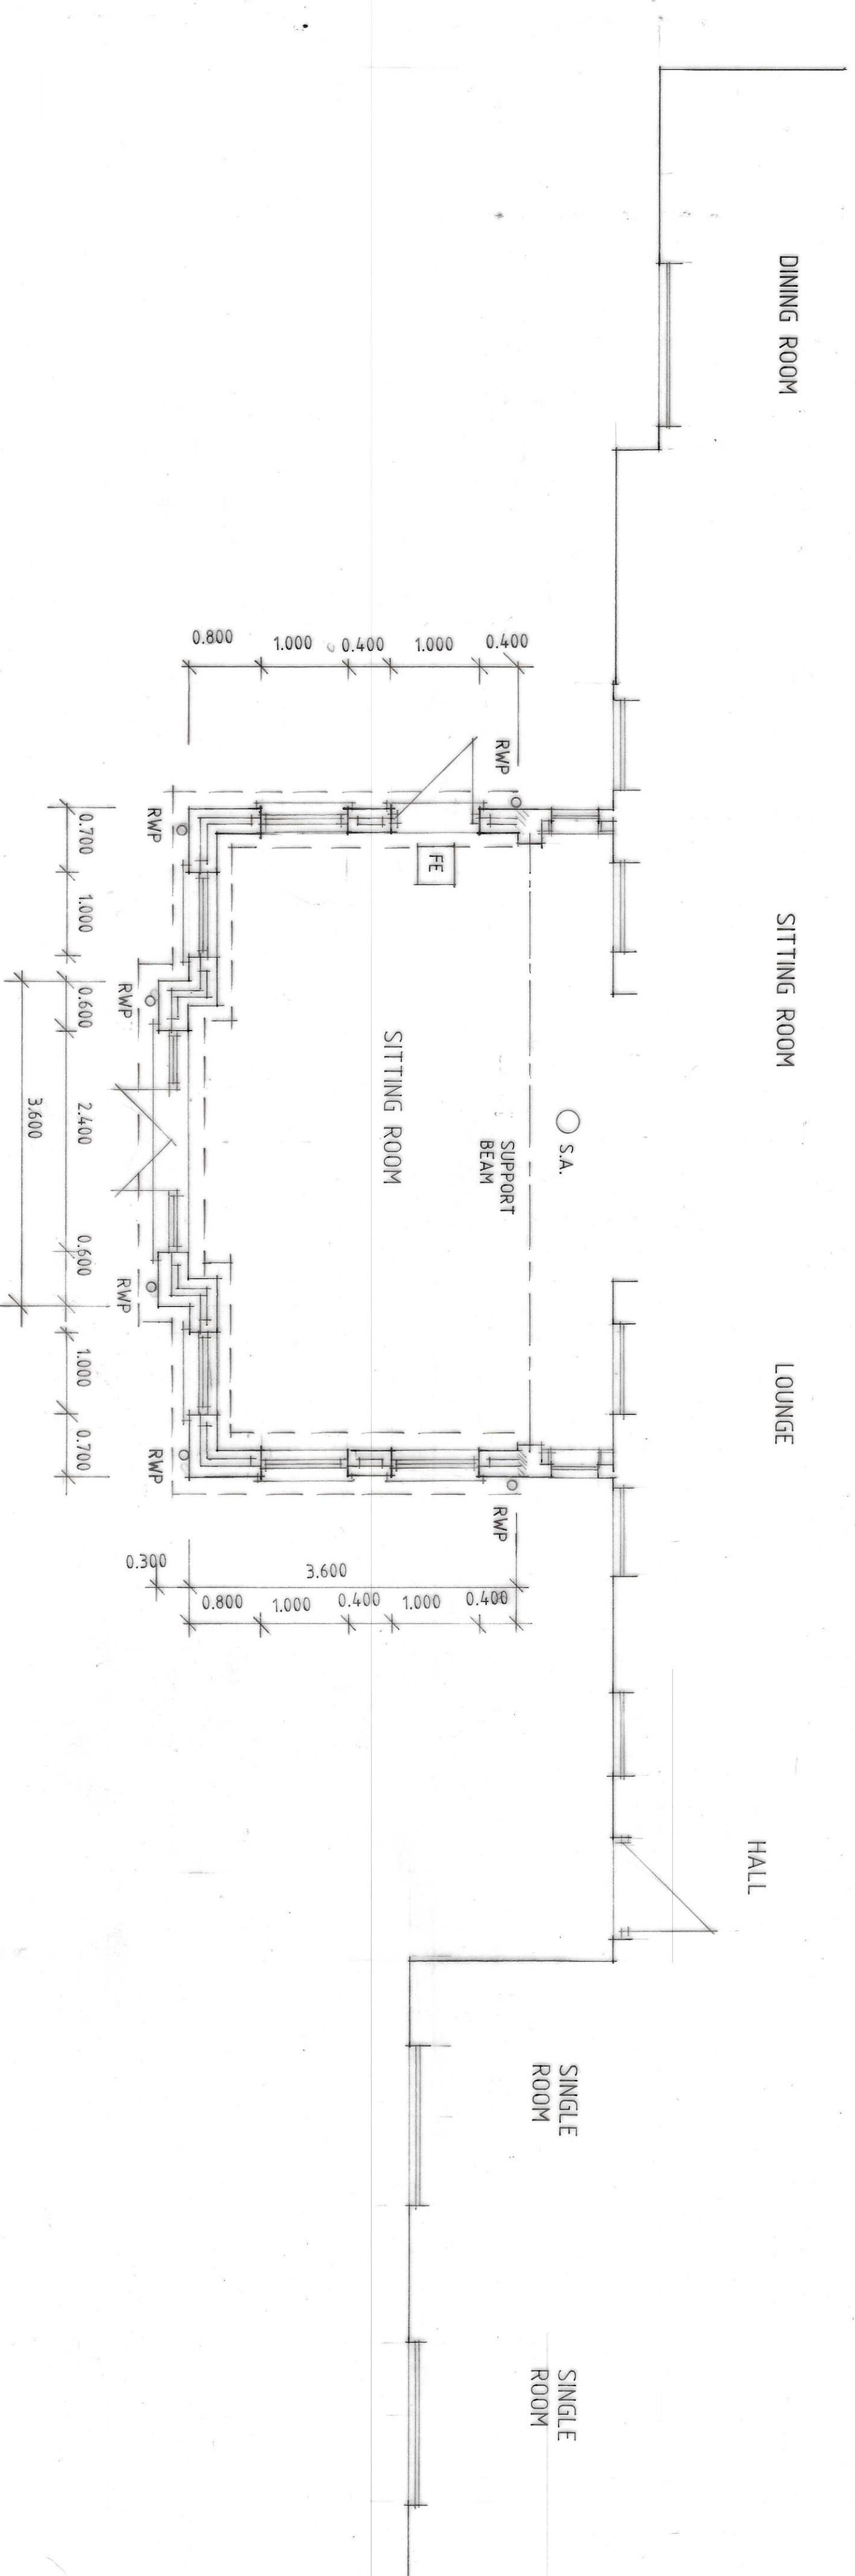

FLOOR PLAN

B - INF. ADDED - 4.12.20
A - ALTS - 28.10.20

Status
DESIGN
CONSULTANTS IN ARCHITECTURE & PLANNING

PROPOSED CONSERVATORY AT
MAYFIELD RESIDENTIAL HOME,
FLEET STREET, HOLBEACH
FOR

MR. S. WALDEN.

PLAN AS PROPOSED

1:50 1:100 SD20-026/2
OCT-20 B.GILHAM.

2 Edinburgh Walk, Holbeach,
Spalding, Lincs PE12 7AP
Tel: 01406 421313 Fax: 01406 439702

