


Drain
Drain
Drain
HARWOOD AVENUE
Drain
1860
288:18
SOUTH HOLLAND DC
HOUSING & PLANNING
21 SEP 2000
Ref: 1150/00
HIX & SON
28 CHURCH ST.
HOLBEACH
LINCS. PE12 7EL
Tel:(01406) 422777
Hargate House Farm
N e w R i v e r
Drain
8364
11:38
TCB
BM 11.94
Stone
8086
67
WELBOURNE
30
LB
768U
11
BM 13.10
BM 12.42
10
SEWIGNALS GATE
El Sub Sta
Pond
Drain
Drain
Drain
MS
Stone
Drain
COPY


REPRODUCED FROM THE 1961... OR... PLAN WITH THE PERMISSION OF THE ... OF HER MAJESTY'S STATIONERY OFFICE
CROWN COPYRIGHT LICENCE No. ES 70738
PLAN No. TF3424 - 3524

HIX & SON
Chartered Surveyors, Auctioneers & ... Agents
28 CHURCH STREET
HOLBEACH
SPALDING, LINCS. PE12 7LL
Tel: HOLBEACH (01406) 422777

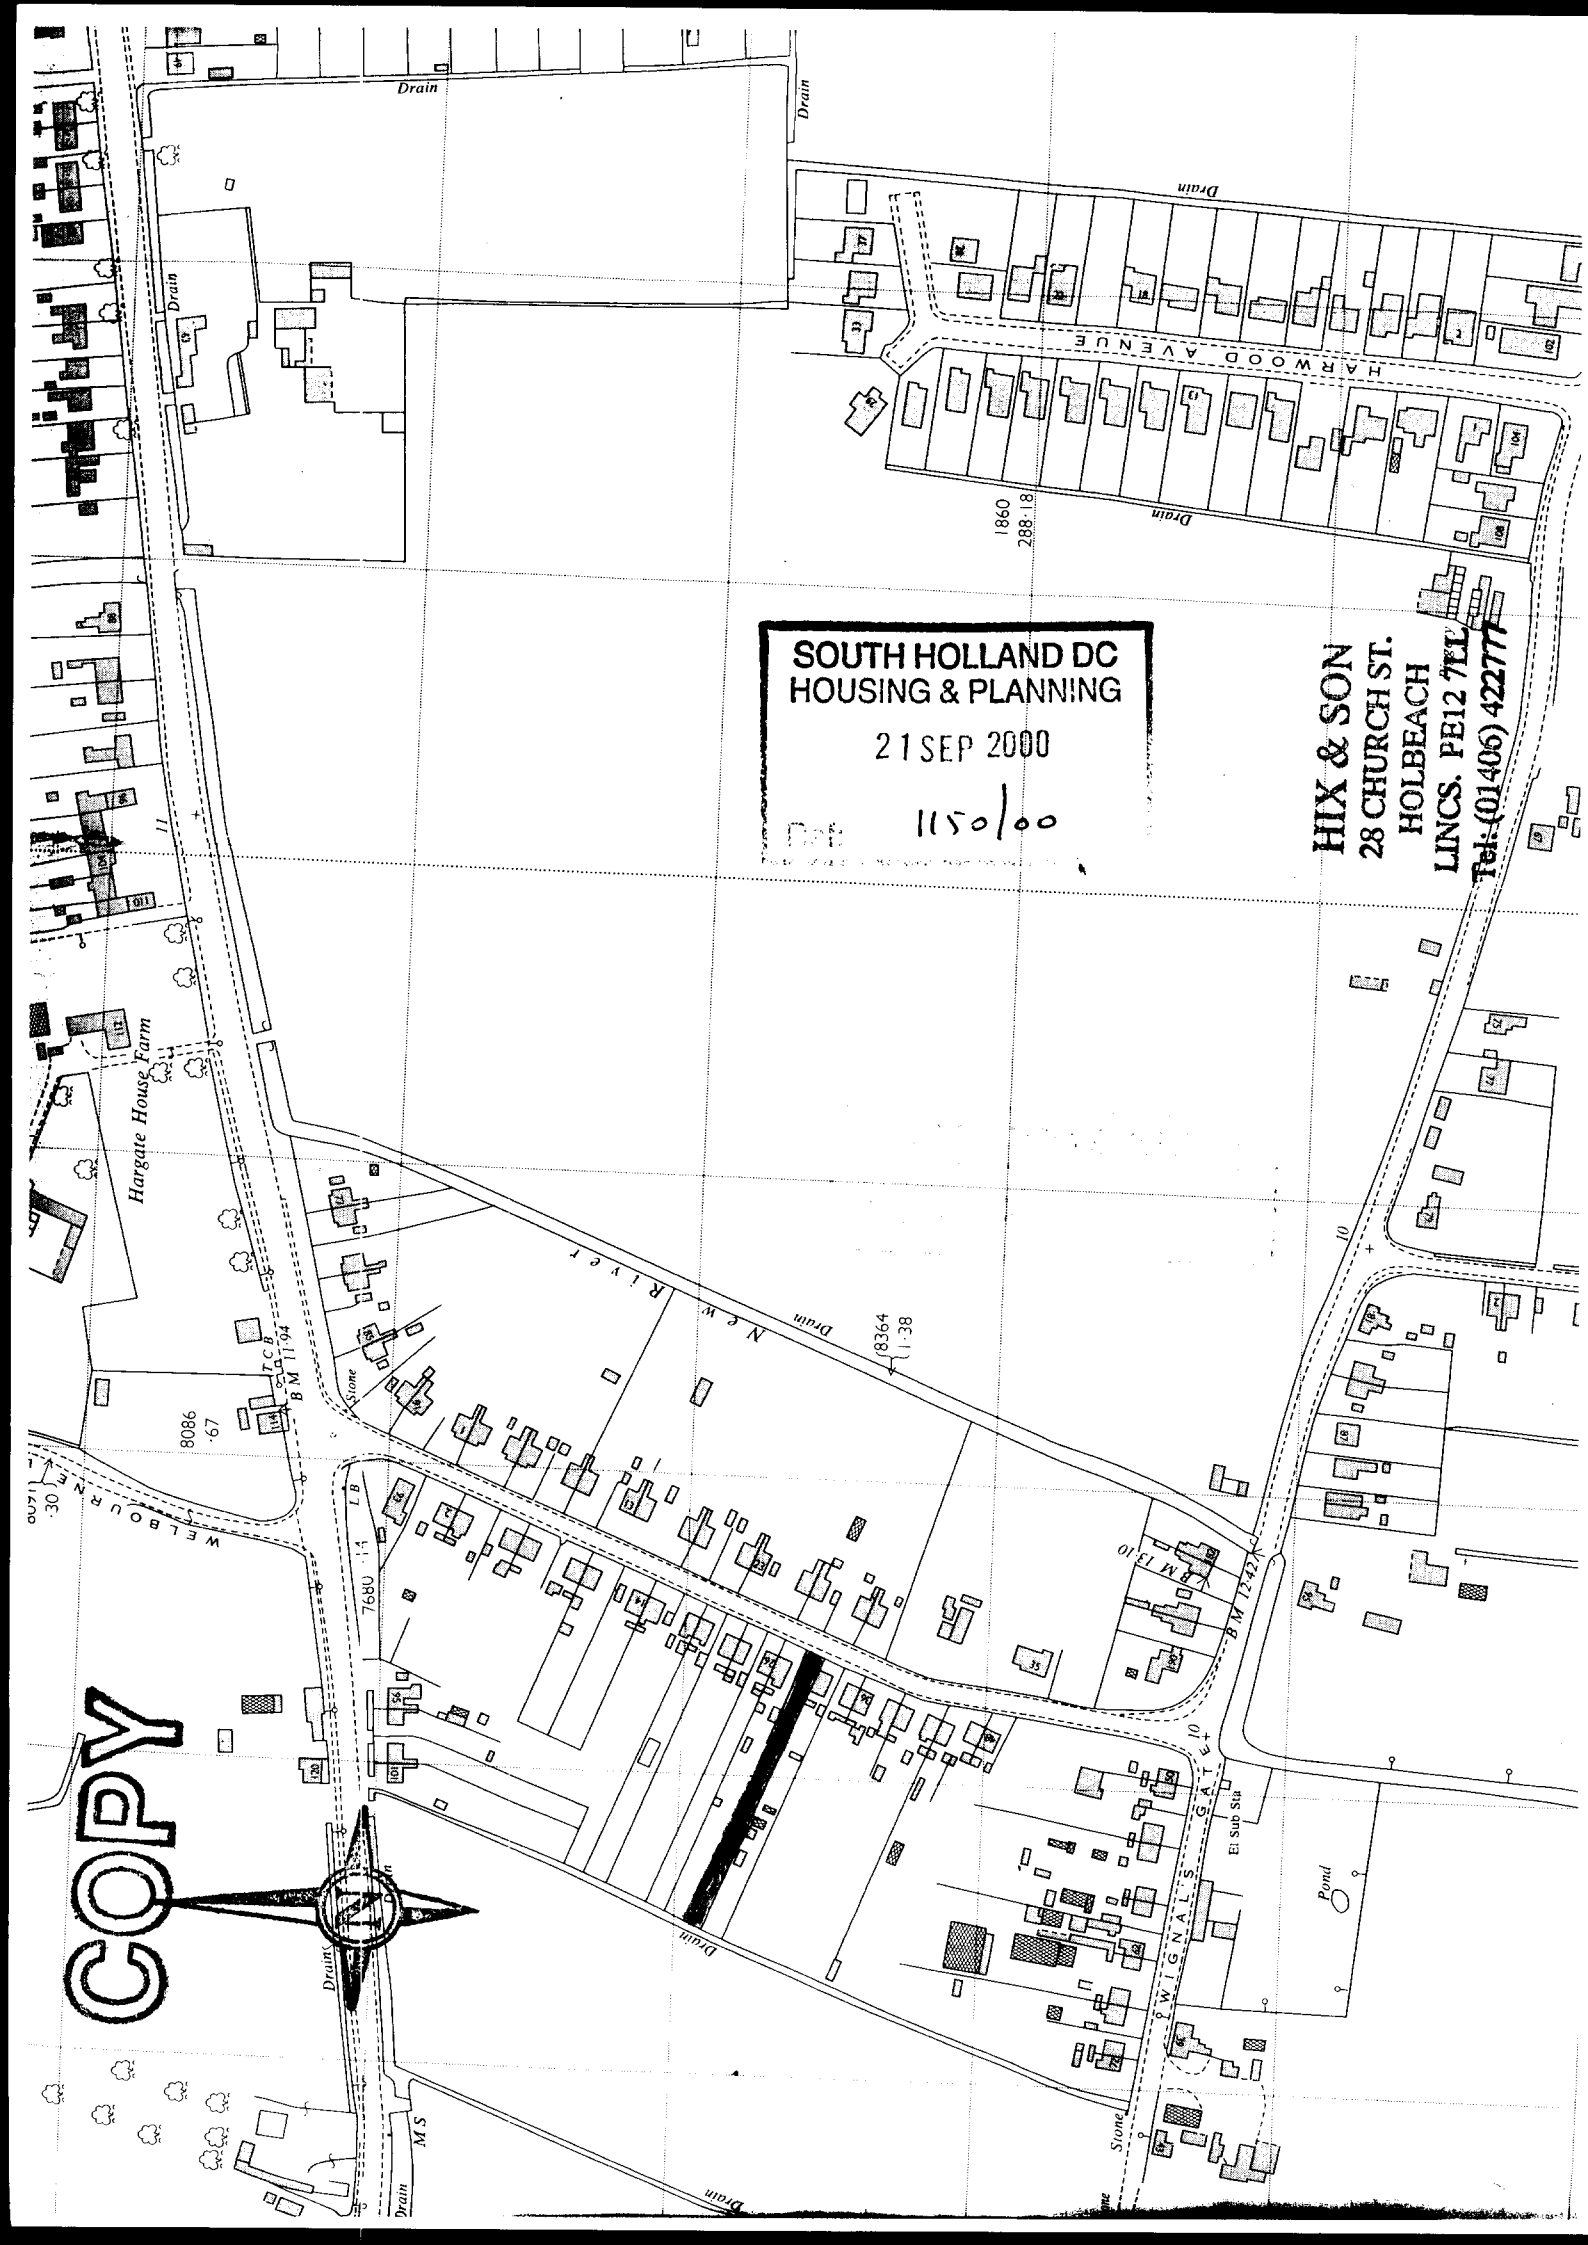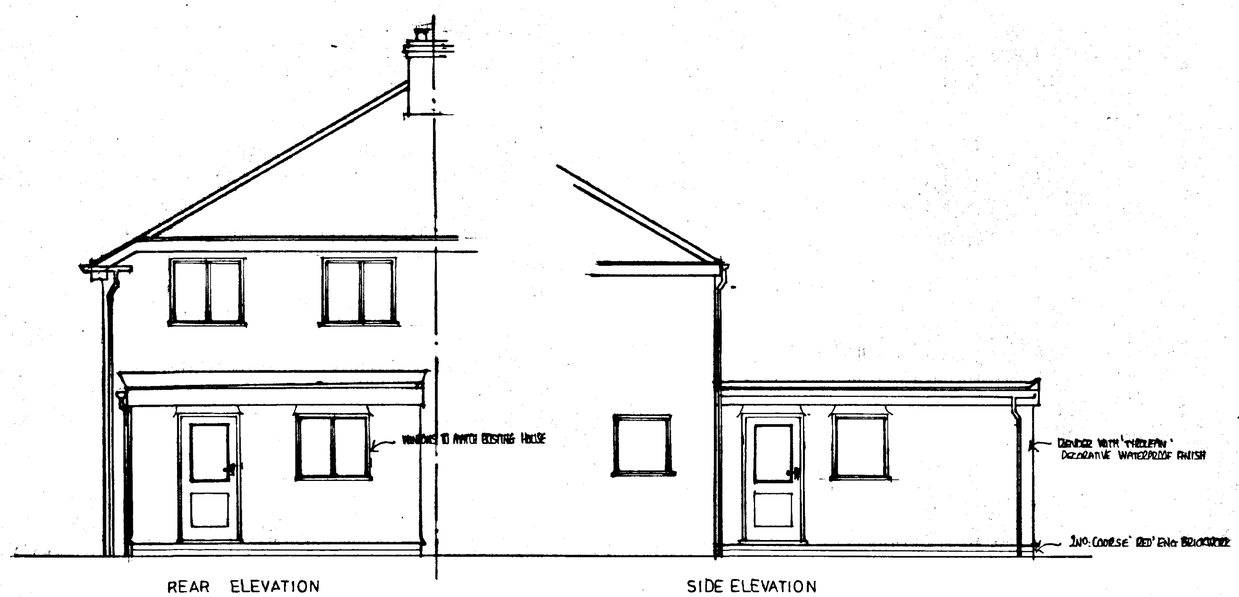


REAR ELEVATION


SIDE ELEVATION

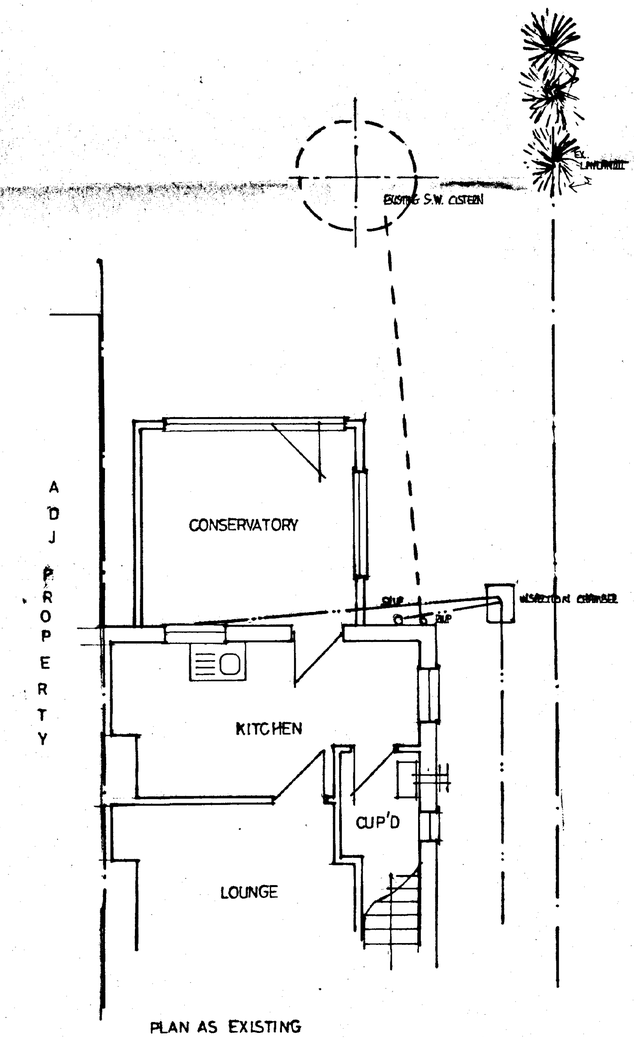

PLAN AS EXISTING

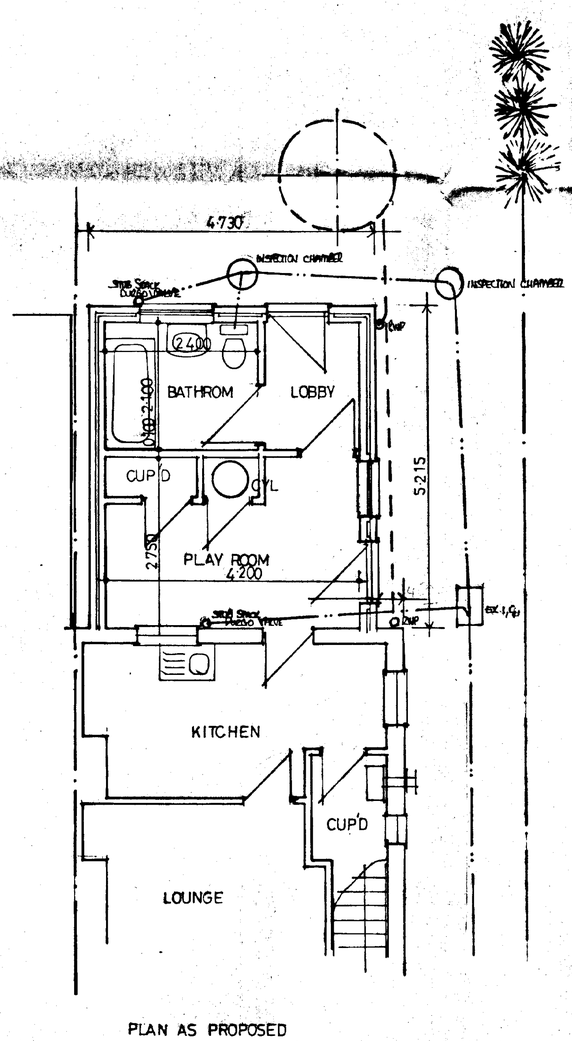

PLAN AS PROPOSED

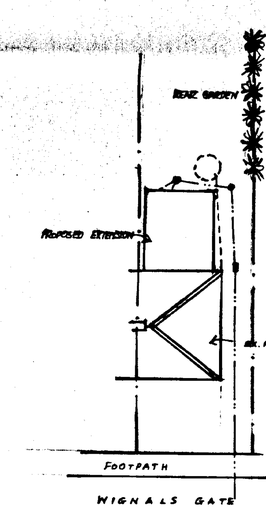

BLOCK PLAN.
SCALE; 1:200.

SOUTH HOLLAND DC
HOUSING & PLANNING
21 SEP 2000
Ref:

DETERMINED
PLAN

PROJECT: PROPOSED SINGLE STOREY EXTENSION
TO REAR OF HOUSE.
30, WIGNALS GATE, HOLBEACH,
LINCOLNSHIRE.

CLIENTS: MR & MRS. T. HOLDEN.

SCALE; 1:50. DATE: SEPT, 2000.