
SMITH-WOOLLEY

CHARTERED · SURVEYORS

BATH CAMBRIDGE NEWARK NORWICH OXFORD SHREWSBURY

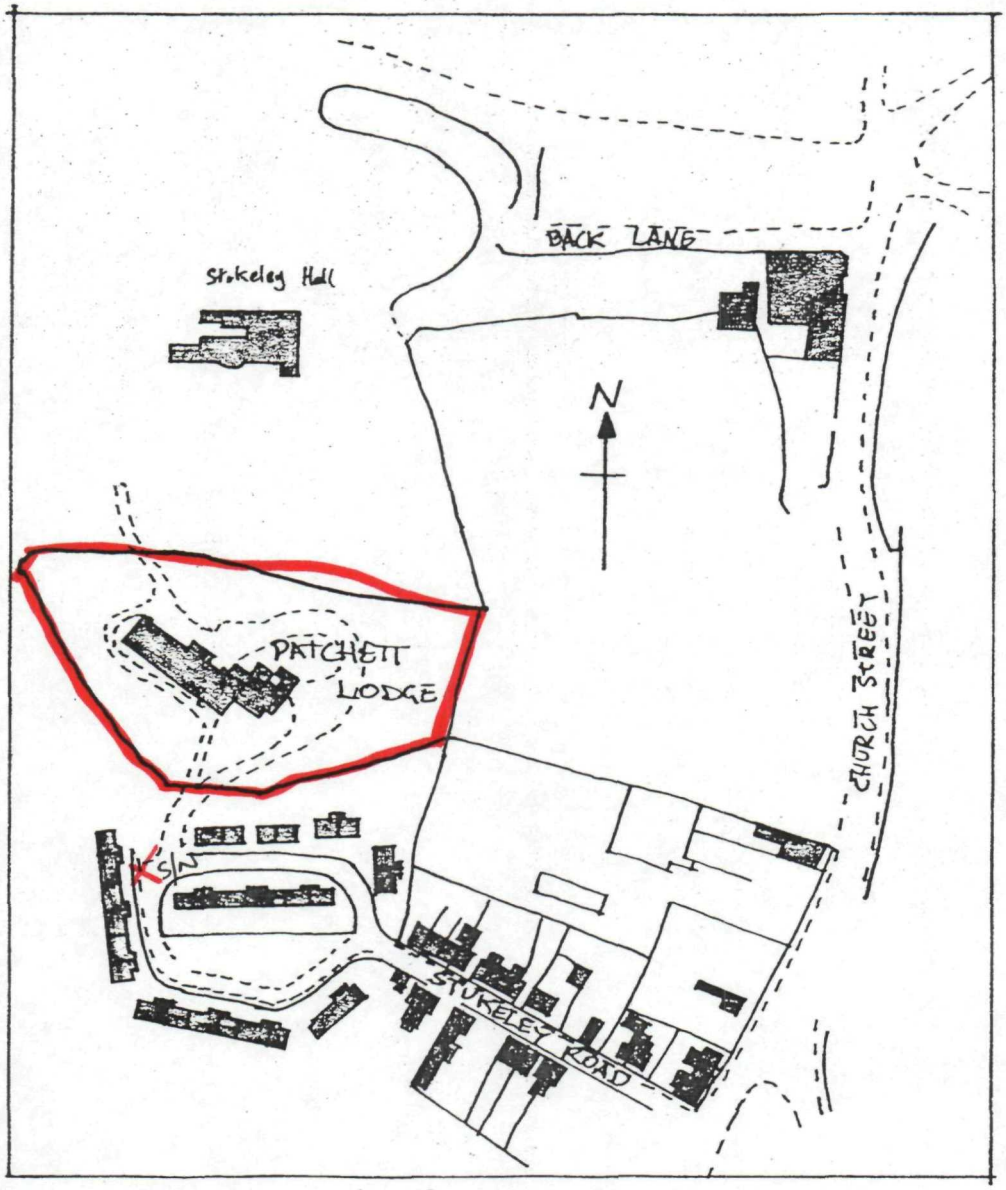

LOCATION PLAN 1:2500


DETERMINED PLAN

SOUTH HOLLAND DC
HOUSING & PLANNING
11 NOV 1999
Ref: 1159/99

COLLINGHAM, NEWARK, NOTTS. NG23 7LG
TEL 01636 892456 FAX 01636 893045
collingham@smith-woolley.co.uk www.smith-woolley.co.uk.

A list of Partners is available from any Smith-Woolley Office

INVESTOR IN PEOPLE

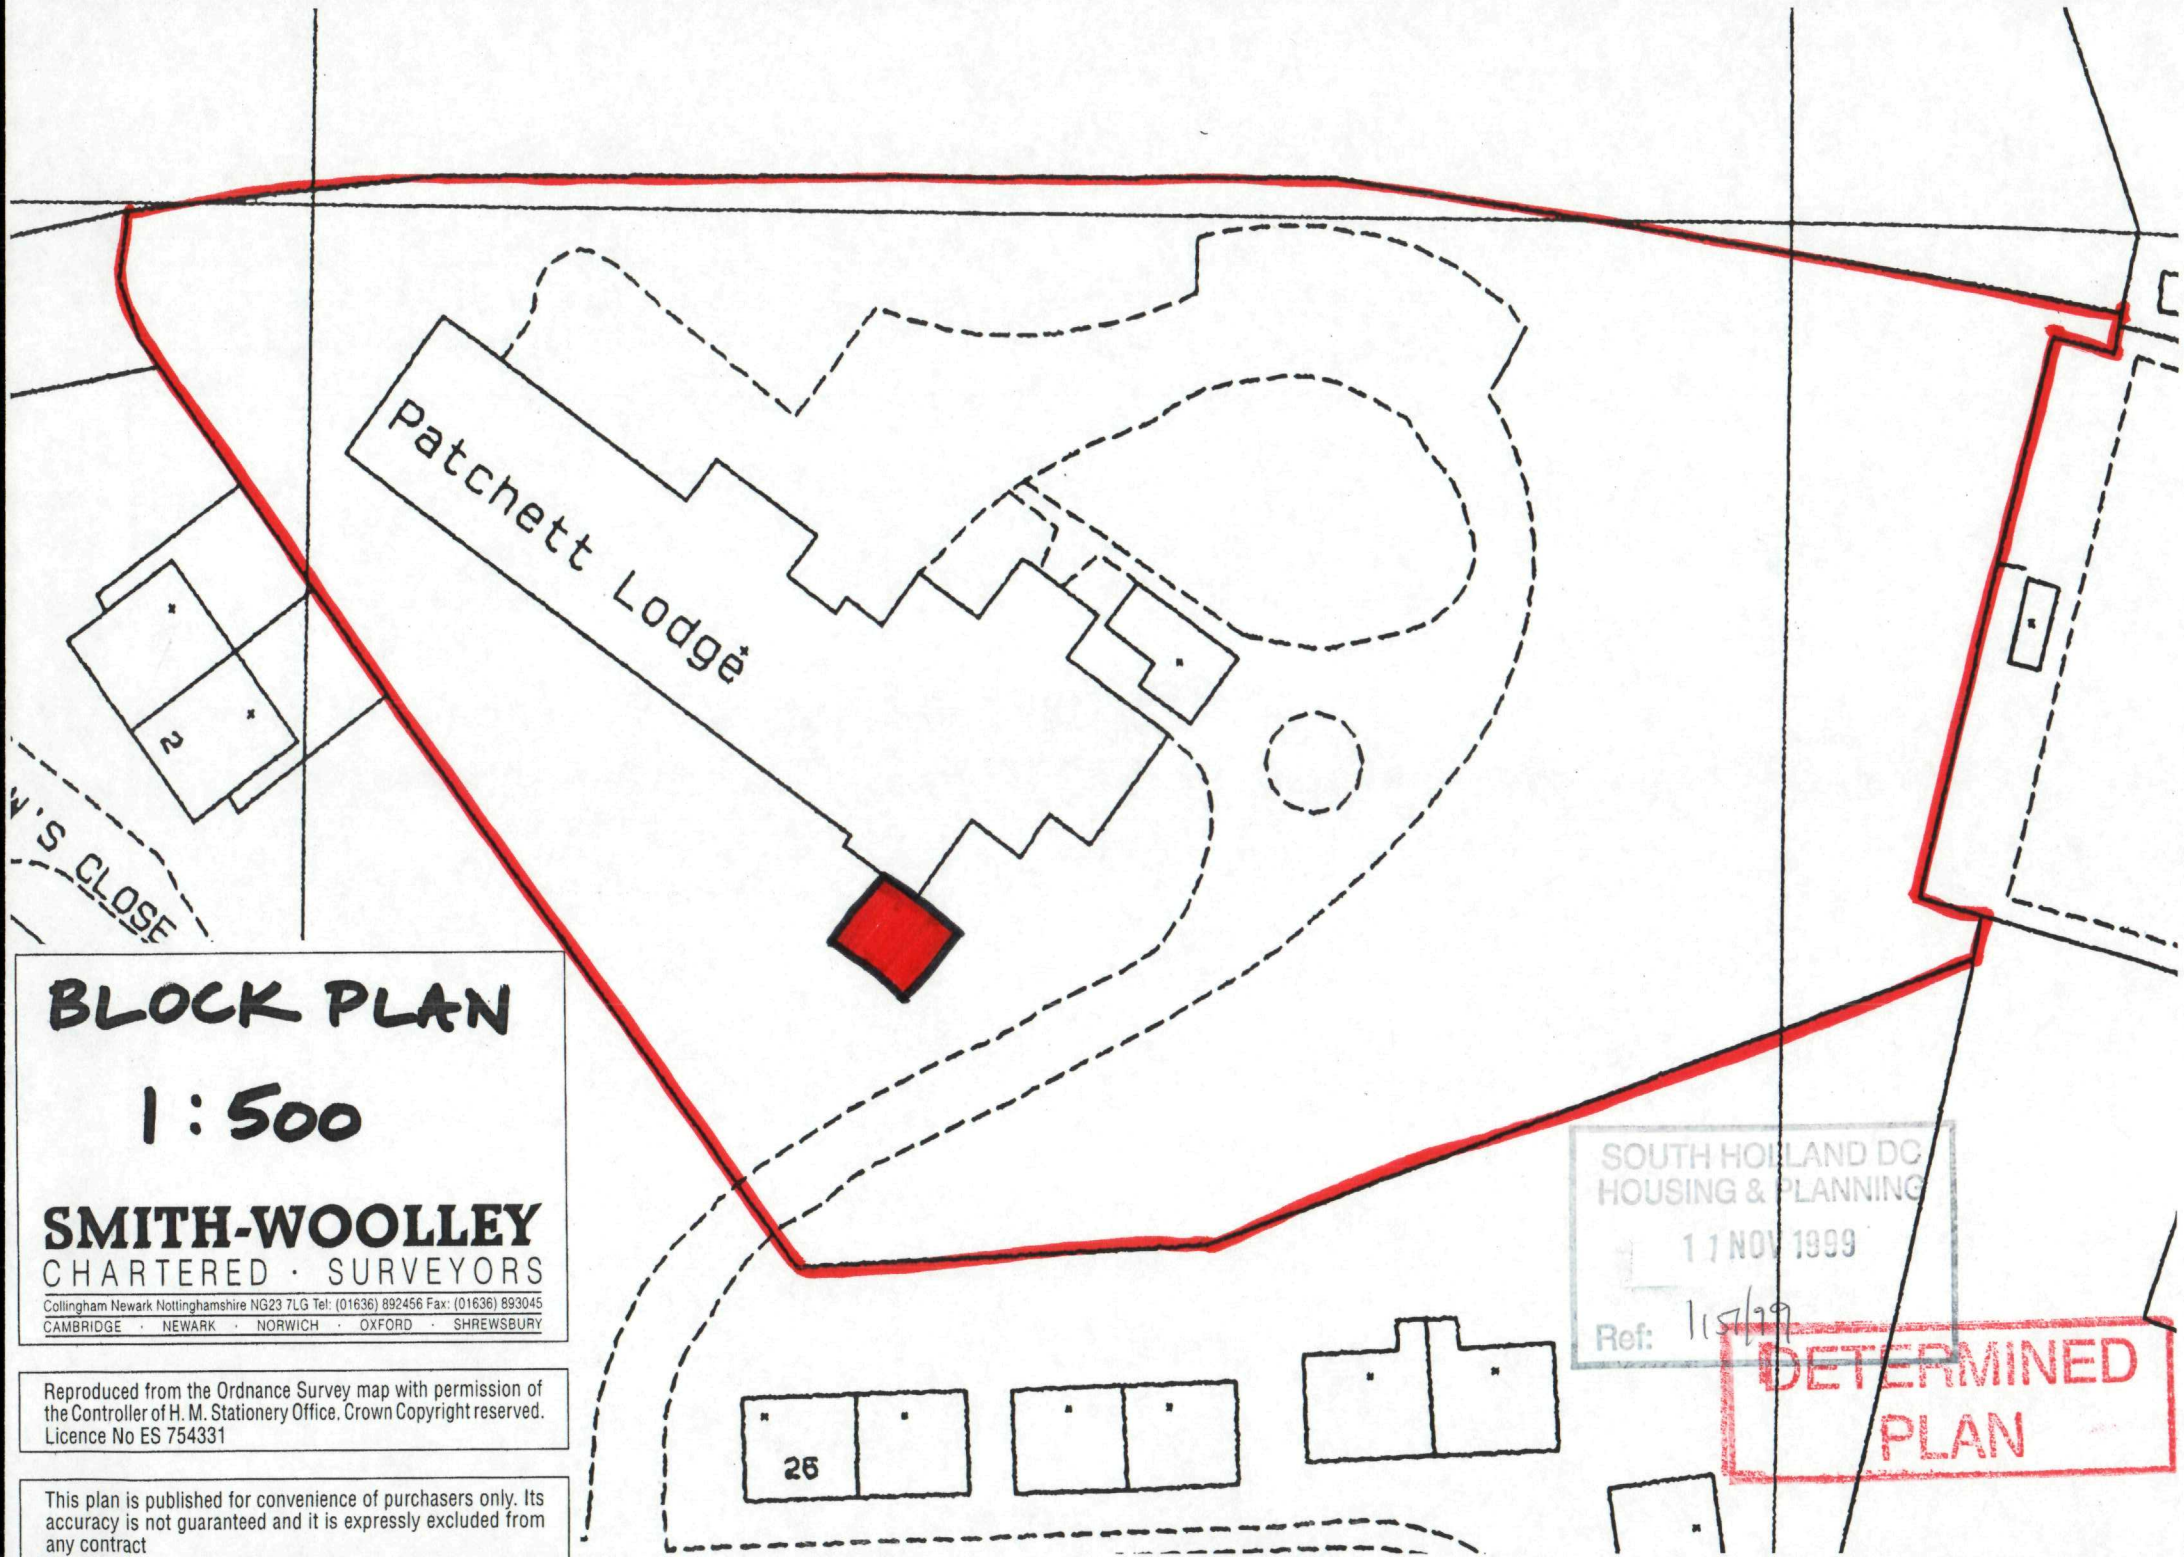

BLOCK PLAN

1 : 500

SMITH-WOOLLEY
CHARTERED · SURVEYORS
Collingham Newark Nottinghamshire NG23 7LG Tel: (01636) 892456 Fax: (01636) 893045
CAMBRIDGE · NEWARK · NORWICH · OXFORD · SHREWSBURY

Reproduced from the Ordnance Survey map with permission of the Controller of H. M. Stationery Office. Crown Copyright reserved. Licence No ES 754331

This plan is published for convenience of purchasers only. Its accuracy is not guaranteed and it is expressly excluded from any contract

SOUTH HOLLAND DC
HOUSING & PLANNING
11 NOV 1999
Ref: 1157/99
DETERMINED PLAN