

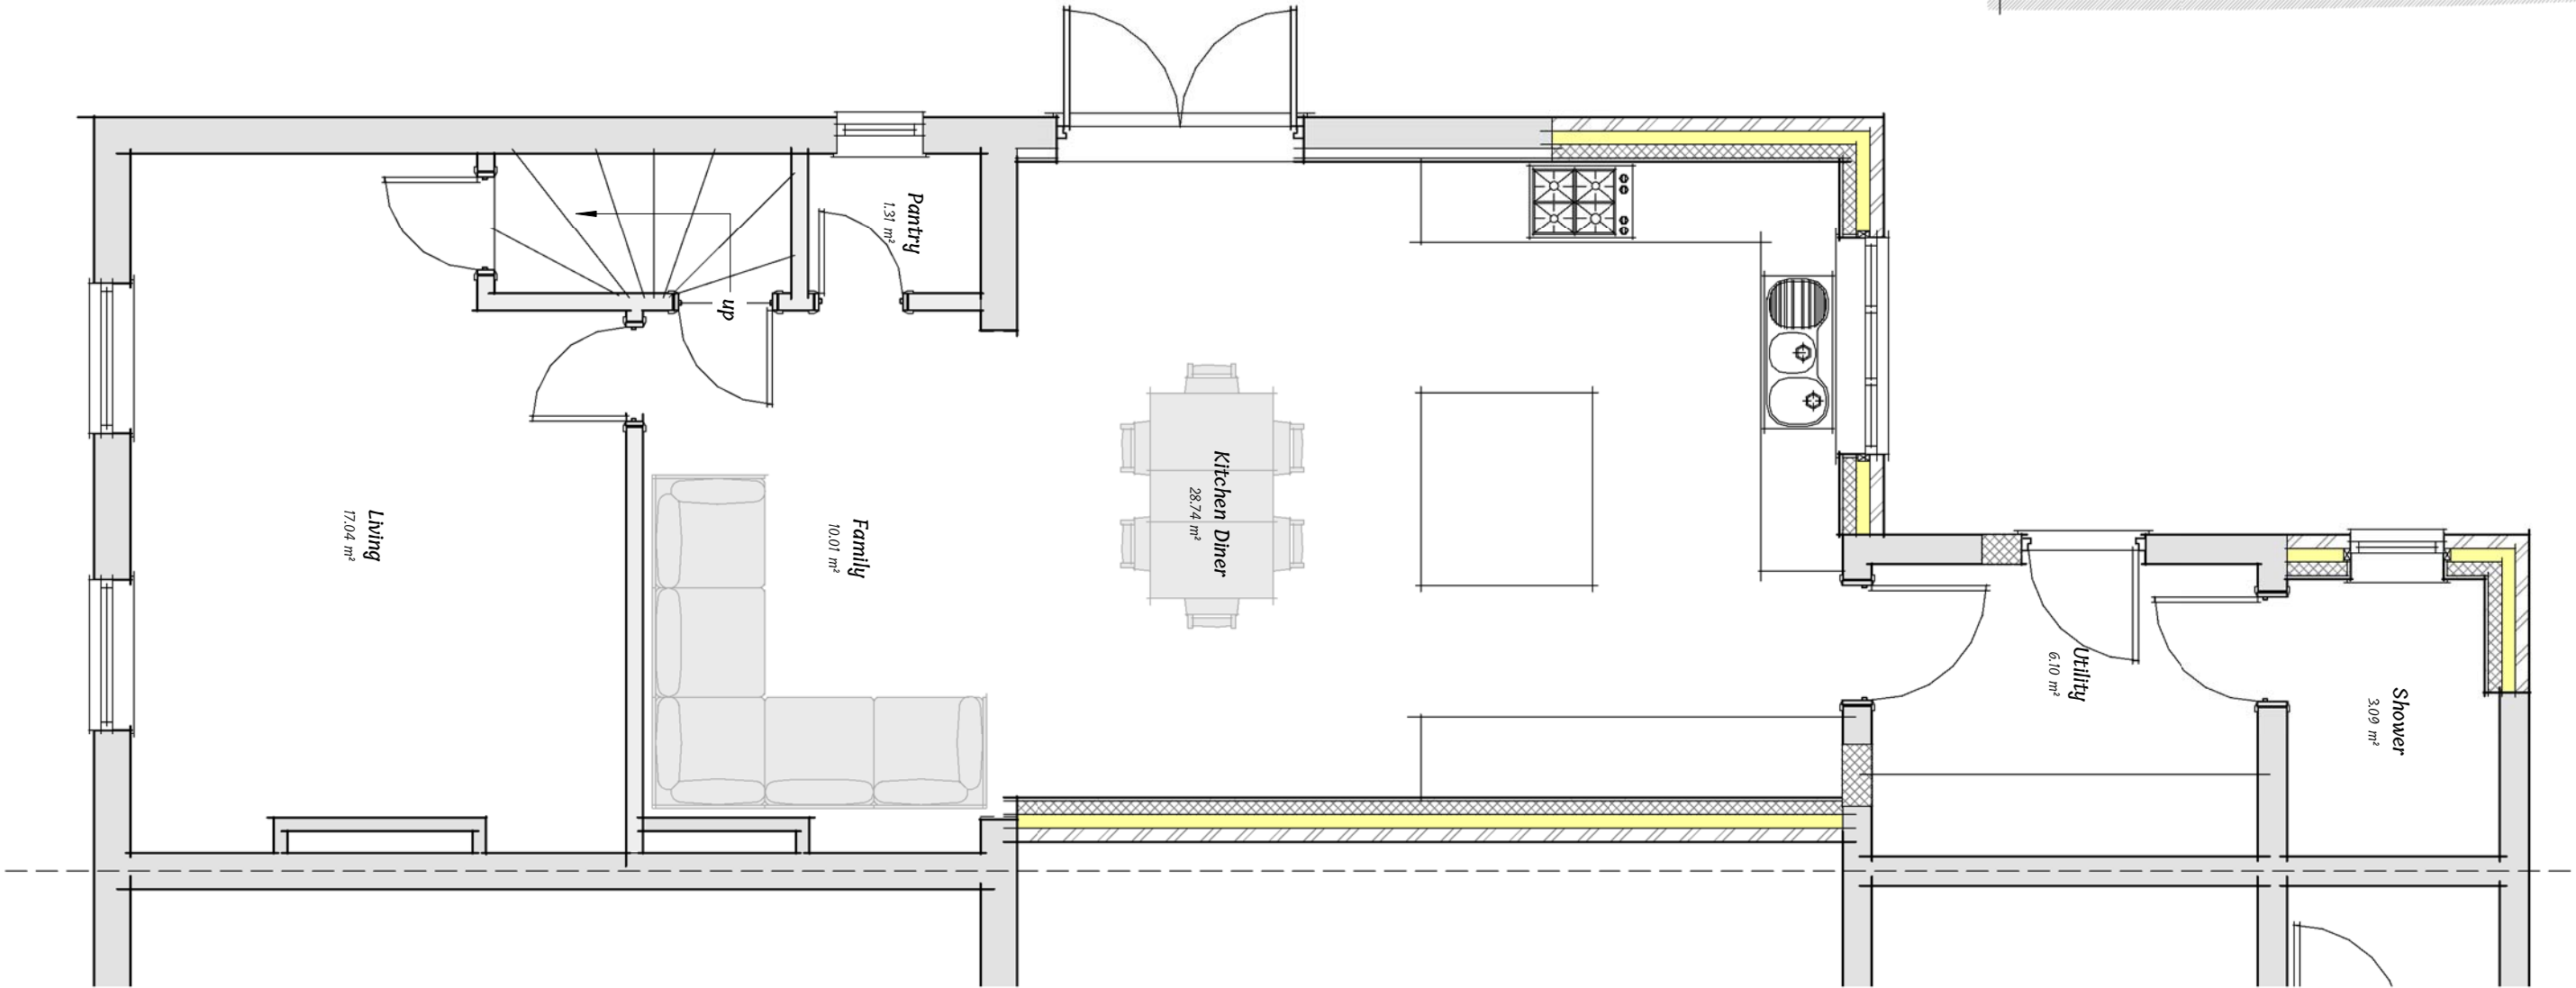


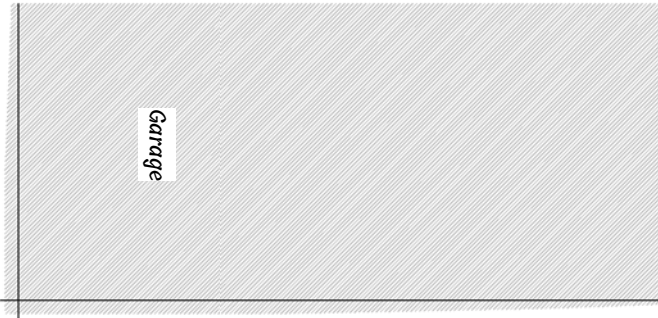

08 / 1 - Proposed Ground Floor Schedule		
Name	Area	Perimeter
Family	10.00 m²	13.2 m
Kitchen Diner	28.75 m²	21.7 m
Shower	3.10 m²	7.2 m
Utility	6.10 m²	10.0 m
Grand total: 4	47.95 m²	52.1 m

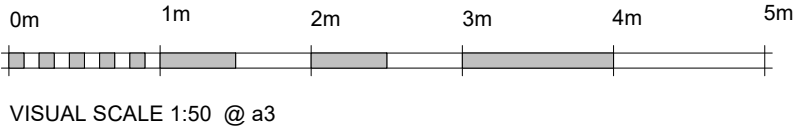

Proposed Ground Floor Layout

Drg No 2832 - 07 rev A

