LANDSCAPING & SCREENING SCHEME

LANDSCAPING

A OAK (QUERUA ROBUR) - FEATHERED

B LIME (TILIA EUGHOLORA) - FEATHERED

C ROWAN (SORBUS ARIA LUTESCENS) - FEATHERED

D HAWTHORN (CRATAEGUS OXYACANTHOIDES) - FEATHERED

E HAWTHORN HEDGE (CRATAEGUS MONOGYNA)

SCREENING

W to X 1.8M HIGH VERTICAL CLOSE BOARDED FENCE

X to Y 1.8M HIGH VERTICAL CLOSE BOARDED FENCE


Y to Z 1.2M HIGH VERTICAL CLOSE BOARDED FENCE


PLANTING SPECIFICATION

All planting to be in accordance with BS 4428:1989 and amendment No. 1 (1991)

All trees to be planted with minimum 0.6m plastic mulch mat and to be staked, tied and tubed.

1/3 to 1/2 bag of peat free tree and shrub planting compost to be incorporated into backfill for each tree hole.

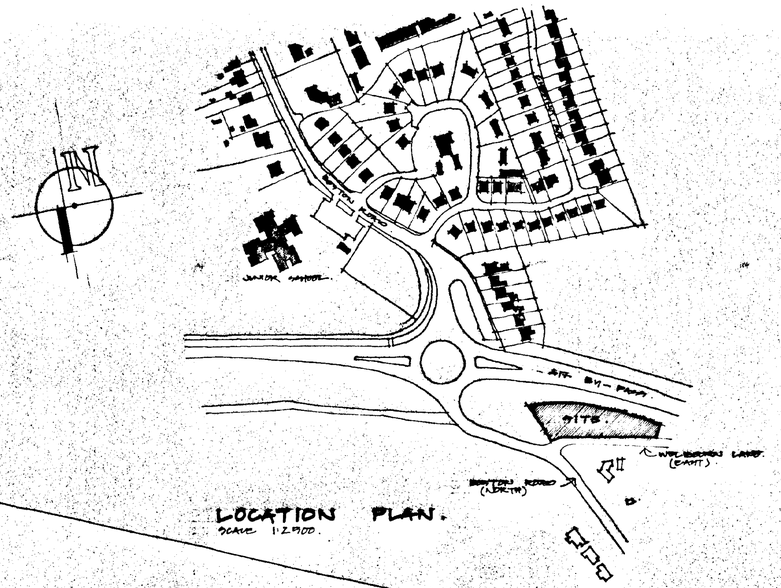

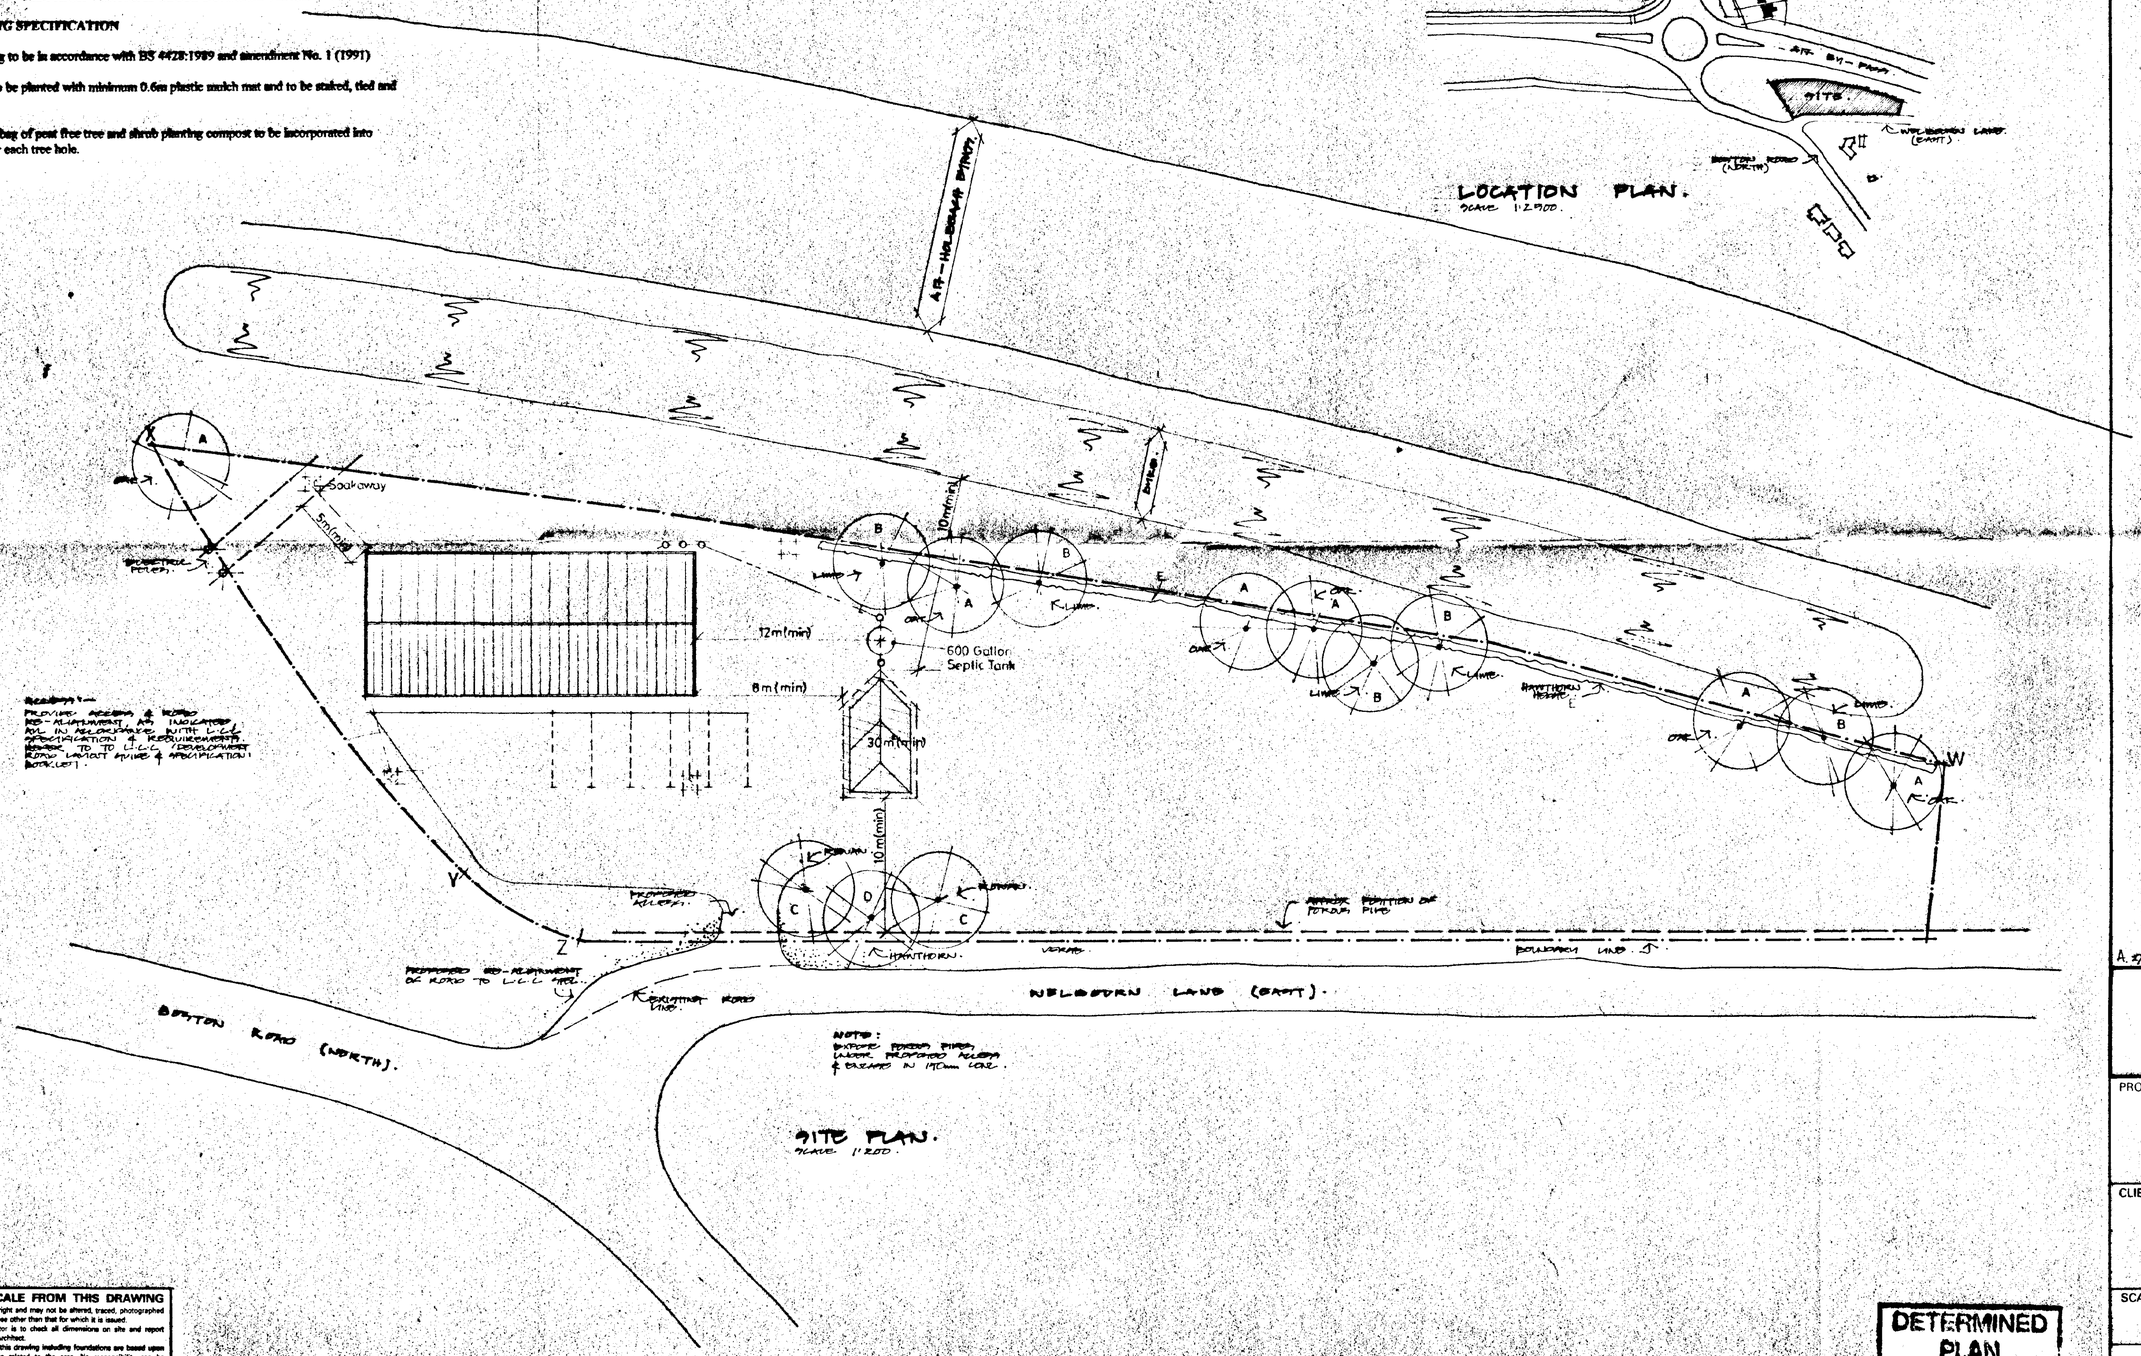

DO NOT SCALE FROM THIS DRAWING

This drawing is copyright and may not be altered, traced, photographed or used for any purpose other than that for which it is issued.
The General Contractor is to check all dimensions on site and report discrepancies to the Architect.
All details shown on this drawing including foundations are based upon typical site conditions related to the area. No responsibility can be accepted for abnormal conditions which may be discovered during construction unless reported to the Architect as that design amendments may be considered. Site soil surveys are recommended in respect of foundations to establish specific site conditions before foundation work is undertaken.

DETERMINED PLAN

SOUTH HOLLAND DC HOUSING & PLANNING
31 OCT 1997
Ref: 115/3FM

A. 29.10.97 Landscaping & Screening

G. R. MERCHANT
I.ENG AMICE, FIWO,
ARCHITECTURAL, STRUCTURAL & LAND DRAINAGE CONSULTANT
TEL: HOLBEACH (01406) 490800

PROJECT:
PROPOSED SHOWROOM & OFFICES
WELBOURNE LANE (EAST)
HOLBEACH

CLIENT:
HERITAGE KITCHENS

SCALES:	DATE:
1/200 1/2500	*JAN 1997*
M. MITCHELL	DRAWING No.: *HK.2 L*

REVISIONS:
A

SUMMIT 2299 4967
8046-1194T