

Roof:
Slate coloured big 6 corrugated anabestos roofing sheeting complete when with insulation to inner surface throughout with no roof lighting.

Plant Room:
Single storey RHF. cladding to walls & roof on light steel frame. Colour to be agreed.

SOUTH EAST ELEVATION.

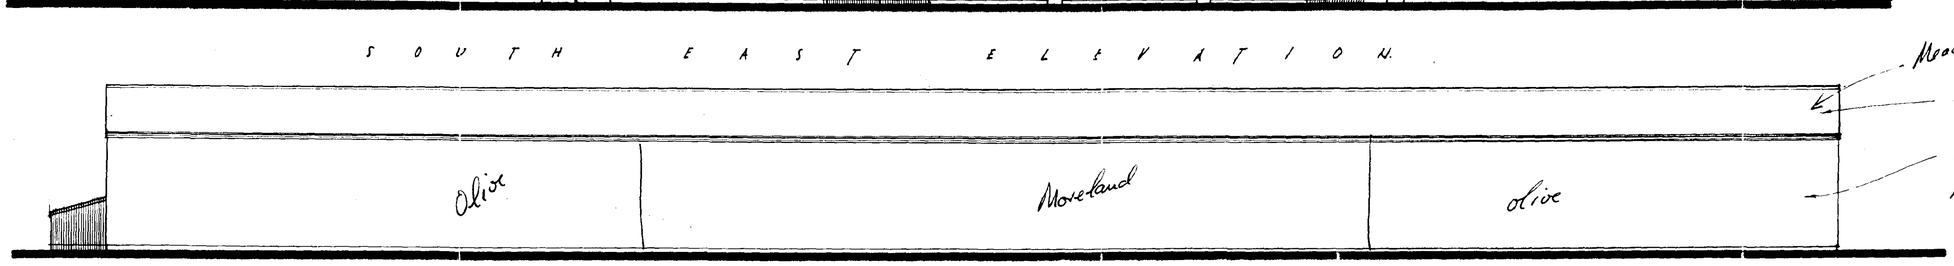

Meadowland

Roof:
Slate coloured big 6 corrugated anabestos double skin with insulation throughout.

Walls:
European Profile box profile steel cladding with internal lining panel with insulation between. Colour of cladding to be agreed with client / Local Authority.

NORTH WEST ELEVATION.

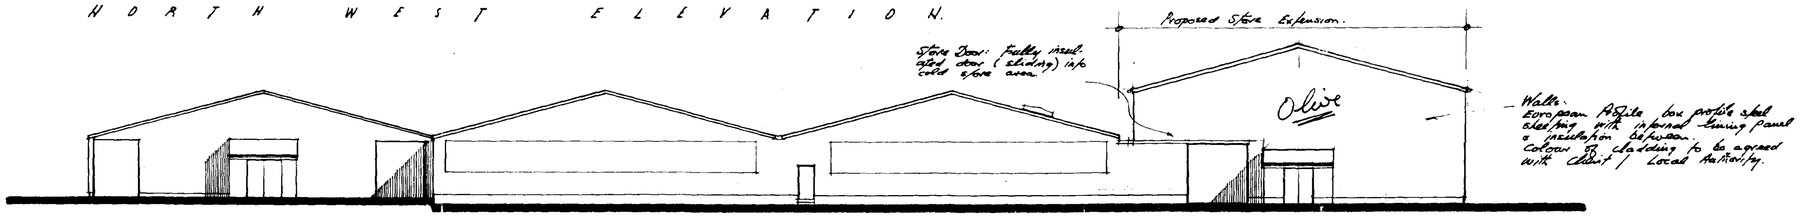

Walls:
European Profile box profile steel cladding with internal lining panel & insulation between. Colour of cladding to be agreed with client / Local Authority.

NORTH EAST ELEVATION.

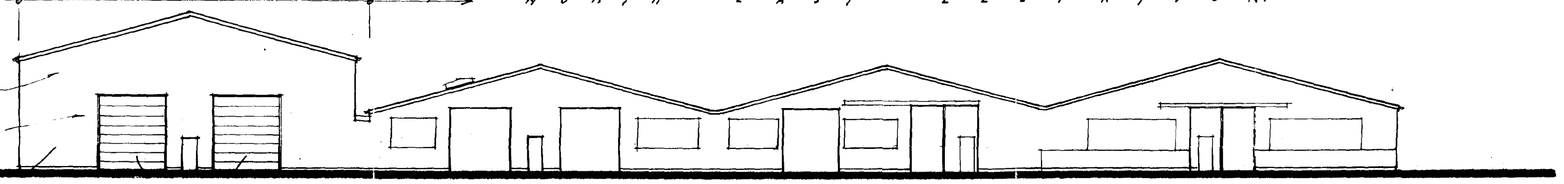

Walls: European Profile box profile steel cladding with insulation & lining panel. Colour to be agreed.

Doors: Insulated slide door doors. Colour to be agreed.

Bamboo.

Poppy Red

SOUTH WEST ELEVATION.

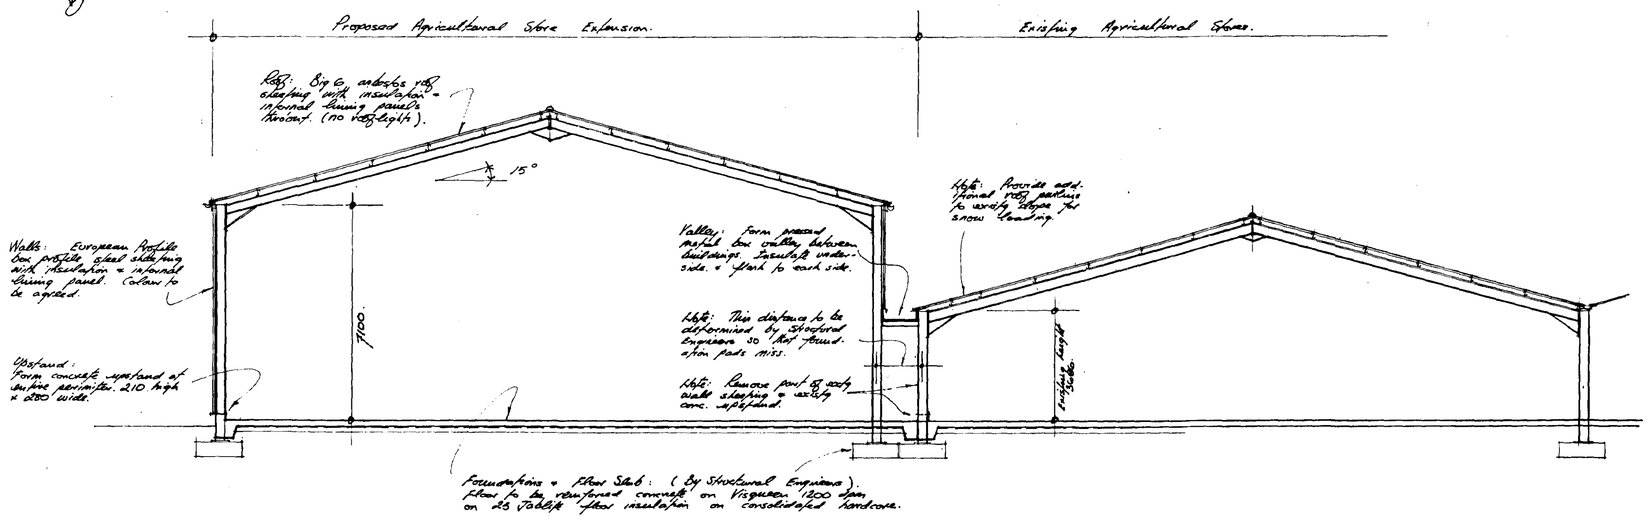

TYPICAL SECTION THRO'.

PROJECT
PROPOSED AGRICULTURAL STORE EXTENSION.
WASHWAY HOUSE FARM.
HOLBEACH. - O. A. TAYLOR & SONS.

DRAWING TITLE
SECTION & ELEVATIONS.

SCALE 1/0 100 & 20. DATE OCT. 1997.

DRAWN: Rodley CHECKED PG.

Peter Godfrey
ASSOCIATE CHARTERED INSTITUTE OF BUILDING
Building and Design Consultant
CHELWOOD HOUSE, SHERNBORNE ROAD,
DERSINGHAM, KING'S LYNN.
NORFOLK. PE31 6HZ.
Tel/Fax: (01485) 543785 Mobile: 0585 645605

DRAWING NUMBER REVISION
10/97/2111-7.

1) This drawing has been prepared to cover matters which are the requirements of the Build Regulations/ Planning and is not intended to constitute a full specification of the work.
2) Do not scale this drawing.
3) All dimensions, details, arrangements and quantities shall be verified by the owner to construction, manufacturer or supply
4) Any conflicting information, errors or omissions shown or implied on this dr referred to PETER GODFREY PRIOR to construction or ordering of materi
5) This drawing and the works depicted are the Copyright of PETER GODFI be copied in part or whole without written permission
Hussey & Knight.

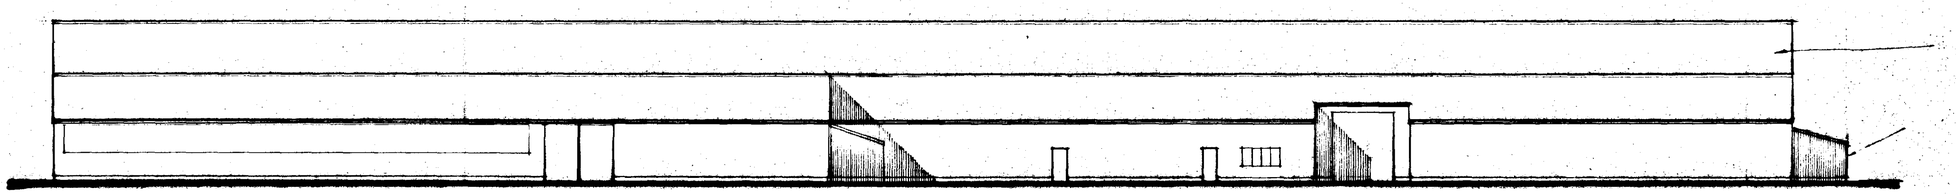

Roof: Standard fixing to corrugated asbestos roof sheeting using hook bolts, clips with rubber washers, the bottom sheet with no roof lapping.

Wall Cladding: Simple clip fixing of box profile steel sheeting to metal or timber purlins on light steel frame. Colour to be agreed.

S O U T H E A S T E L E V A T I O N.

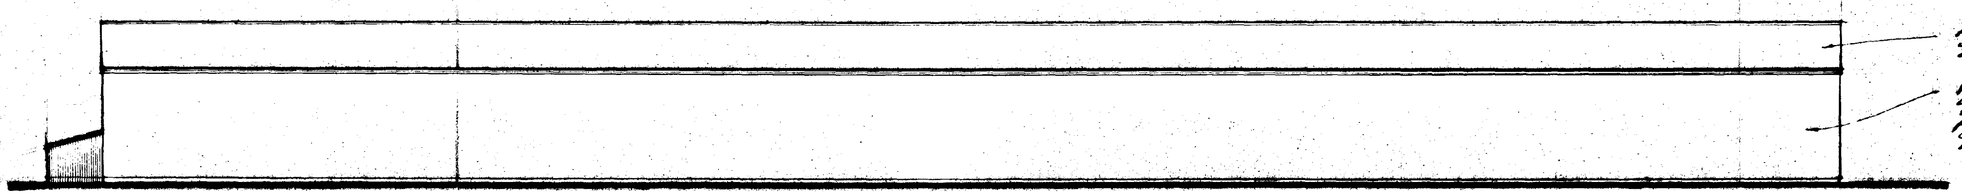

Roof: Standard fixing to corrugated asbestos roof sheeting using hook bolts, clips with insulation thickness.

Walls: Euroframe Profile box profile steel sheeting with internal lining panel with insulation between. Colour of cladding to be agreed with client / Local Authority.

N O R T H W E S T E L E V A T I O N.

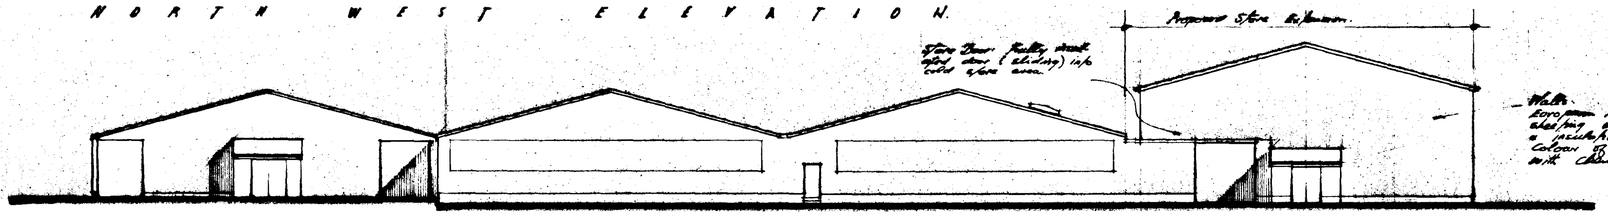

Walls: Euroframe Profile box profile steel sheeting with internal lining panel with insulation between. Colour of cladding to be agreed with client / Local Authority.

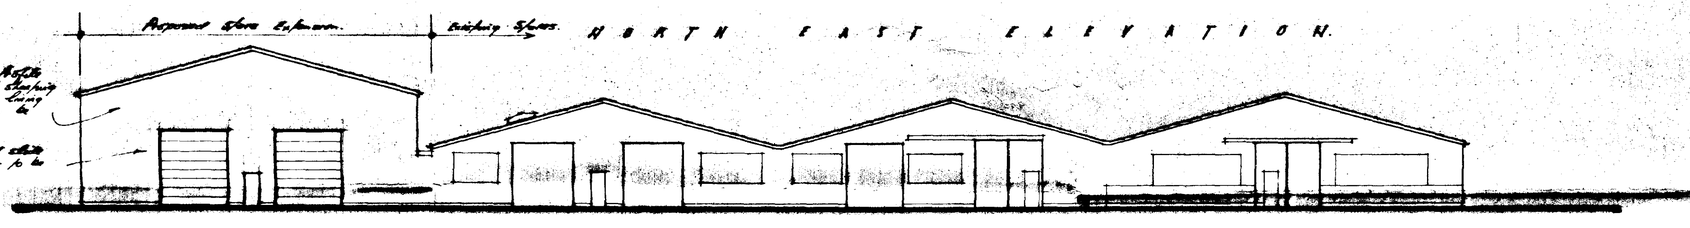

N O R T H E A S T E L E V A T I O N.

Walls: Euroframe Profile box profile steel sheeting with insulation & lining panel. Colour to be agreed.

Doors: Insulated sheet over doors. Colour to be agreed.

S O U T H W E S T E L E V A T I O N.

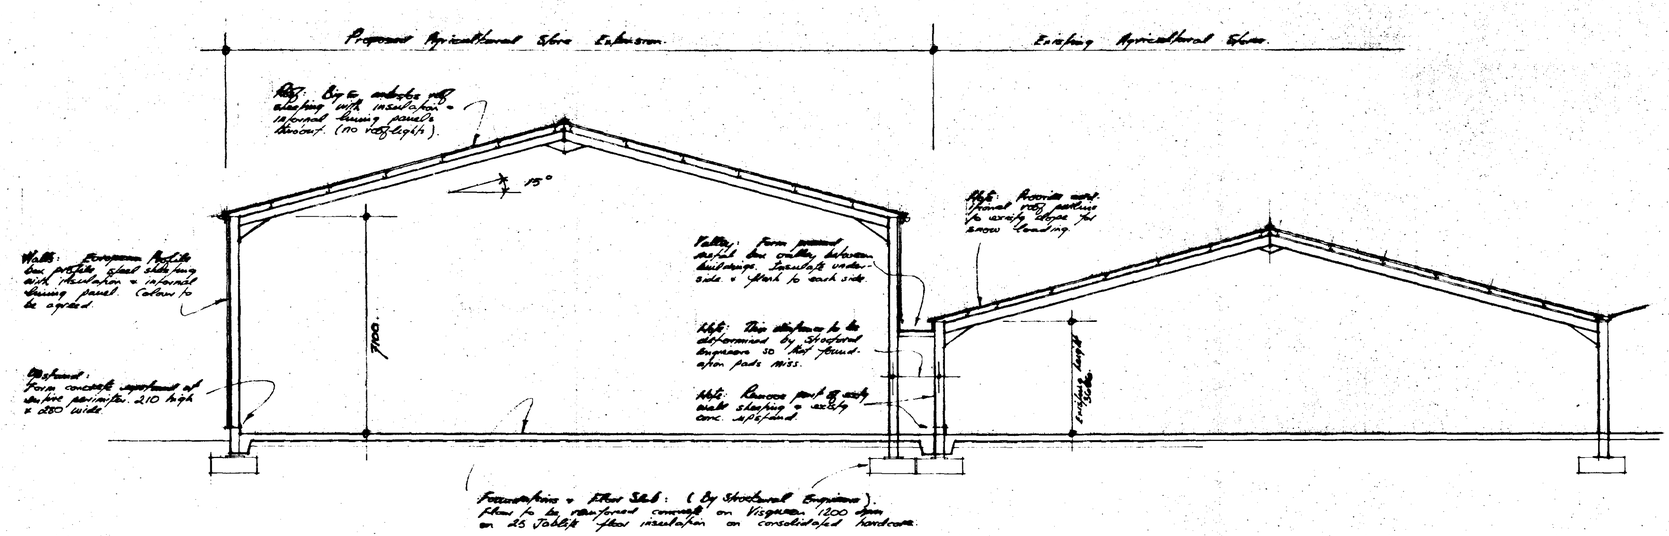

T Y P I C A L — S E C T I O N T H R O'.

DETERMINED PLAN

PROJECT

PROPOSED AGRICULTURAL STORE EXTENSION. WASHWAY HOUSE FARM. HOLBEACH. - O. A. TAYLOR & SONS.

DRAWING TITLE

SECTION & ELEVATIONS.

SCALE 1:50 100 & 200. DATE OCT. 1997.

DRAWN: Kelley CHECKED KL.

Peter Godfrey
ASSOCIATE CHARTERED INSTITUTE OF BUILDING
Building and Design Consultant
CHELWOOD HOUSE, SHERNBORNE ROAD,
DERSINGHAM, KING'S LYNN.
NORFOLK. PE31 6HZ.
Tel/Fax: (01485) 543765 Mobile: 0585 645605

DRAWING NUMBER REVISION

10/97/2111-7.

SOUTH HOLLAND DC HOUSING & PLANNING
31 OCT 1997
Ref: 115/97

1) This drawing has been prepared to cover matters which are the requirements of the Building Regulations/ Planning and is not intended to constitute a full specification of the work.
2) Do not scale this drawing.
3) All dimensions, details, components and assemblies shall be verified by the contractor PRIOR to construction, manufacture or supply.
4) Any conflicting information, errors or omissions shown or implied on this drawing shall be referred to PETER GODFREY PRIOR to construction or ordering of materials.
5) This drawing and the works depicted are the Copyright of PETER GODFREY and may not be copied in part or whole without written permission.

Hussey & Knights D.S. (UK) 97929

112·00 m. (Measd. thro' chimneys on n/s).

81·50 m.

30·50 m.

Door 1.

Door 2.

Door 3.

Door 4.

Door 5.

Door 6.

PROPOSED AGRICULTURAL STORE EXTENSION.

PROPOSED COLD STORE EXTENSION.

PLANT ROOM.

E

F

G

D

C

Remove Walls & roof to existing / adjacent open sides.

Removal of roof to this part.

Walls to General Store: Provide internal wall to this building with insulation over inclined sloping panel to this Store.

Note: This whole face to be made weather tight including the gable peak + finishing off underside of this roof.

Remove big roller shutter & insulation from this wall & re-building this bay with walls and concrete plinth.

Provide new roller shutter door. Size.

Remove existing wall & roller shutter door in/o cold store. Size.

Cold Store Walls: Provide cold store panels or composite panels to gable ends of this Store. Type to be selected.

Remove existing boarding & replace with new to match existing + insulated sloping roof + form new doorway in insulated outdoor door. Size.

Remove existing boarding from top wall & all gable cold store panels or composite panels. (Type to be agreed).

Provide new insulated roller shutter door in/o cold store. Size.

Provide new insulated sliding door in/o cold store. Size.

Concrete thrust pad to be re-cast to this position + clear of gutter from building to back (By Specialist).

Note: This dimension to be confirmed by Structural Engineer.

Form additional concrete hard area (existing - may be broken up) hardcore.

The 20mm working main thro' pipe track + verge to be laid + backfilled accordingly.

Main working conc. apt roadway 6m.

PROJECT

PROPOSED AGRICULTURAL STORE EXTENSION.
WASHWAY [illegible] FARM.
HOLBEACH. O.A. TAYLOR & SONS

DRAWING TITLED

PLAN LAYOUT.

SCALE: 1 to 200. DATE: OCT. 1997

DRAWN: PGodfrey CHECKED

Peter Godfrey
ASSOCIATE CHARTERED INSTITUTE OF BUILDING
Building and Design Consultant
CHELWOOD HOUSE, SHERNBORNE ROAD,
DERSINGHAM, KING'S LYNN.
NORFOLK. PE31 6HZ.
Tel/Fax: (01485) 543765 Mobile: 0585 645605

DRAWING NUMBER REVISION

10 / 97 / 2111 · 6.

SOUTH HOLLAND DC
HOUSING & PLANNING
31 OCT 1997
Ref: 1159/97

1) This drawing has been prepared to cover matters which are the requirements of the Building Regulations/ Planning and is not intended to constitute a full specification of the work.
2) Do not scale this drawing.
3) All dimensions, details, components and assemblies shall be verified by the contractor PRIOR to construction, manufacture or supply.
4) Any conflicting information, errors or omissions shown or implied on this drawing shall be referred to PETER GODFREY PRIOR to construction or ordering of materials.
5) This drawing and the works depicted are the Copyright of PETER GODFREY and may not be copied in part or whole without written permission.

Hussey & Knights D.S. (UK) 97920

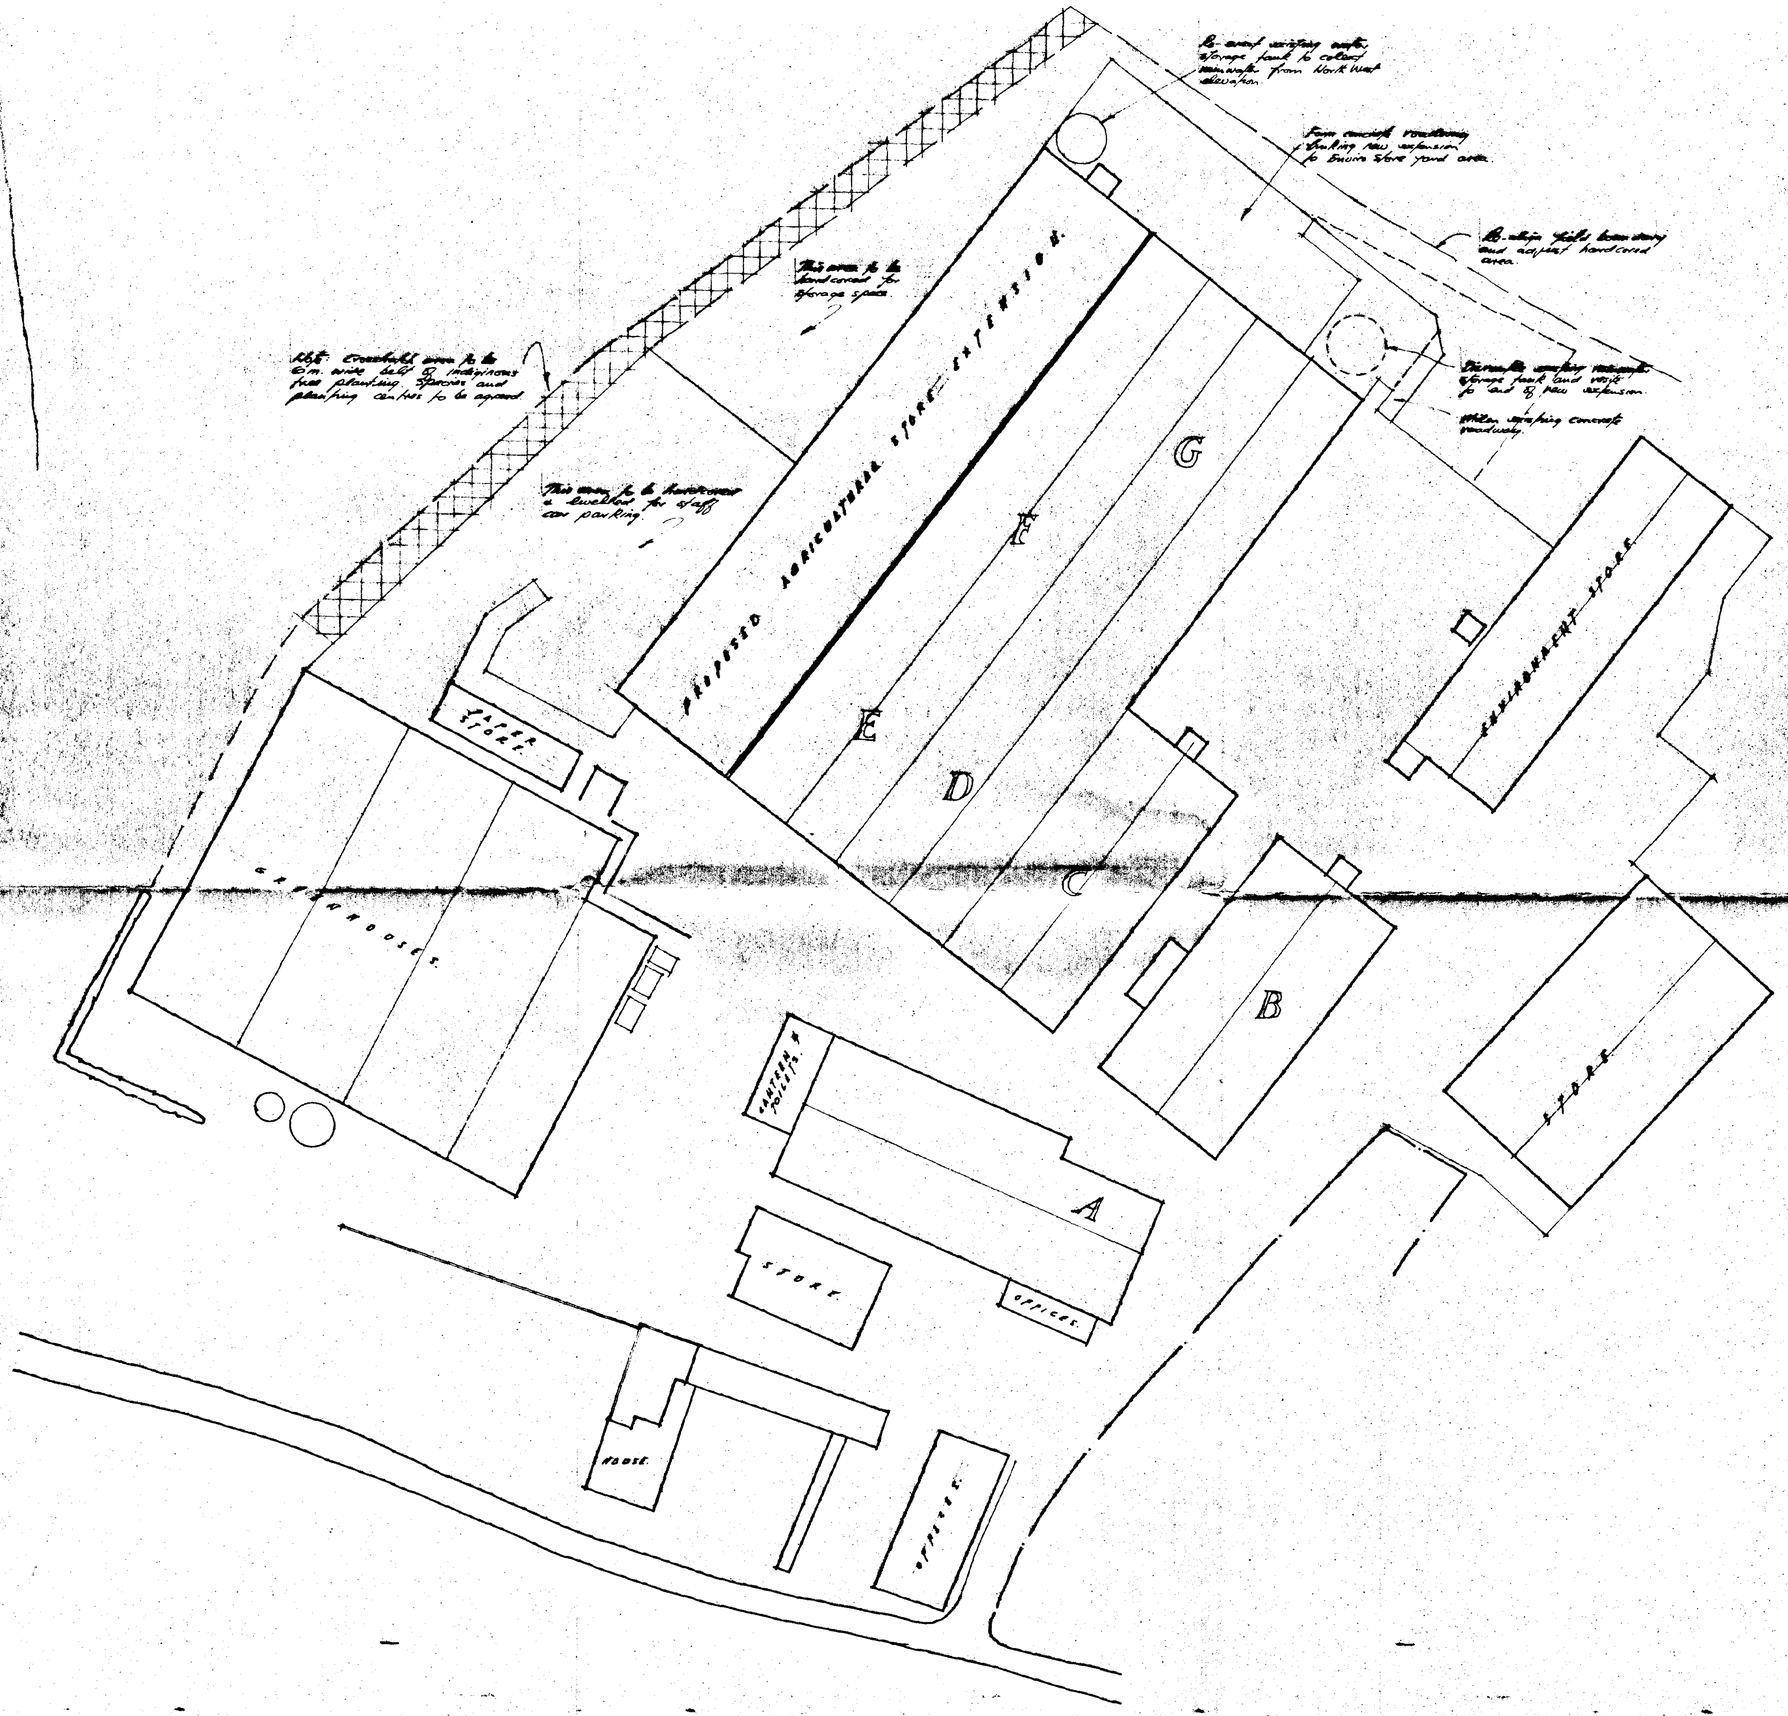

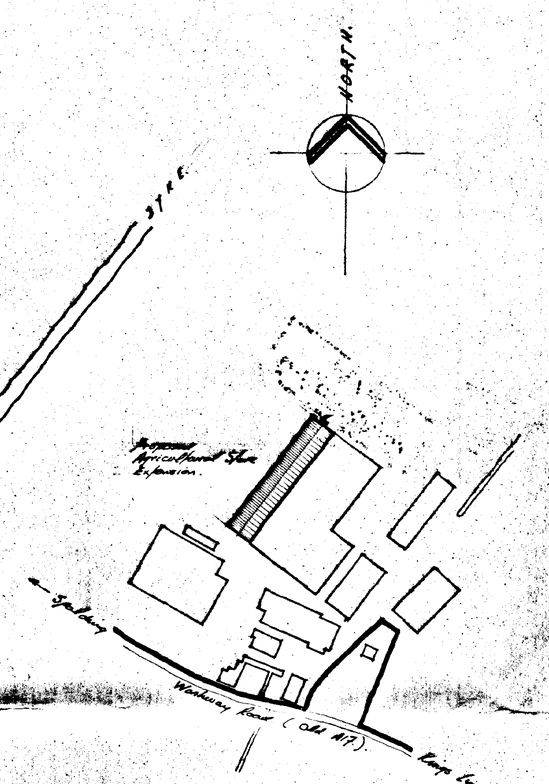

LOCATION PLAN : 1/2500.

DETERMINED

PROJECT

PROPOSED AGRICULTURAL STORE – WOLDBEACH. O.A. TAYLOR & SONS.

DRAWING TITLE

SITE LAYOUT DRAWING.

SCALE 1 TO 500. DATE OCT. 1997.

DRAWN: P.Godfrey CHECKED

Peter Godfrey
ASSOCIATE CHARTERED INSTITUTE OF BUILDING
Building and Design Consultant
CHELWOOD HOUSE, SHERNBORNE ROAD,
DERSINGHAM, KING'S LYNN.
NORFOLK. PE31 6HZ.
Tel/Fax: (01485) 543765 Mobile: 0585 645605

DRAWING NUMBER REVISION

10/97/2111 · 8.

SOUTH HOLLAND DC
HOUSING & PLANNING
31 OCT 1997
Ref: 1154/97

1) This drawing has been prepared to cover matters which are the requirements of the Building Regulations/ Planning and is not intended to constitute a full specification of the work.
2) Do not scale this drawing.
3) All dimensions, details, components and assemblies shall be verified by the contractor PRIOR to construction, manufacture or supply.
4) Any conflicting information, errors or omissions shown or implied on this drawing shall be referred to PETER GODFREY PRIOR to construction or ordering of materials.
5) This drawing and the works depicted are the Copyright of PETER GODFREY and may not be copied in part or whole without written permission.

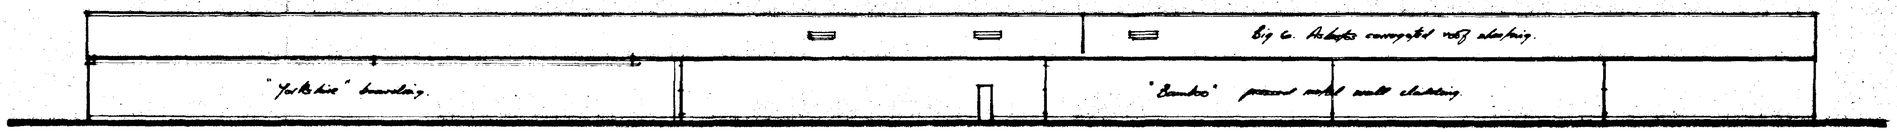

NORTH WEST ELEVATION.



SOUTH EAST ELEVATION.

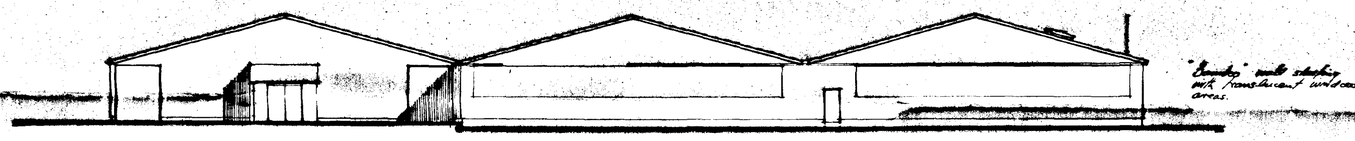

NORTH EAST ELEVATION.

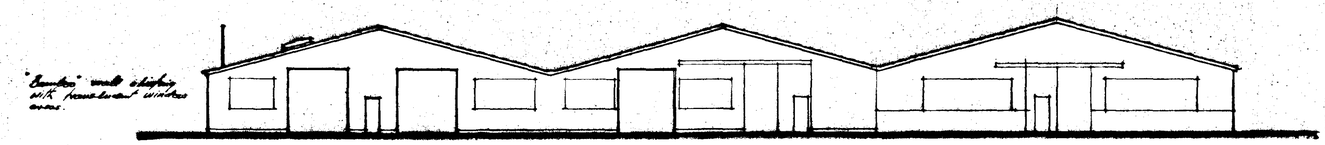

SOUTH WEST ELEVATION.

DETERMINED PLAN

WASHWAY HOUSE FARM.
WASHWAY ROAD.
HOLBEACH. SPALDING.
O.A. TAYLOR & SONS.

ELEVATIONS AS EXISTING.

SCALE : 1 TO 200.
DATE : OCTOBER 1997.
DRAWN : P. Godfrey

BUILDING & DESIGN CONSULTANT:
PETER GODFREY. AC(OB).
CHELWOOD HOUSE.
SHERNBORNE ROAD.
DERSINGHAM. KINGS LYNN.
NORFOLK. PE31 6HZ.
TEL / FAX : 01485 - 543765.

SOUTH HOLLAND DC
HOUSING & PLANNING
31 OCT 1997
Ref: 1154/97

Drawing No: 10/97/2111-5.