
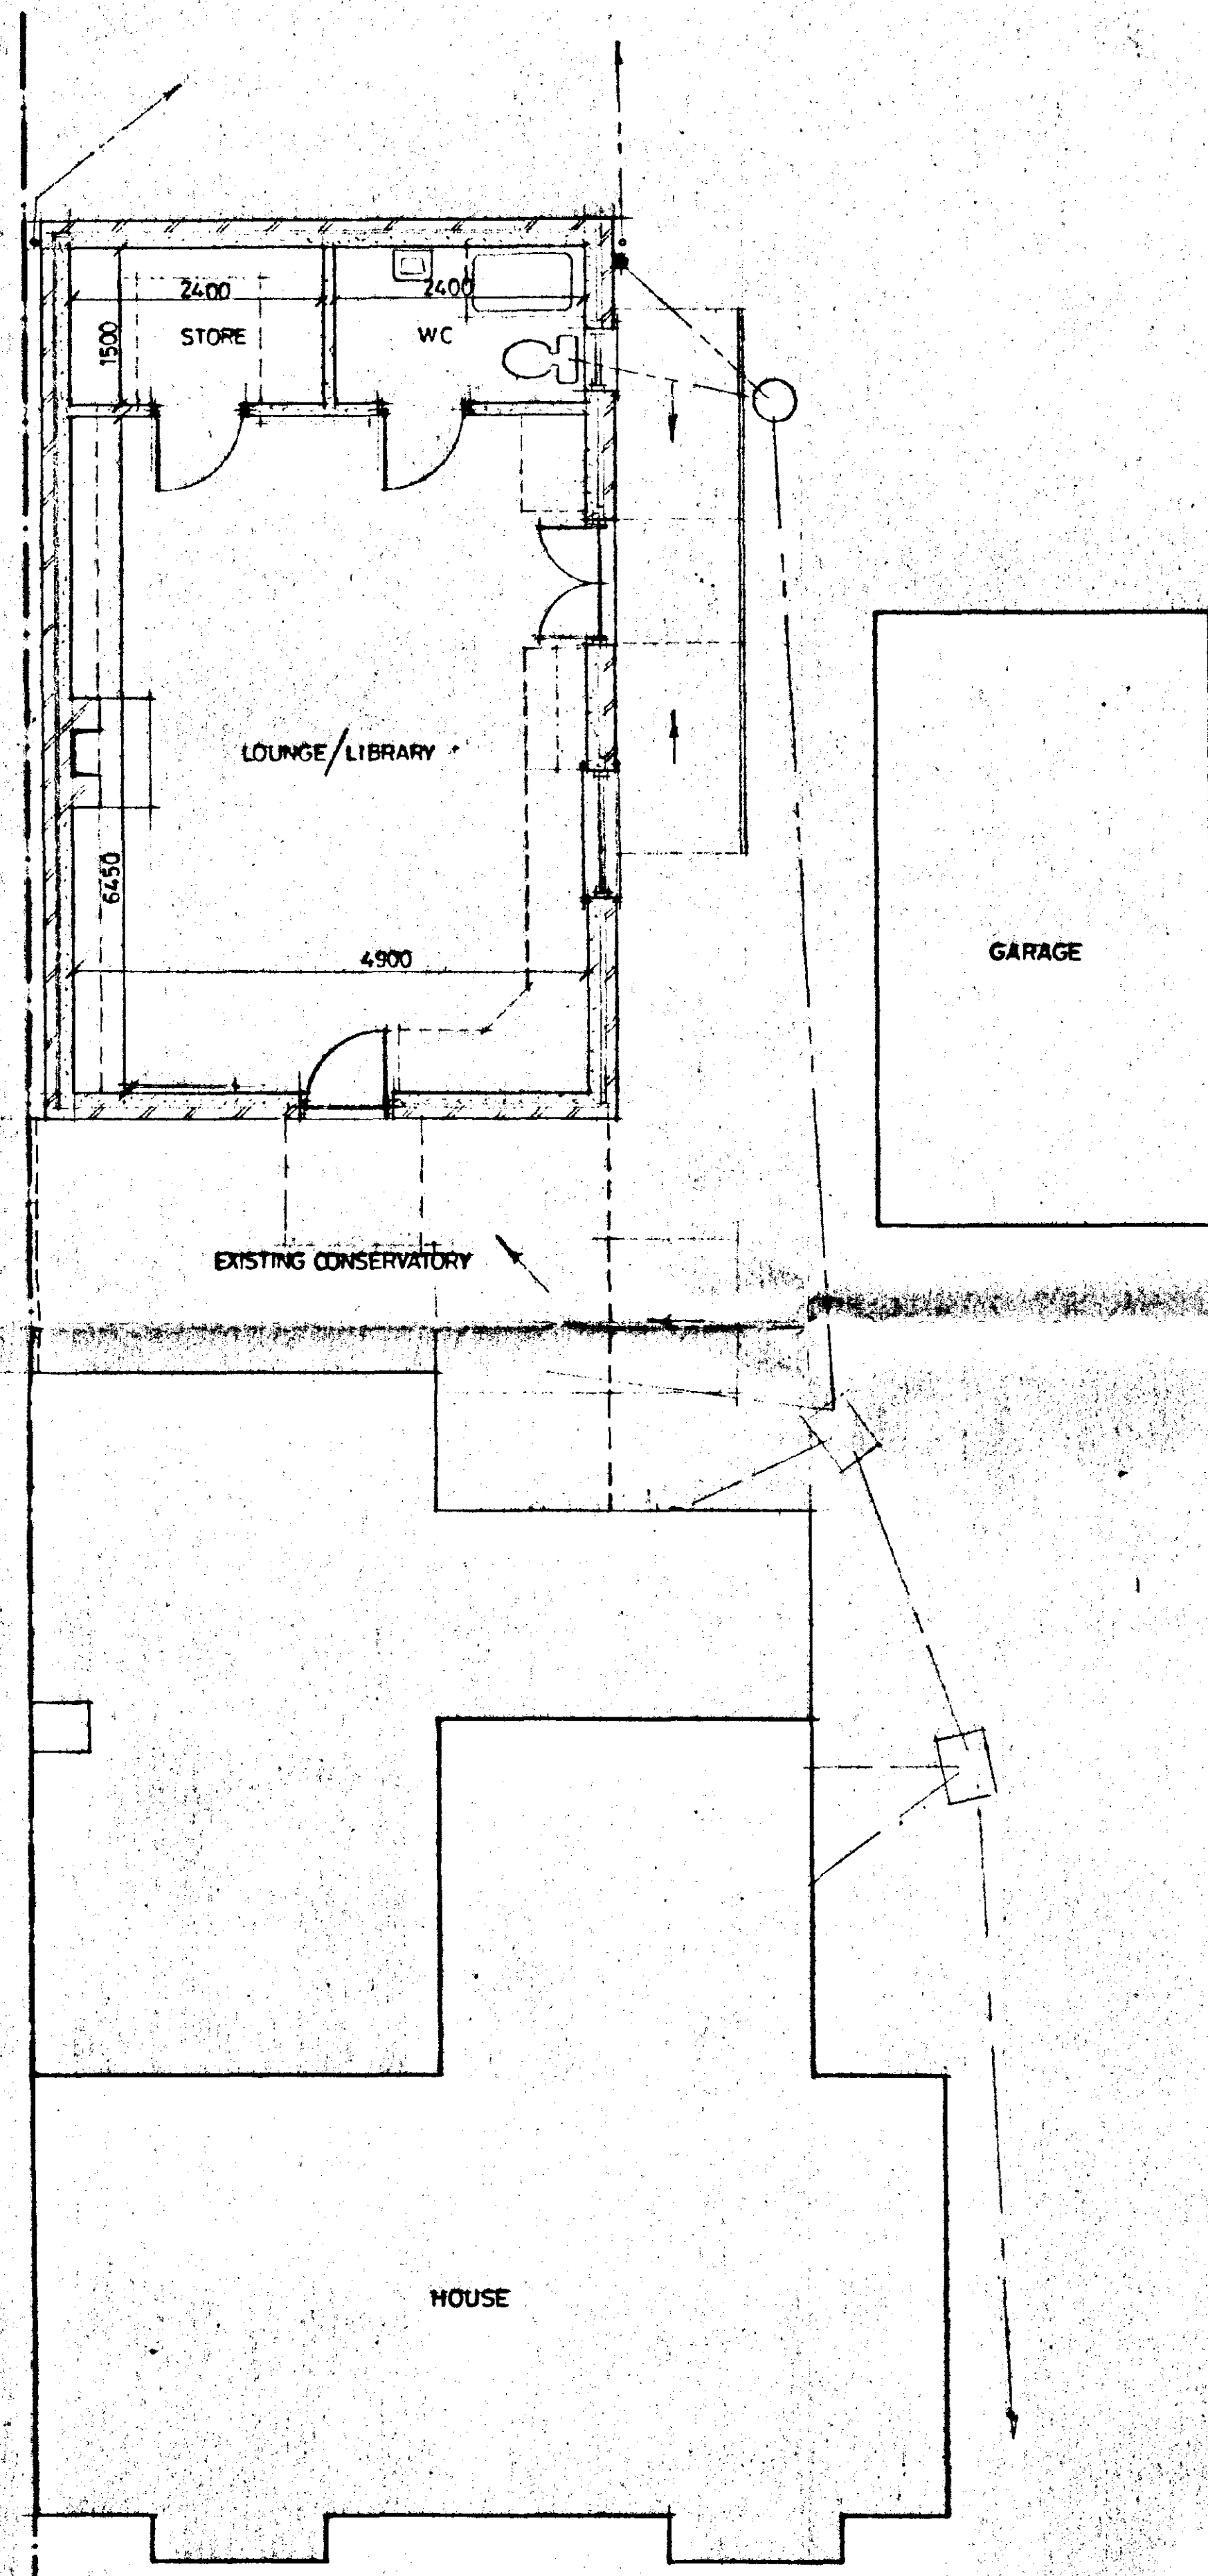
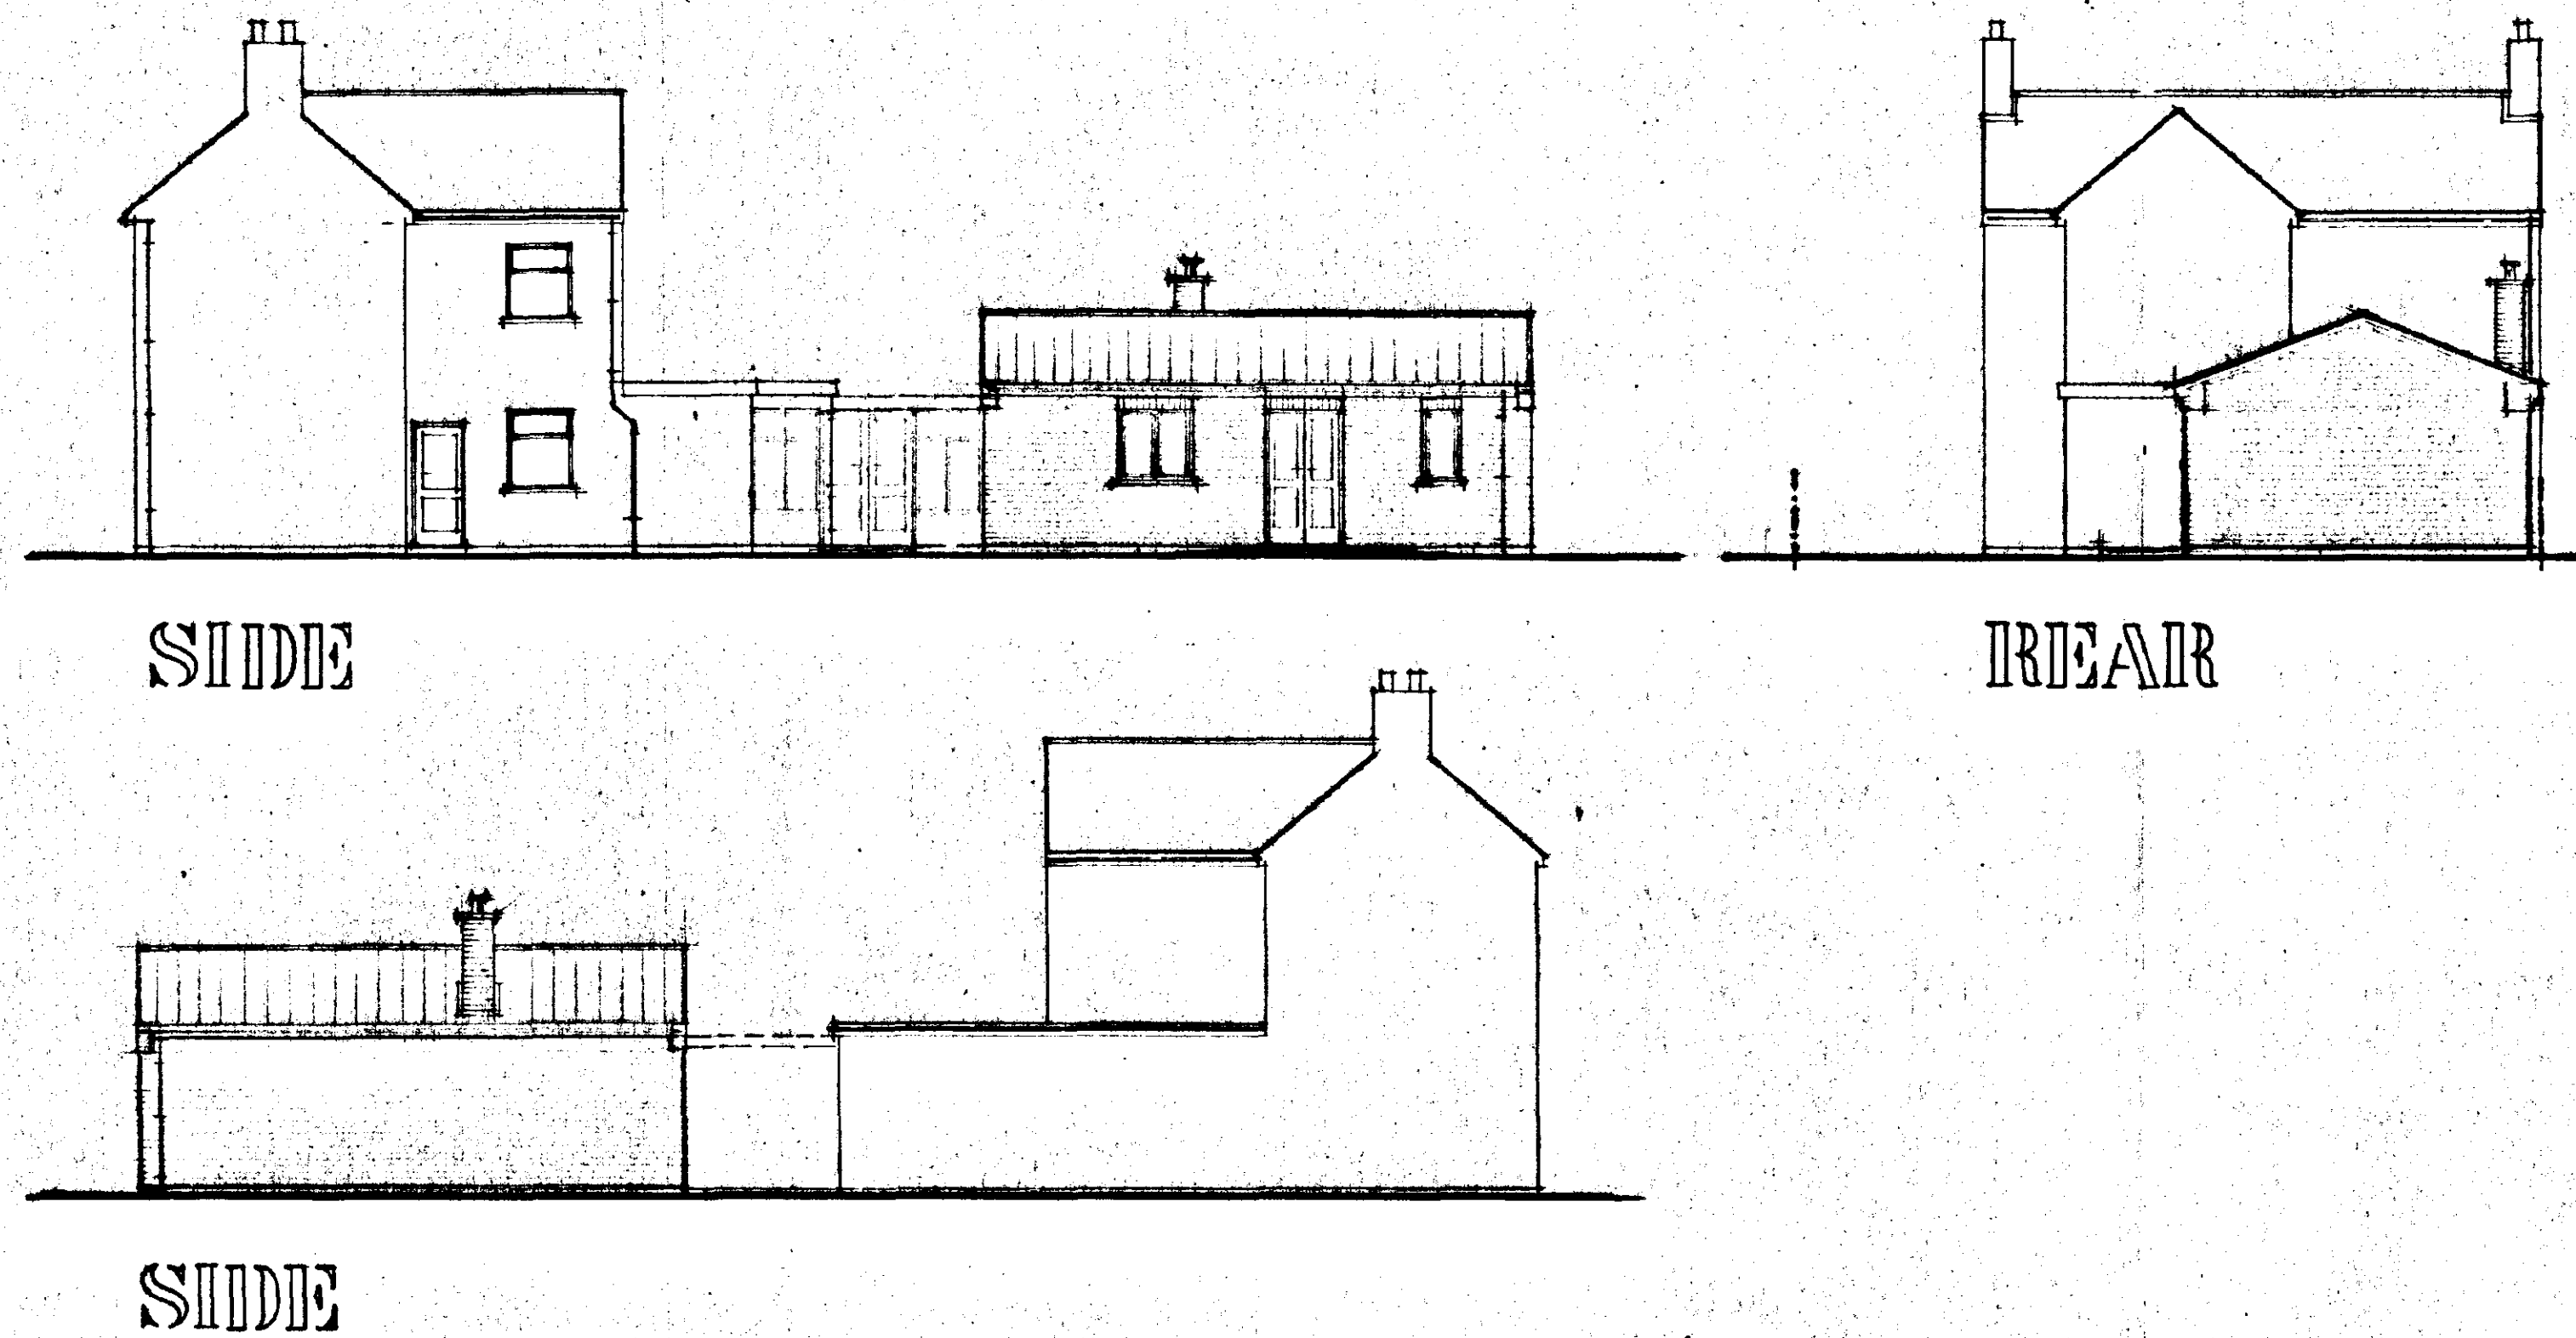


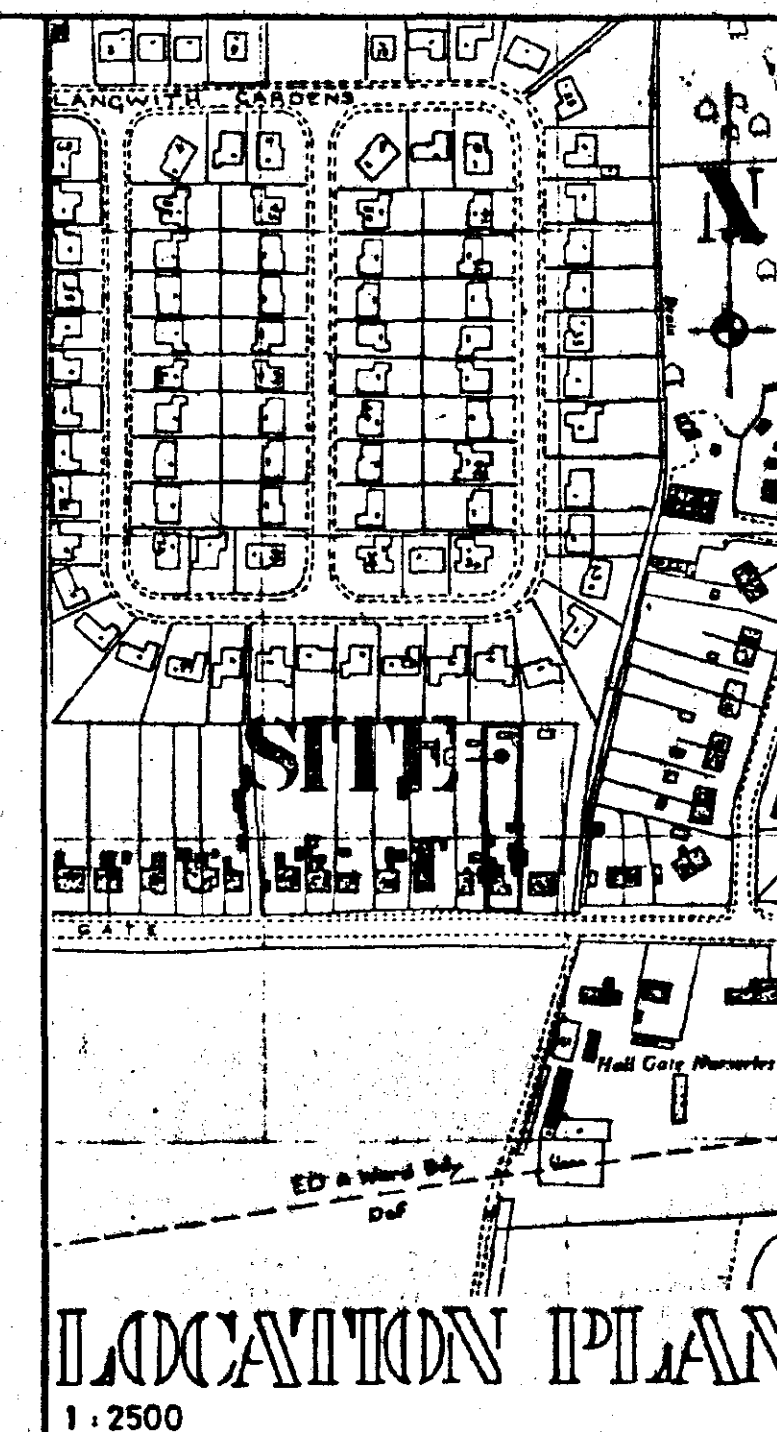

DO NOT SCALE FROM THIS DRAWING
 This drawing is copyright and may not be altered, traced, photographed or used for any purpose other than that for which it is issued.
 The General Contractor is to check all dimensions on site and report discrepancies to the Architect.
 All details shown on this drawing including foundations are based upon typical site conditions related to the area. No responsibility can be accepted for abnormal conditions which may be discovered during construction unless reported to the Architect so that design amendments may be considered. See and surveys are recommended in respect of foundations to establish specific site conditions before foundation work is undertaken.

PLAN

**DETERMINED
PLAN**

SOUTH HOLLAND DC
 HOUSING & PLANNING
 23 NOV 1998
 1154/98

G. R. MERCHANT
 I.ENG AMICE, FIWO,
 ARCHITECTURAL, STRUCTURAL
 & LAND DRAINAGE CONSULTANT
 TEL: HOLBEACH (01406) 490800

PROJECT:
**LOUNGE/LIBRARY EXTENSION
 FOR DISABLED PERSON
 50 HALLGATE
 HOLBEACH**

CLIENT:
MR & MRS M. TENNANT

SCALES: 1/50 1/100 G.R. MERCHANT	DATE: AUG 1998 DRAWING No.: MT.01
REVISIONS:	