






of agree a centrally placed 2m x 4m area
being included in the site
of Biggadike

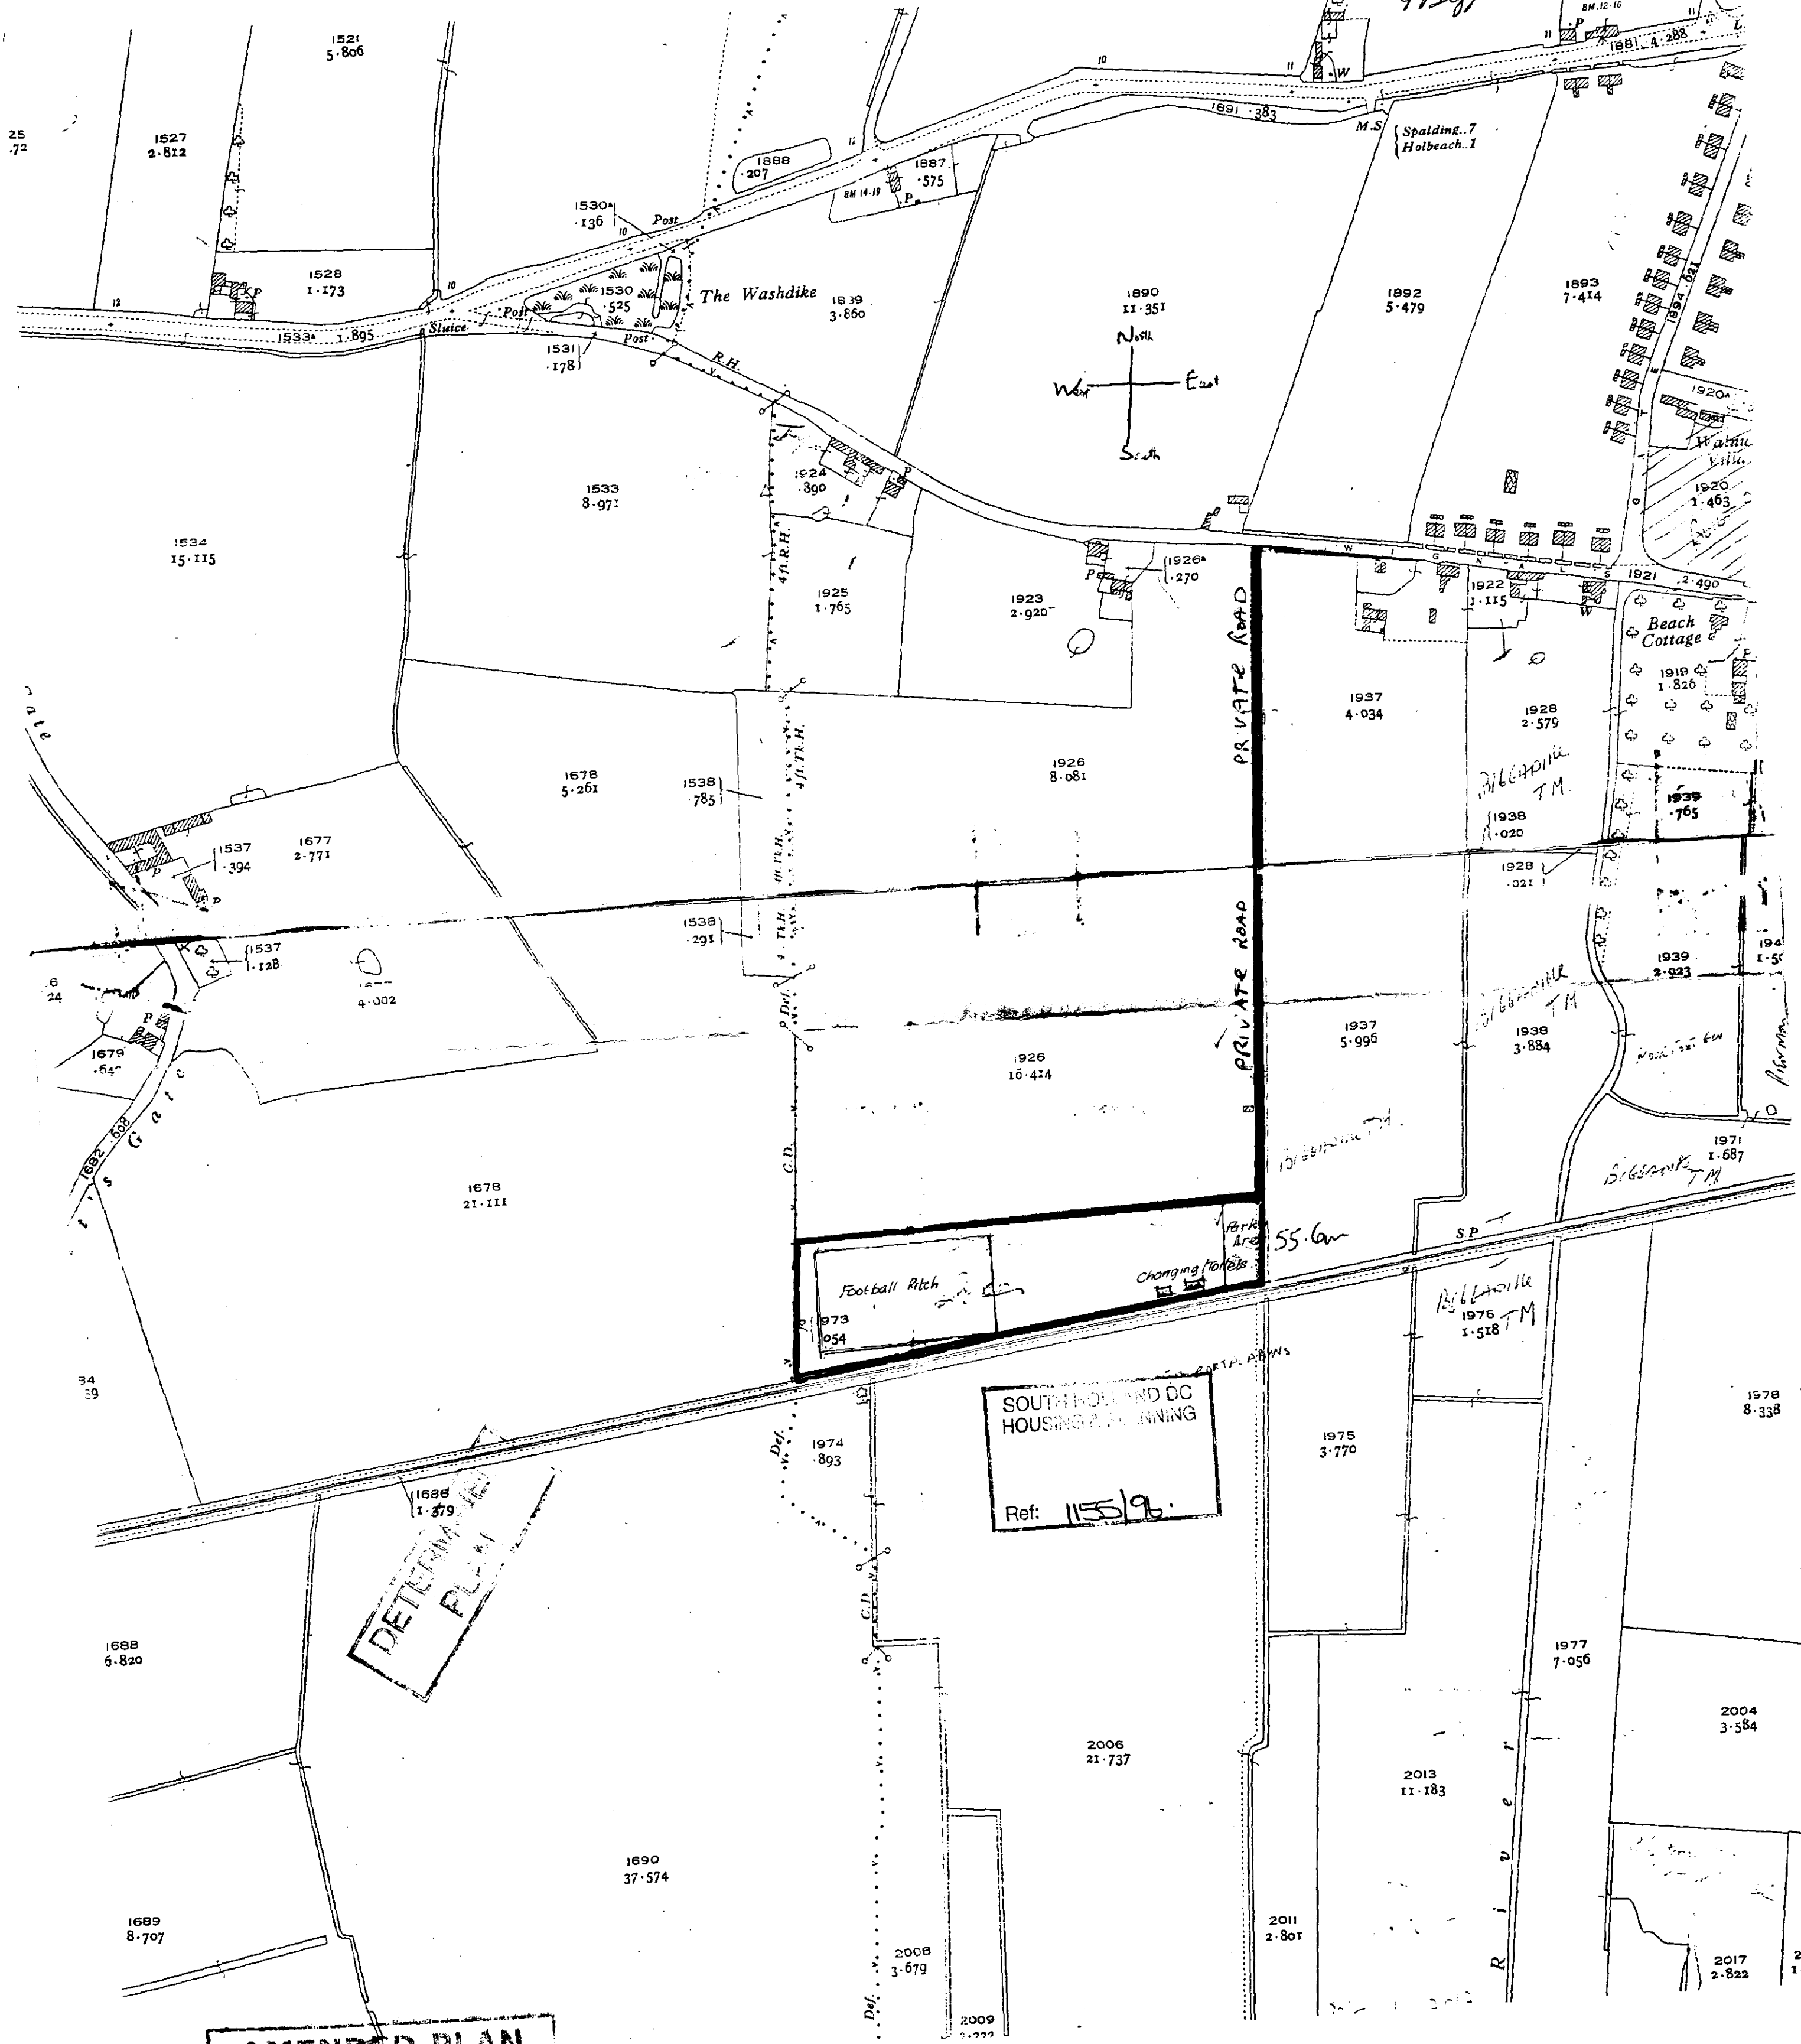

SOUTH HOU AND DC
HOUSING PLANNING
Ref: 1155/96

DETERMINED
PLAN

AMENDED PLAN
Ref. 1155/96 4/3/97

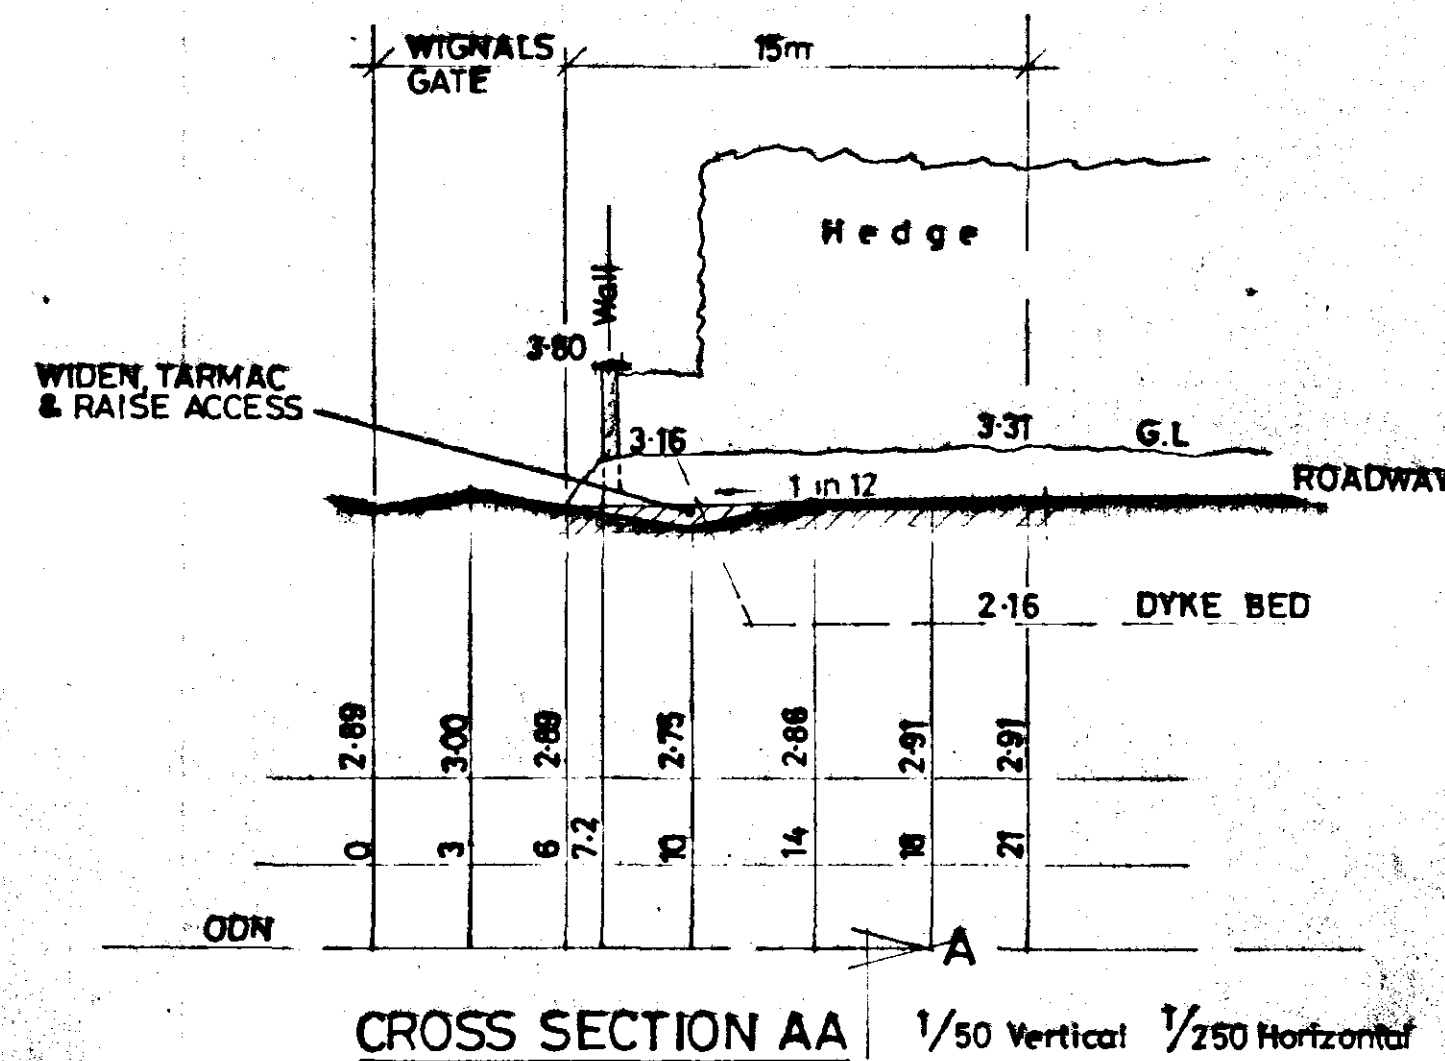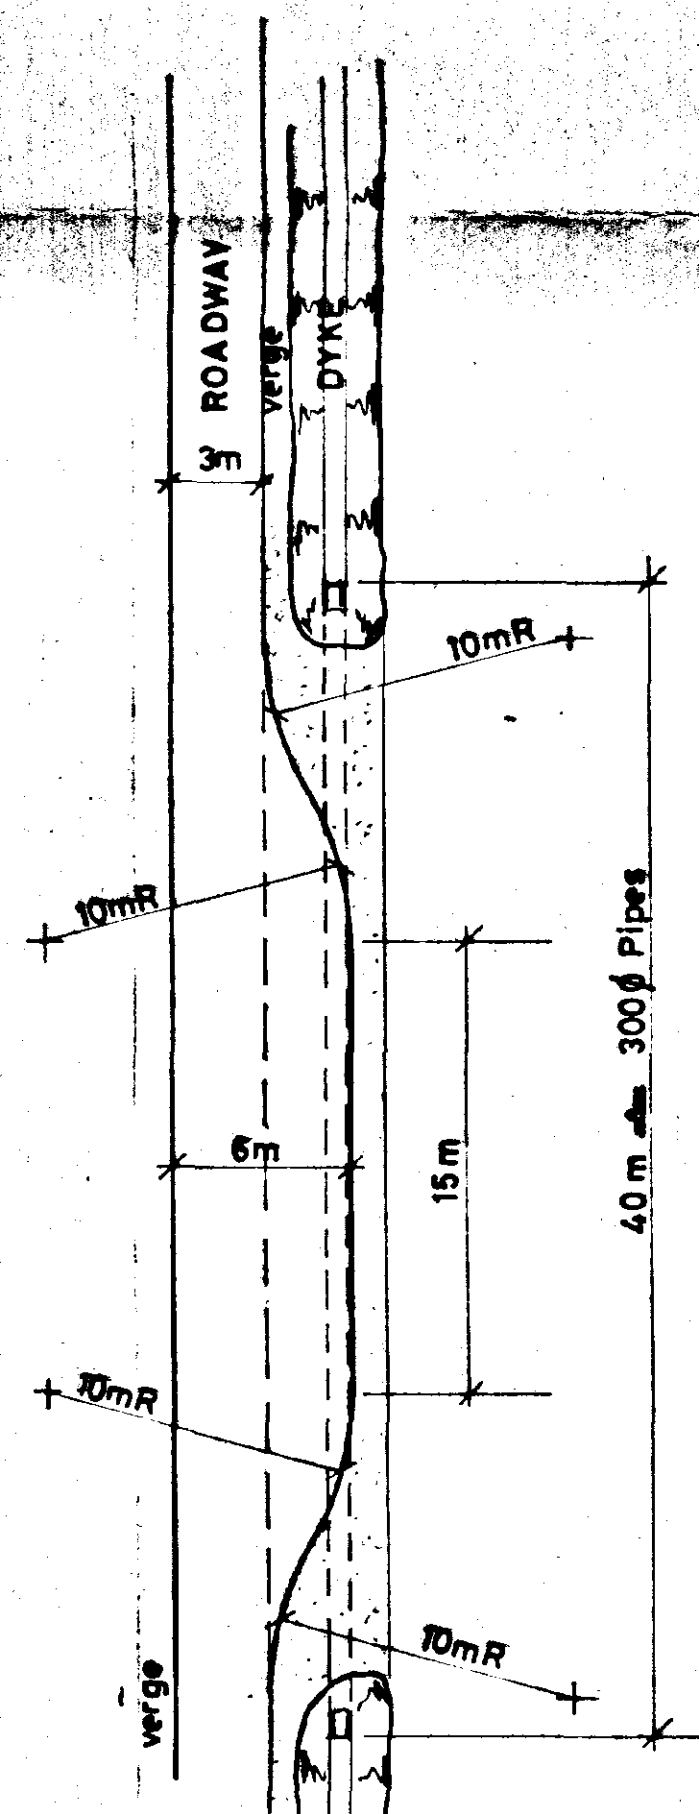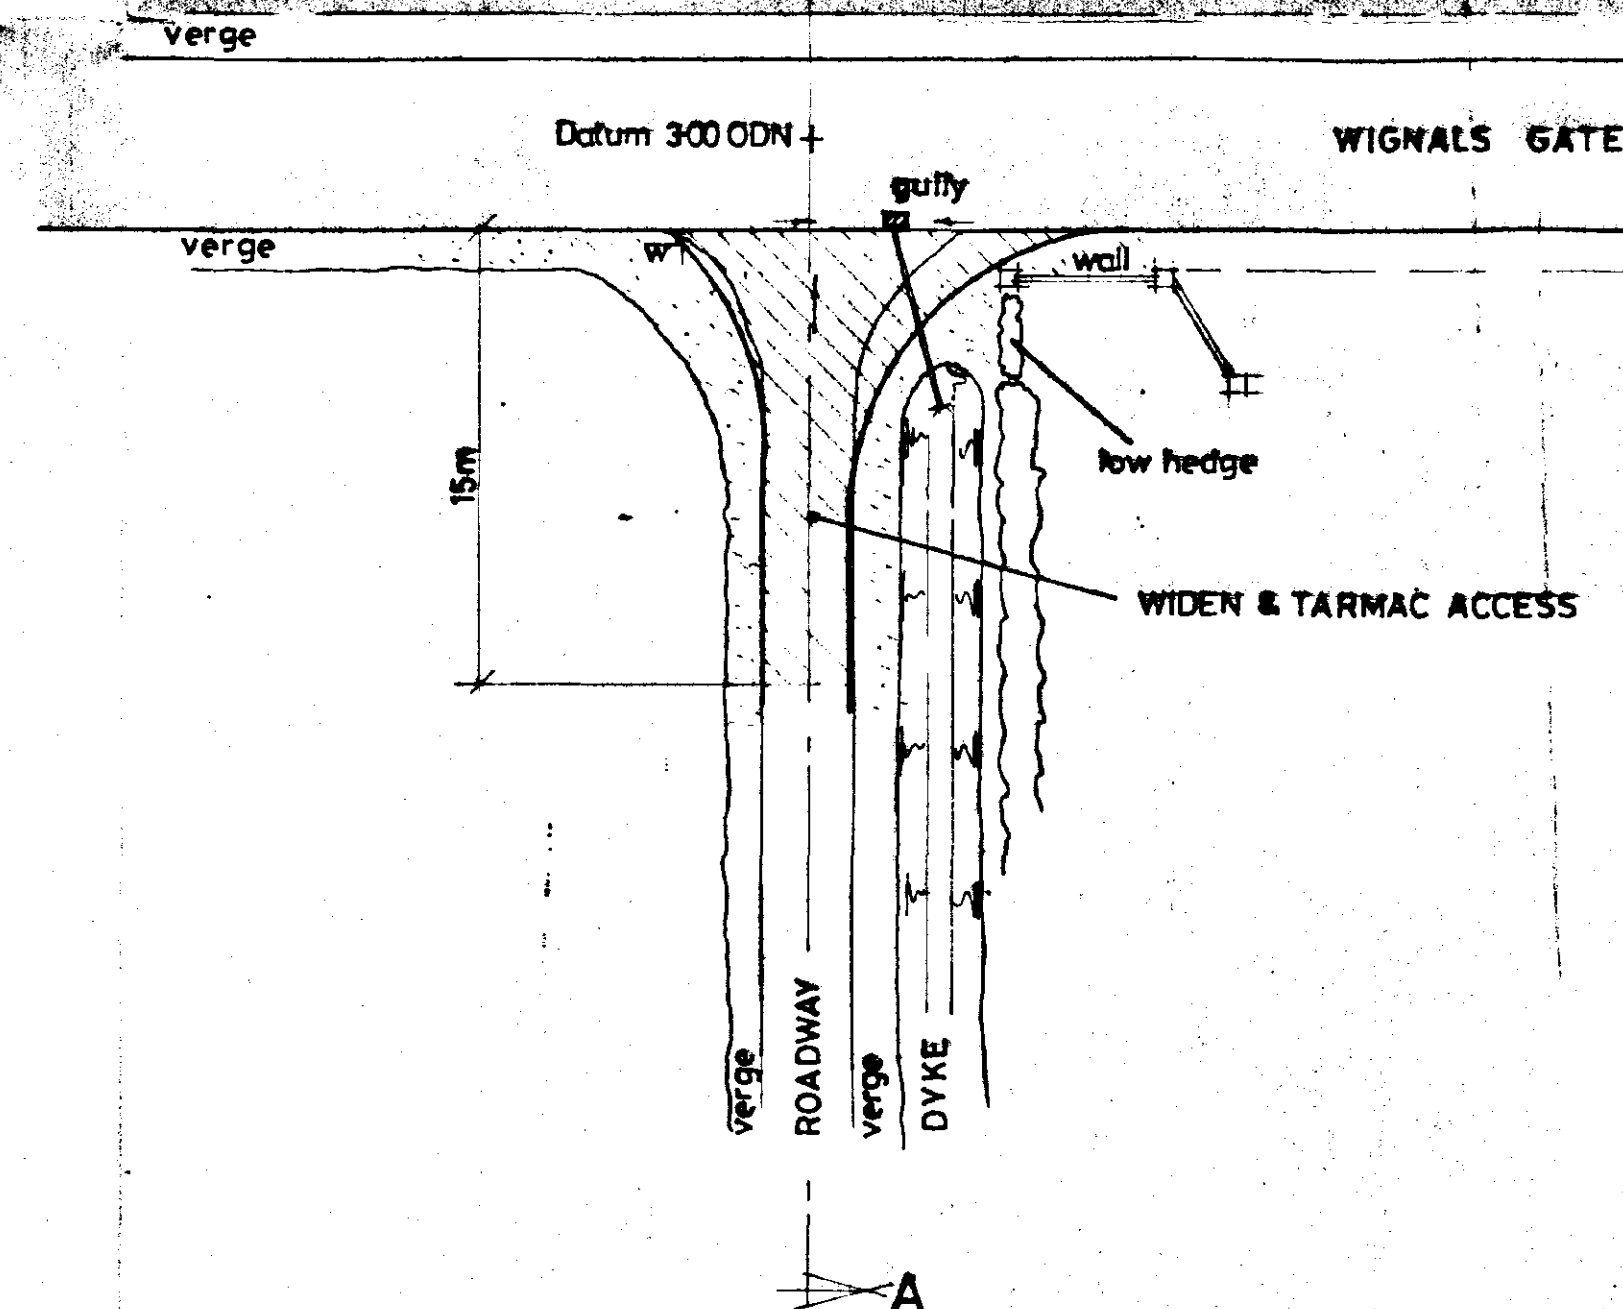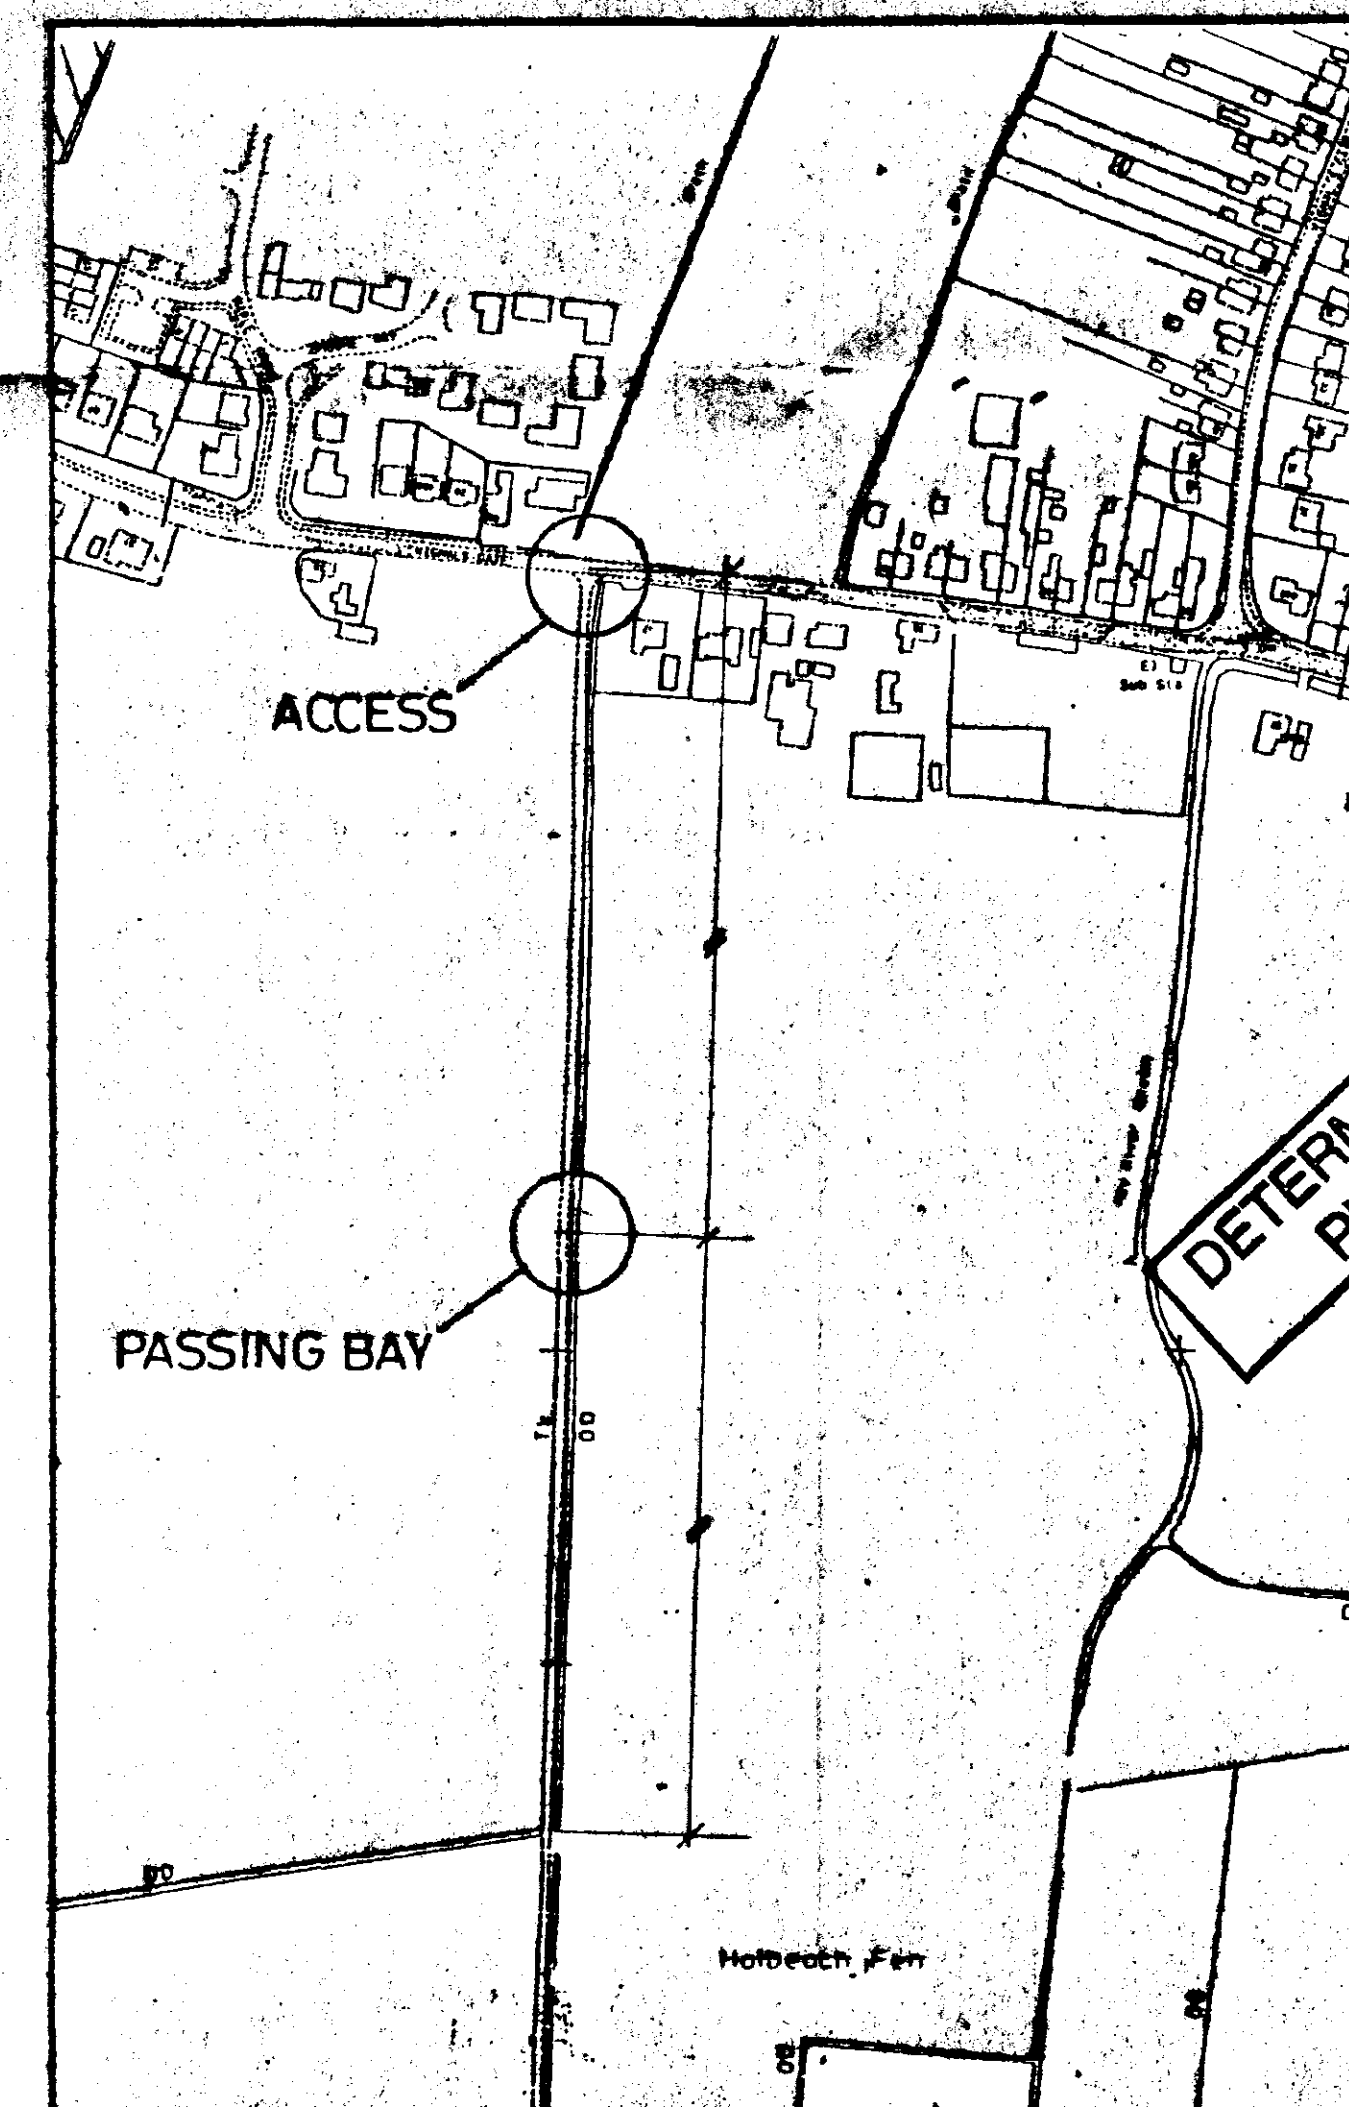

AMENDED PLAN
Ref. ADDITIONAL INFO
RE: COMMITTEE RESOLUTION

SOUTH HOLLAND DC
HOUSING & PLANNING
-5 JUN 1997
Ref: H09/1155/97

G. R. MERCHANT
LENG AMICE, FIWO,
ARCHITECTURAL, STRUCTURAL
& LAND DRAINAGE CONSULTANT
TEL: HOLBEACH (01408) 490800

PROJECT:
**ROADWAY IMPROVEMENTS
OFF WIGNALS GATE
HOLBEACH**

CLIENT:
**HOLBEACH UNITED FOOTBALL CLUB
CO F. BIGGADIKE**

SCALES:
AS INDICATED

DATE:
MAY 1997

DRAWING No.:
HUPC-01

REVISIONS:

DO NOT SCALE FROM THIS DRAWING
This drawing is copyright and may not be altered, traced, photographed
or used for any purpose other than that for which it is issued.
The General Contractor is to check all dimensions on site and report
discrepancies to the Architect.
All details shown on this drawing including foundations are based upon
typical site conditions related to the area. No responsibility can be
accepted for abnormal conditions which may be discovered during
construction unless reported to the Architect as that design amendments
may be considered. Site soil surveys are recommended in respect of
foundations to establish specific site conditions before foundation work
is undertaken.