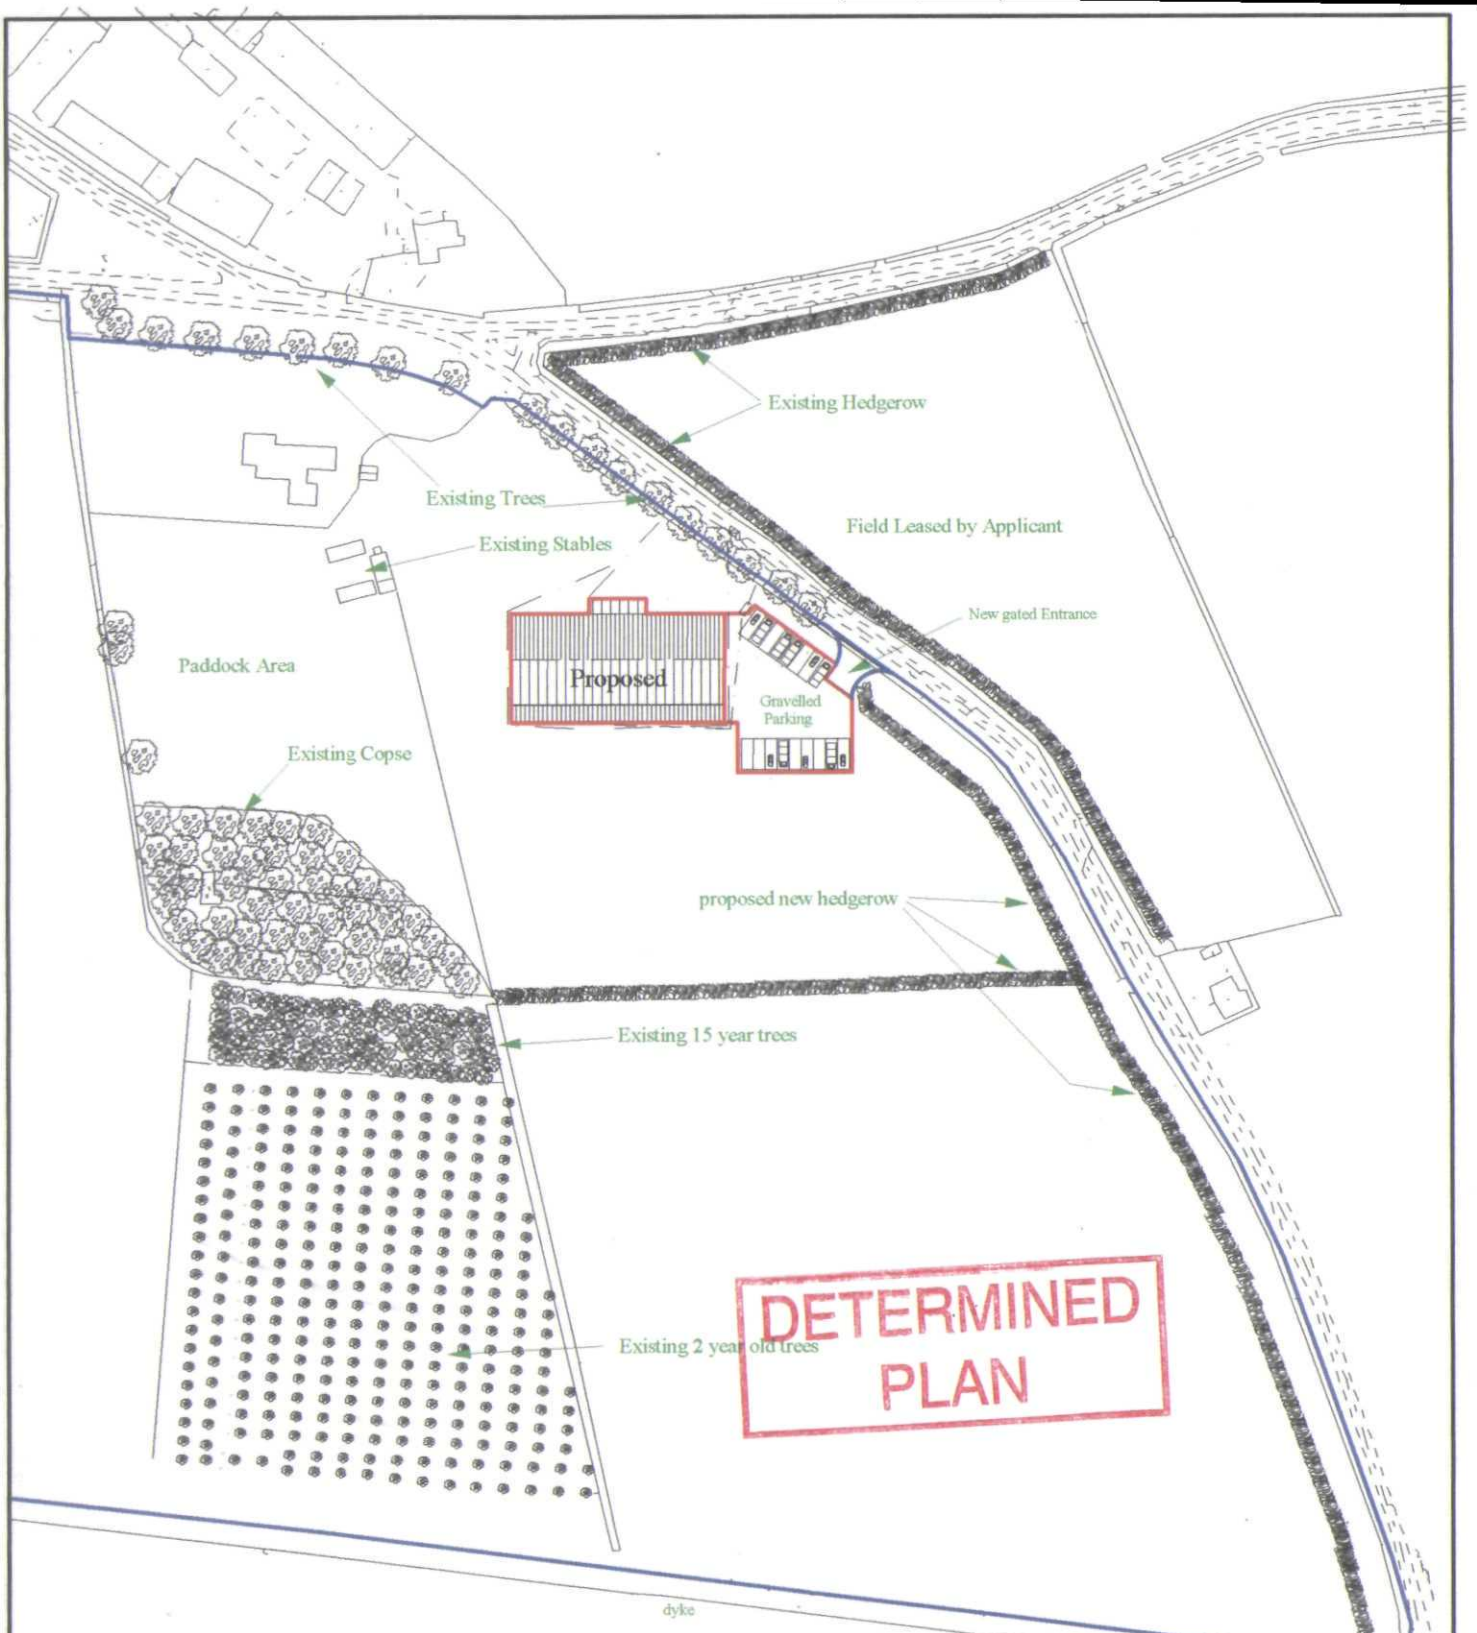


DETERMINED PLAN

Proposed Equine Competition Area
for Mr & Mrs F Pennington
REV A - site entrance included
and note regarding site area
REV B - Planting Scheme -
existing and proposed indicated
Existing stable block indicated

RPS
CONSTRUCTION
Telephone - 01406 424406
Facsimile - 01406 426260
Kingston Lodge, Jekils Gate
Fleet Fen - Holbeach - Lincs
PE12 8QS

SHDC
Planning & Development
11 DEC 2003
Ref 1157/03

Scale - 1:2500

AMENDED PLAN
Ref.