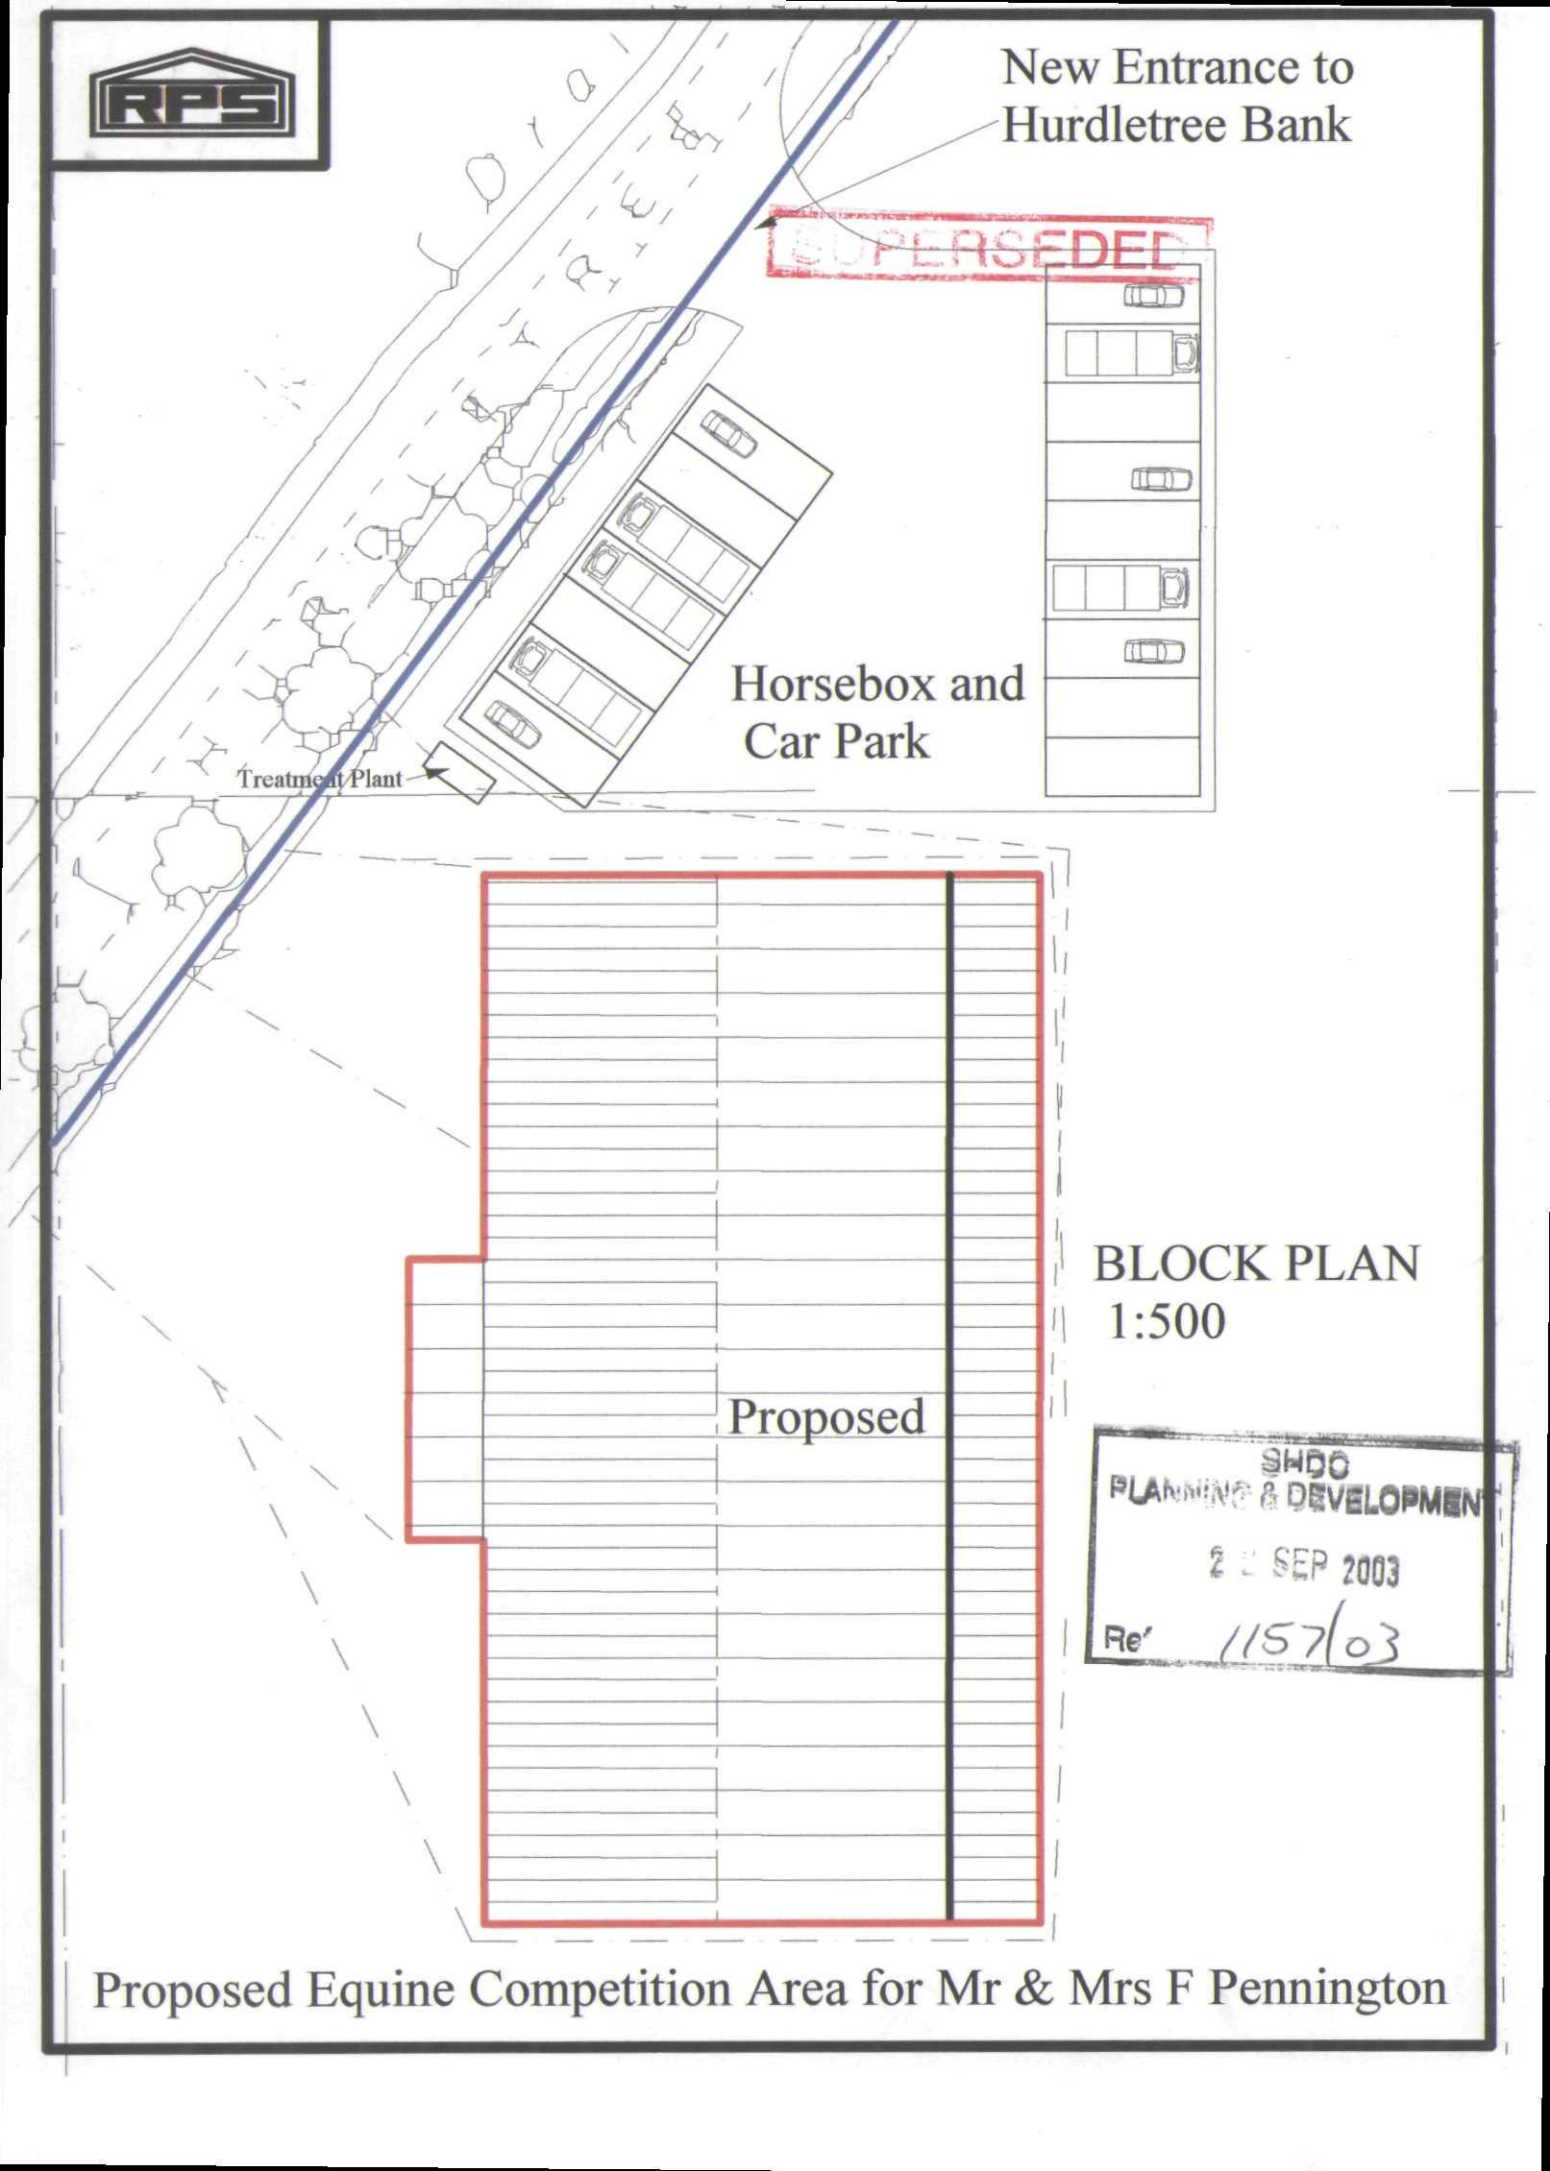


BLOCK PLAN
1:500

SHDC
PLANNING & DEVELOPMENT
2 SEP 2003
Re' 1157/03

Proposed Equine Competition Area for Mr & Mrs F Pennington