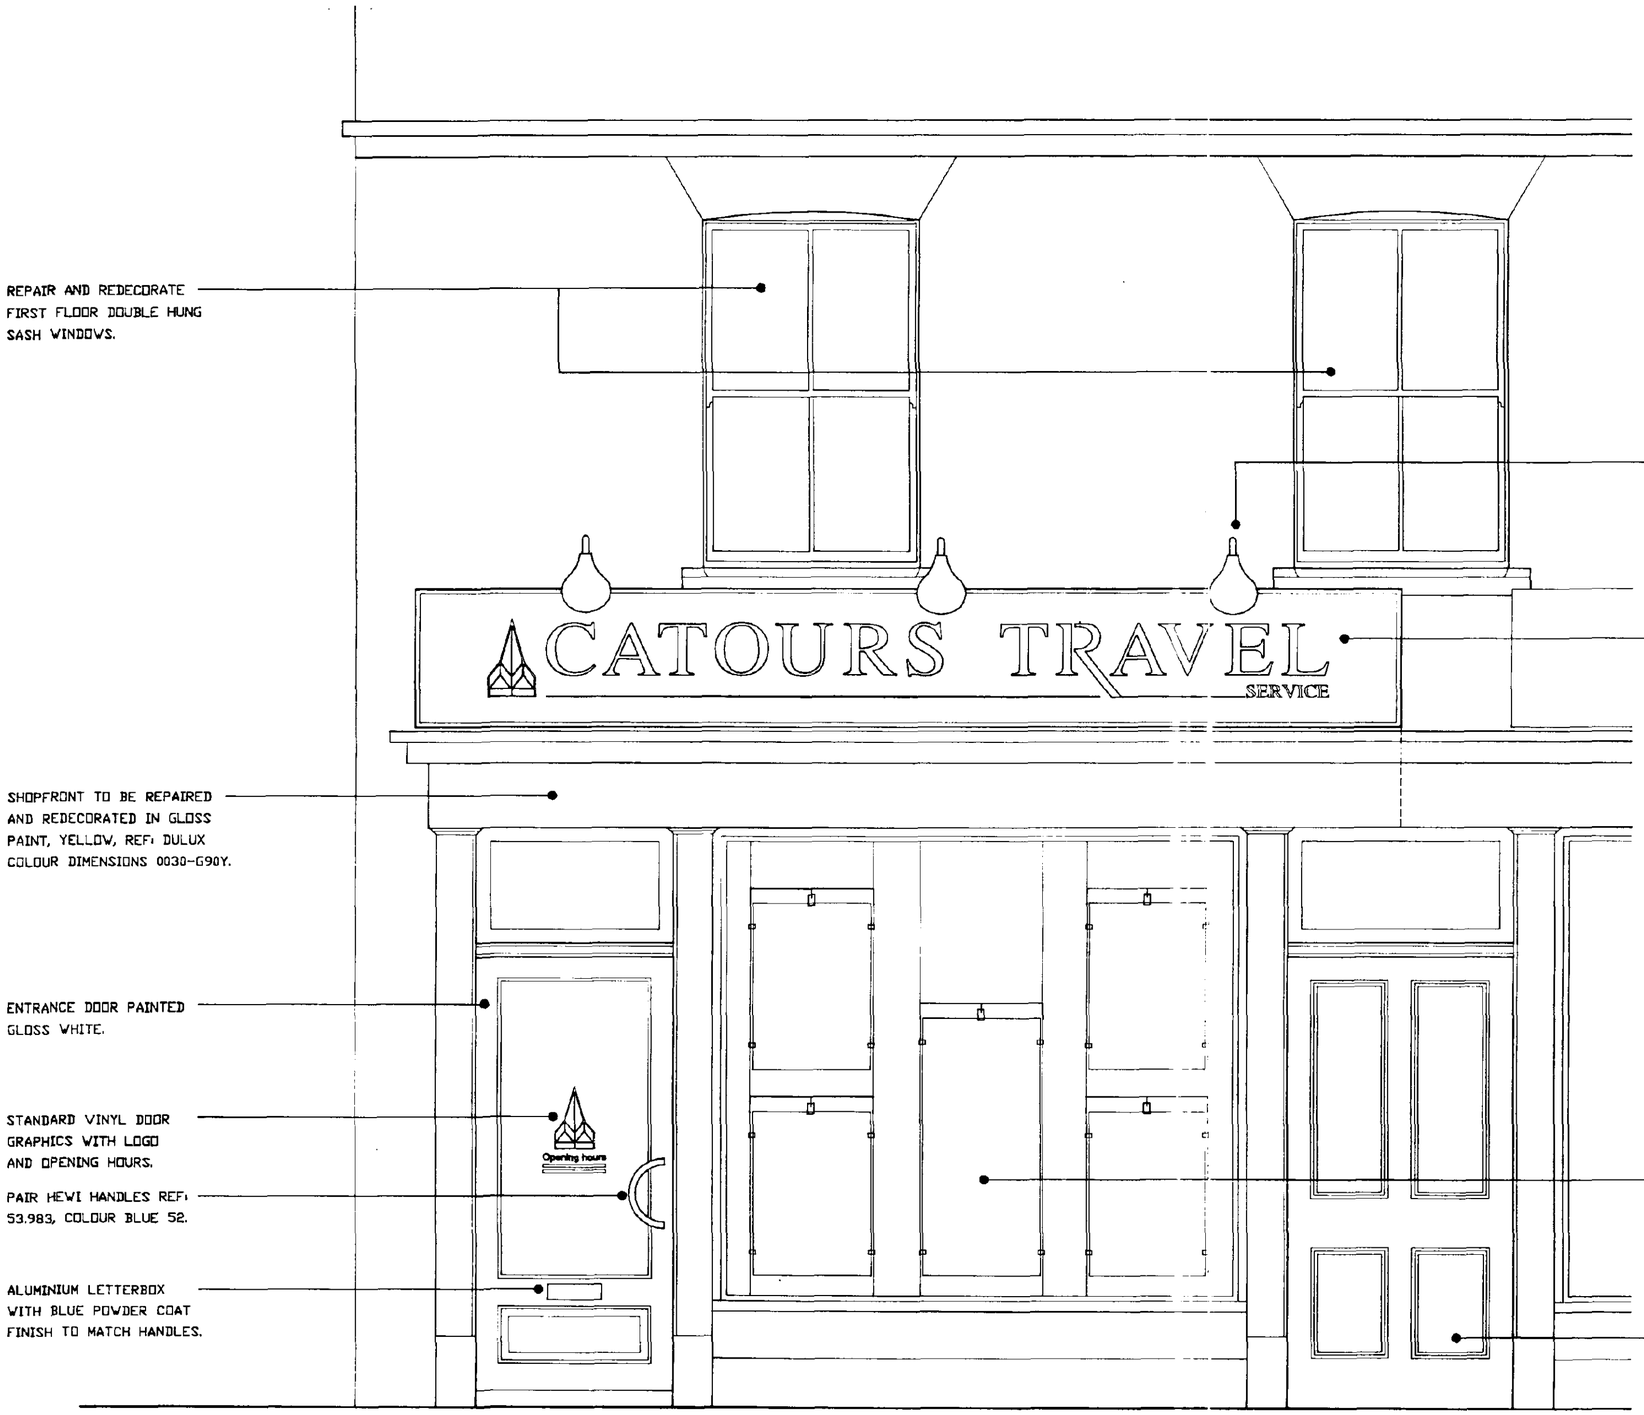


REPAIR AND REDECORATE FIRST FLOOR DOUBLE HUNG SASH WINDOWS.

SHOPFRONT TO BE REPAIRED AND REDECORATED IN GLOSS PAINT, YELLOW, REF: DULUX COLOUR DIMENSIONS 0030-G90Y.

ENTRANCE DOOR PAINTED GLOSS WHITE.

STANDARD VINYL DOOR GRAPHICS WITH LOGO AND OPENING HOURS.

PAIR HEWI HANDLES REF: 53.983, COLOUR BLUE 52.

ALUMINIUM LETTERBOX WITH BLUE POWDER COAT FINISH TO MATCH HANDLES.

CHRISTOPHER WRAY BRASS SWAN NECK COWL LAMPS, 540mm PROJECTION, 230mm DIA. REFLECTOR REF: DU758m.

NEW FACIA BOARD TO REPLACE EXISTING FROM 12mm WBP PLYWOOD WITH HARDWOOD EDGE MOULDINGS. GLOSS PAINT FINISH, YELLOW REF: DULUX COLOUR DIMENSIONS 0030-G90Y. BOARD SUPPORTED ON GALV'D METAL BRACKETS

SIGN TO BE ICI PERSPEX BUILT UP FLAT FACE LETTERS/LOGO WITH 18mm RETURNS, THUS:

LOGO - 350 HIGH, WHITE 069 WITH VINYL FACE DETAIL IN BLUE/YELLOW.

'CATOURS TRAVEL' - 225 HIGH, BLUE 744 WITH EXTENDED PART OF 'R' IN YELLOW 261 WITH BLUE 744 SHADOW.

'SERVICE' - 60 HIGH, YELLOW

STRIPE - YELLOW 261 WITH BLUE 744 SHADOW TO BOTTOM.

3 No SETS DISPLAY WIRES AT SPACING TO SUIT STD POSTERS BY SOCIETY.

ALLEY DOOR TO BE REPAINTED GLOSS WHITE AS EXISITNG.

DETERMINED PLAN

REVISIONS

NOTES

1. THIS DRAWING IS COPYRIGHT AND MUST NOT BE REPRODUCED IN WHOLE OR IN PART WITHOUT PRIOR PERMISSION OF THE PREMISES DEPARTMENT.
2. CONTRACTORS ARE TO CHECK ALL DIMENSIONS ON SITE BEFORE PROCEEDING. ANY DISCREPANCY BETWEEN THIS DRAWING AND OTHER INFORMATION OR SITE CONDITIONS MUST BE REFERRED TO THE PREMISES DEPARTMENT IMMEDIATELY.

Norwich and Peterborough BUILDING SOCIETY
Premises Department
Peterborough Business Park
Lynch Wood
Peterborough PE2 6WZ
Telephone: (01733) 371371
Fax: (01733) 371372

PROJECT
Proposed Catours Travel
31 High Street
HOLBEACH
Lincs

DRAWING
Proposed signage


SOUTH HOLLAND DISTRICT COUNCIL
04 DEC 1995
Ref: 1157/95

DRAWING NO
CAT/HOL 04


scale	date	drawn	
1:20	NOV95	RAG	A2

General Notes

- EXISTING FURNITURE TO BE MOVED FROM EXISTING BRANCH.
- 'P' DENOTES WALL POSTER.
- STRIP OUT ALL EXISTING FIXTURES AND FITTINGS INCLUDING RACKING, SHELVING, OLD CARPETS, SINK UNIT, WATER HEATER, STORAGE RADIATORS ETC.
- OVERHAUL 4 No DOUBLE HUNG SASH WINDOWS AND REDECORATE. SUPPLY AND FIX KEY OPERATED WINDOW LOCKS TO EACH WINDOW.
- SUPPLY AND FIX ASH VENEERED SKIRTING THROUGHOUT GROUND FLOOR SALES AREAS TO STANDARD DETAIL SD5B.

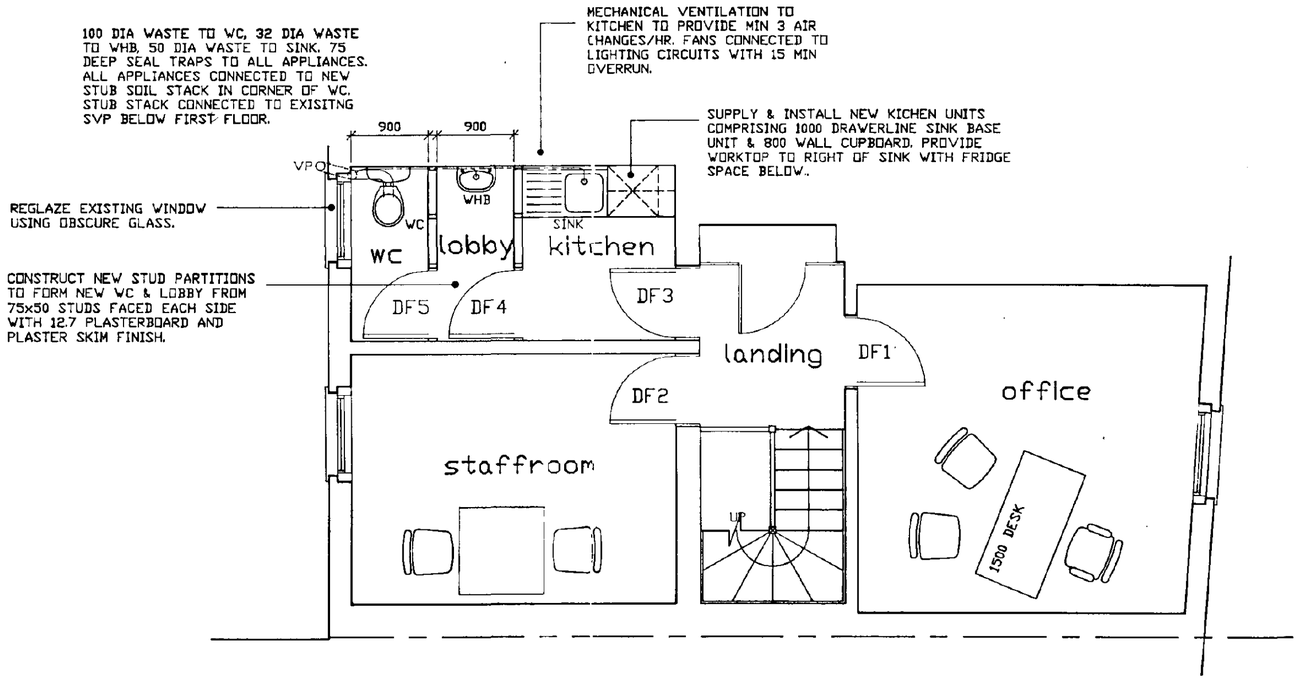

First Floor

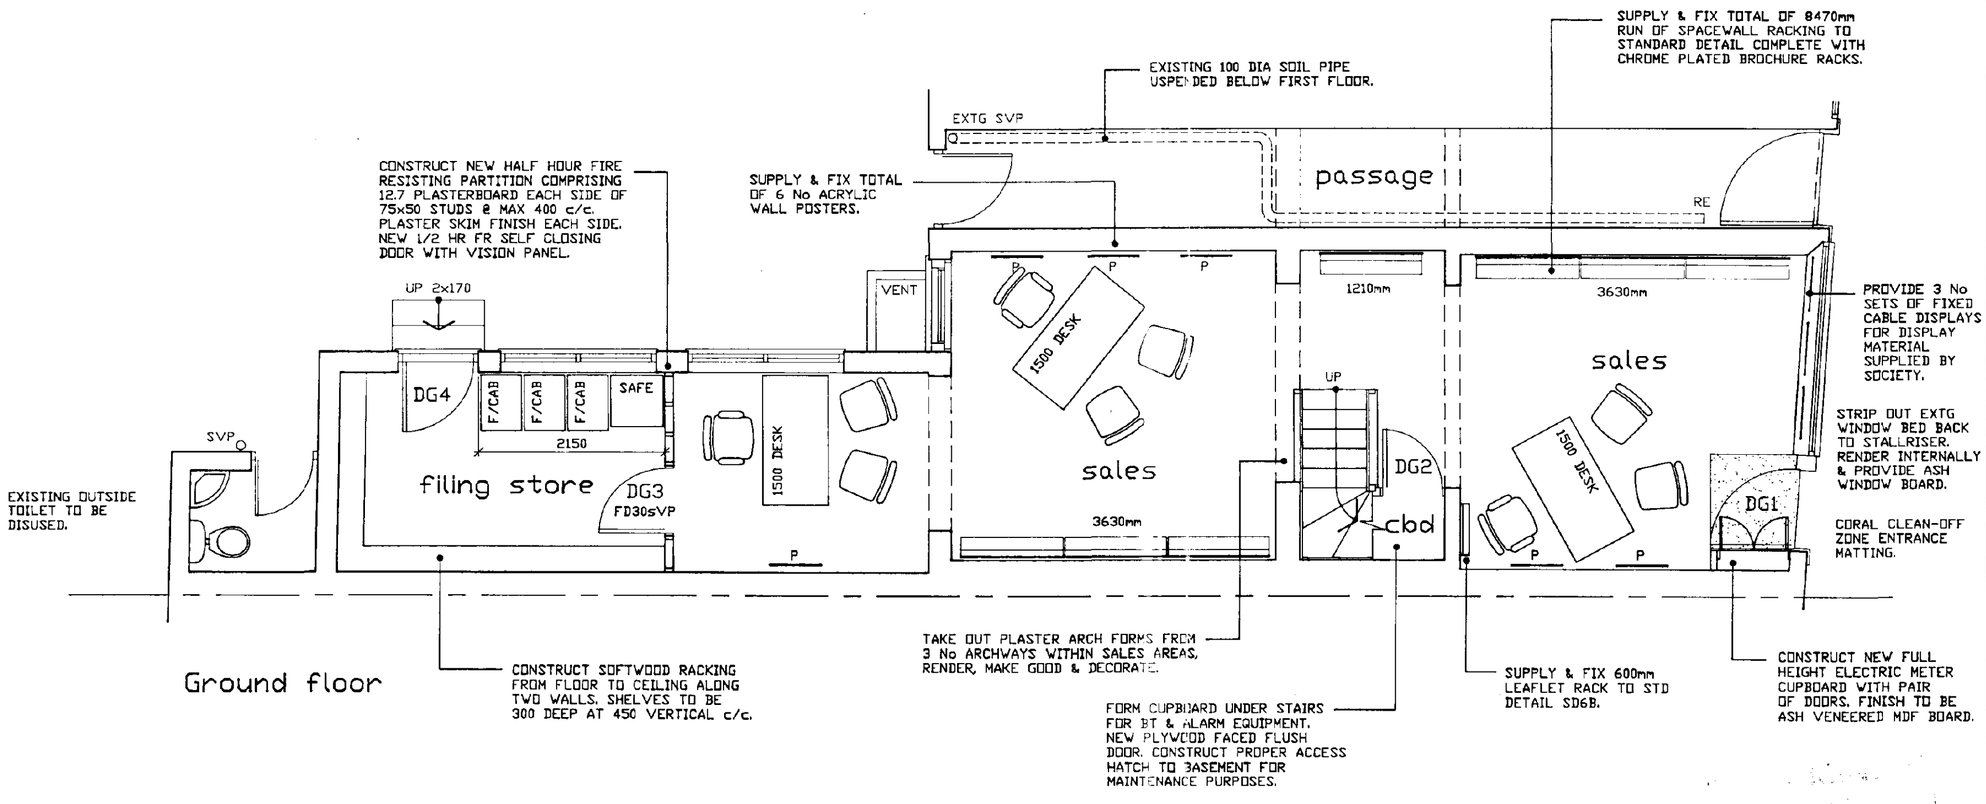

Ground floor

REVISIONS

NOTES

1. THIS DRAWING IS COPYRIGHT AND MUST NOT BE REPRODUCED IN WHOLE OR IN PART WITHOUT PRIOR PERMISSION OF THE PREMISES DEPARTMENT.
2. CONTRACTORS ARE TO CHECK ALL DIMENSIONS ON SITE BEFORE PROCEEDING. ANY DISCREPANCY BETWEEN THIS DRAWING AND OTHER INFORMATION OR SITE CONDITIONS MUST BE REFERRED TO THE PREMISES DEPARTMENT IMMEDIATELY.

Norwich and Peterborough BUILDING SOCIETY
Premises Department
Peterborough Business Park
Lynch Wood
Peterborough PE2 6WZ
Telephone: (01733) 371371
Fax: (01733) 371372

PROJECT

Proposed Catours Travel
31 High Street
HOLBEACH
Lincs

DRAWING

Proposed layout
Working drawing.

04 DEC 1995
Ref: 1157/95

DRAWING NO

CAT/HOL 02

scale	date	drawn	
1:50	NOV95	RAG	A2