
Notes


Roof covering to repaired and new works to be slates to match existing

Brickwork to match existing


Replacement and new doors and windows to match style of existing, replacements to be within existing unaltered openings.

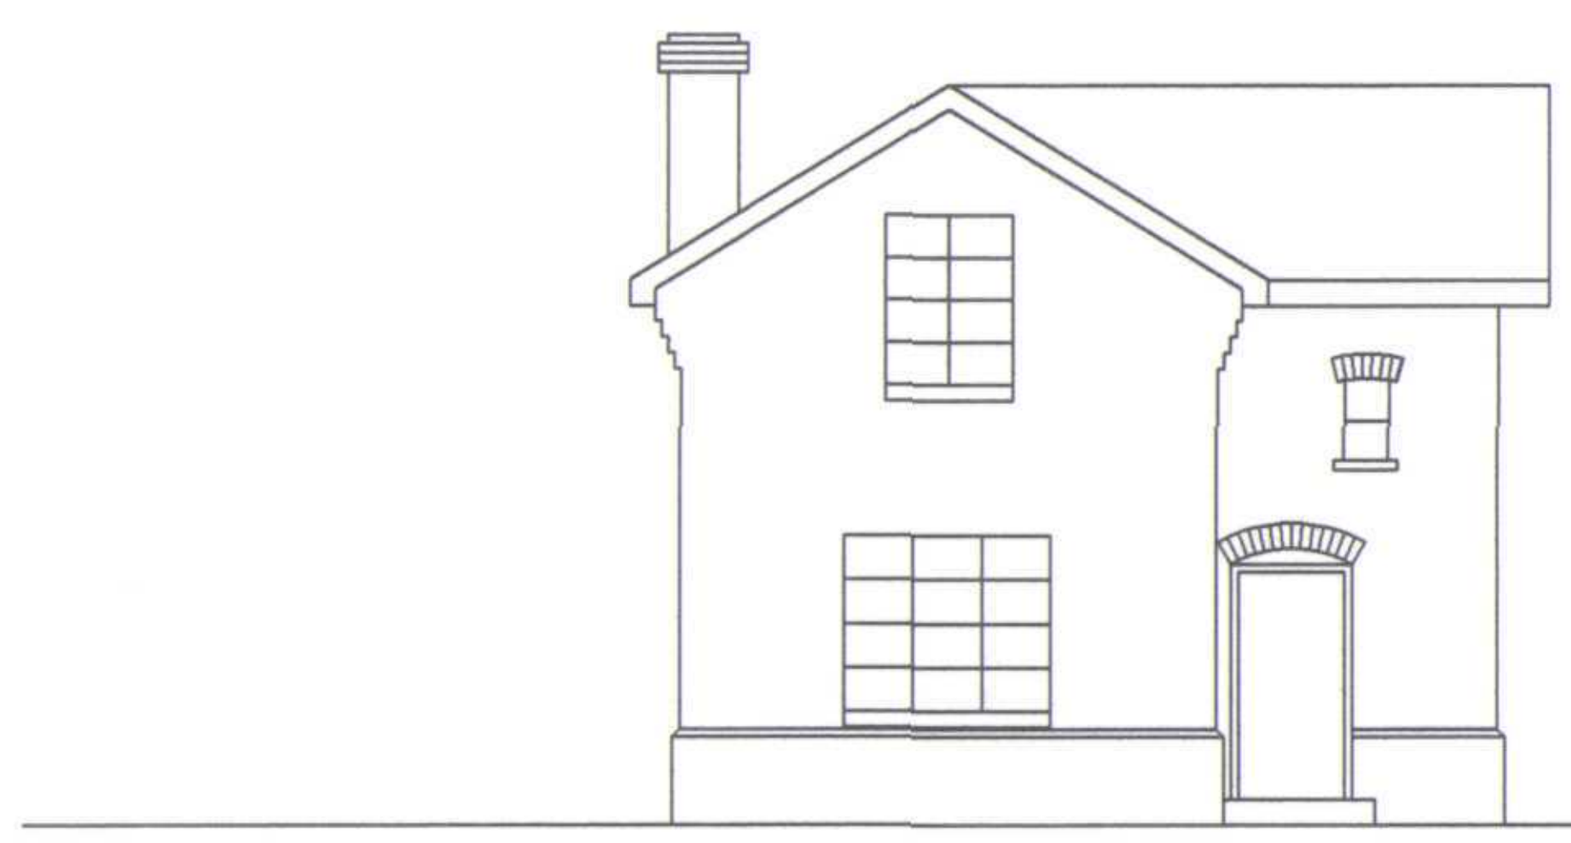


Side (North) Elevation

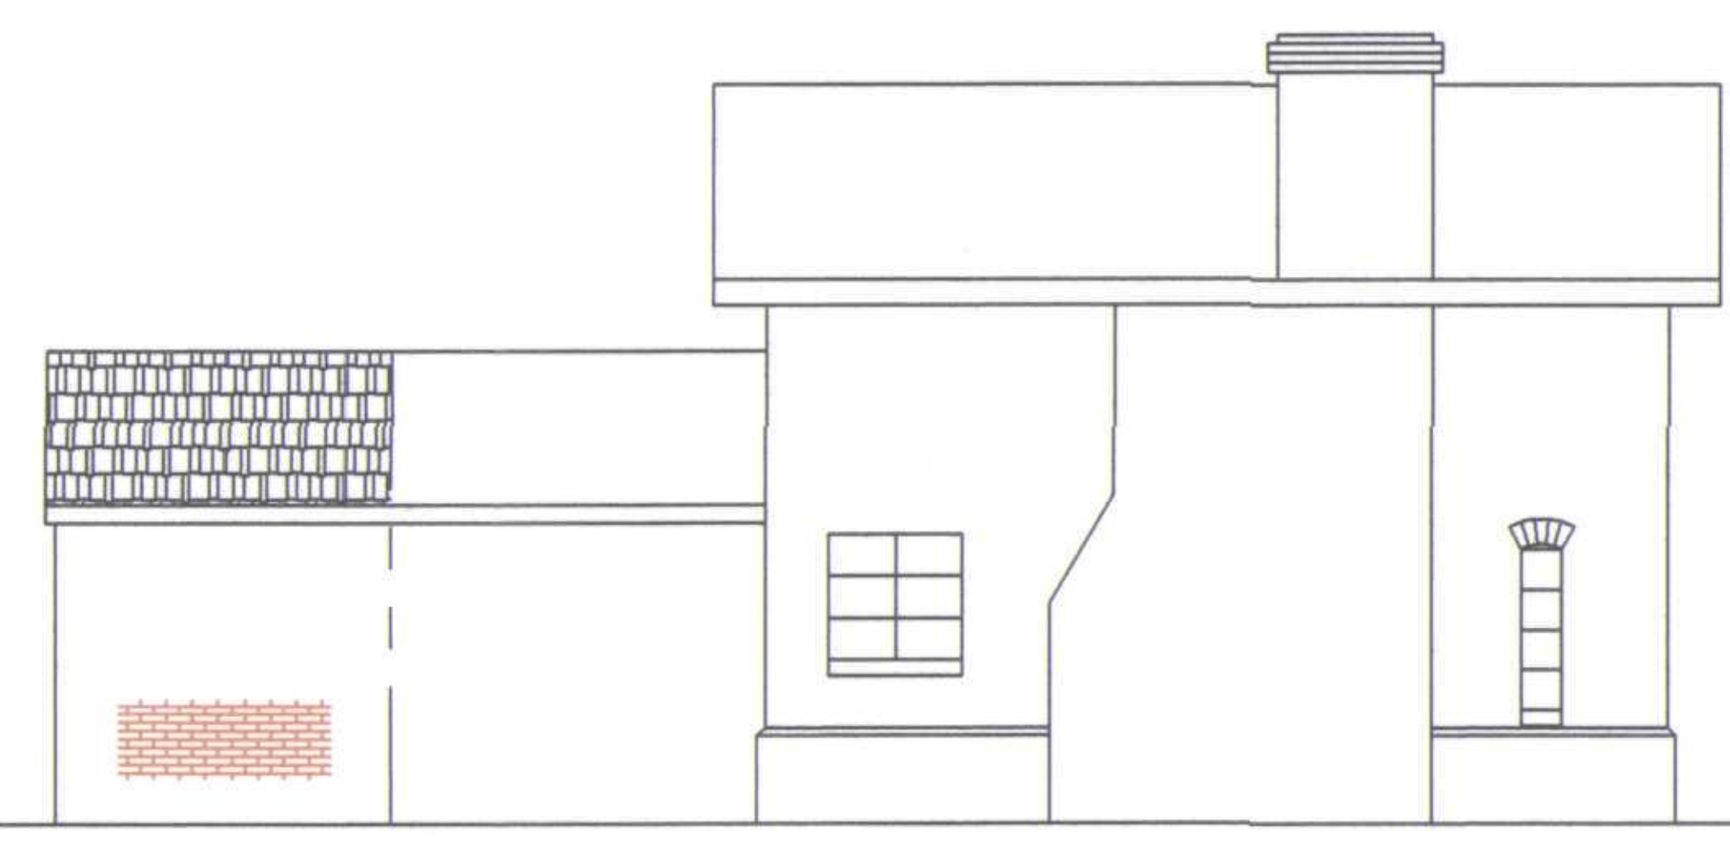

Proposed Rear (East) Elevation

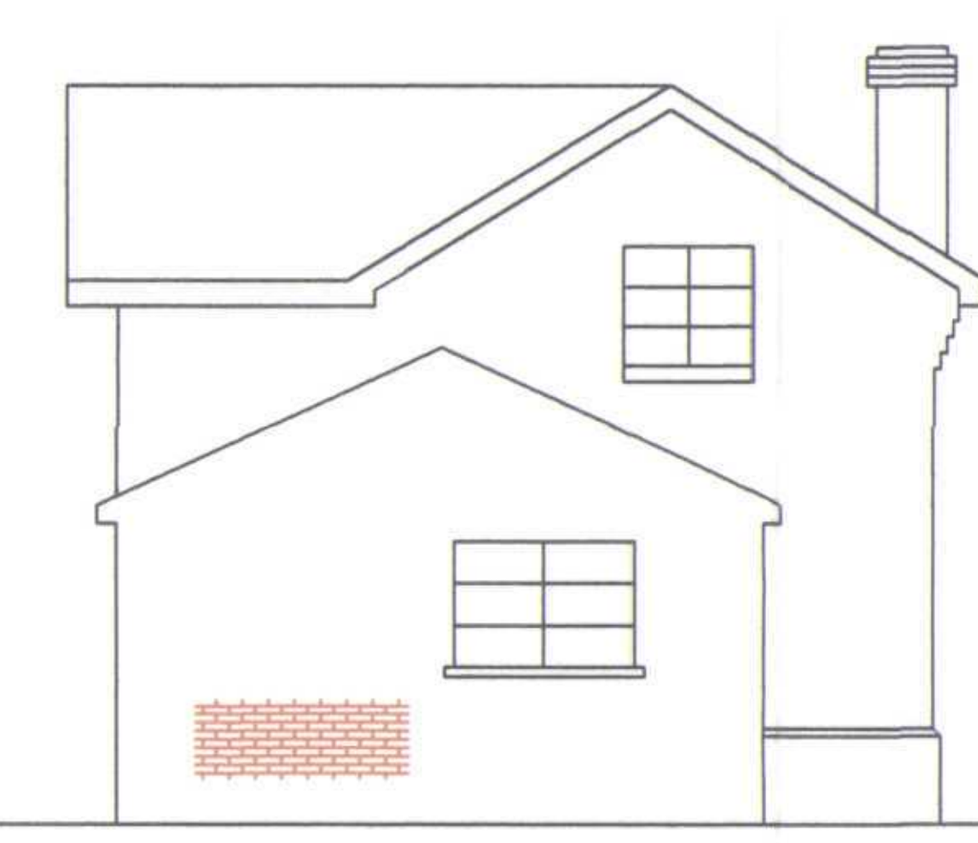


Side (South) Elevation

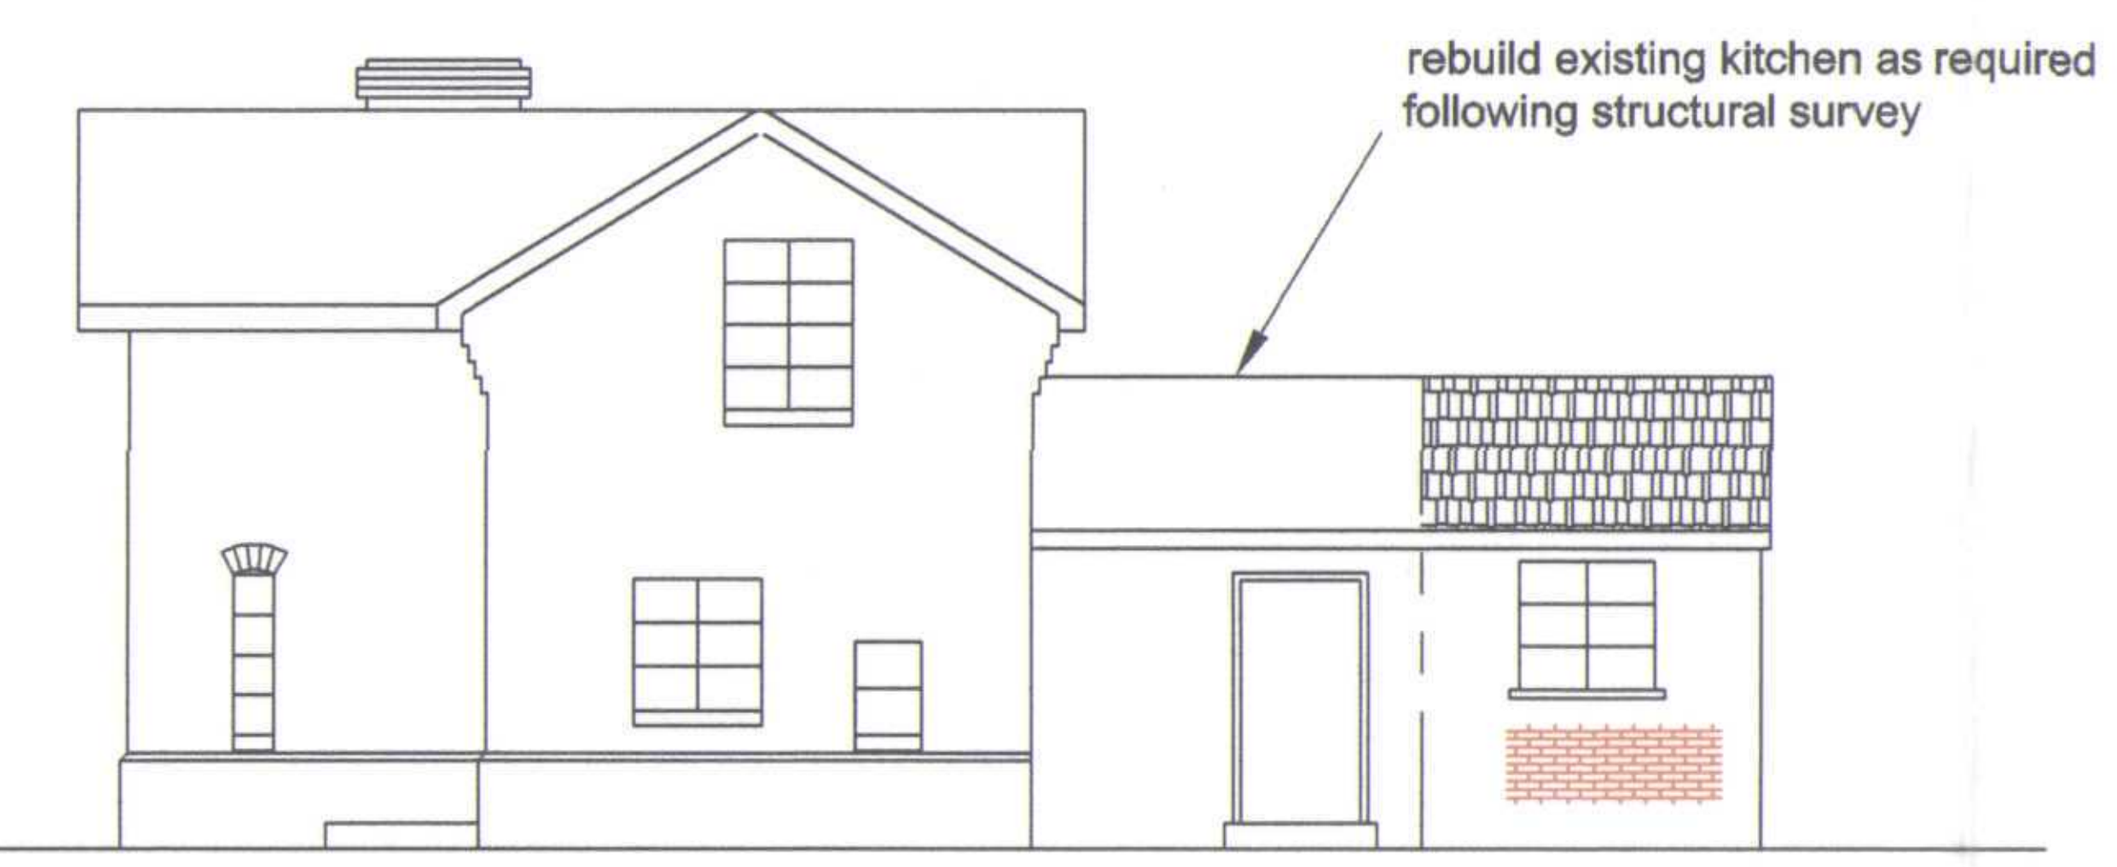


SUPERSEDED


Proposed Front (West) Elevation

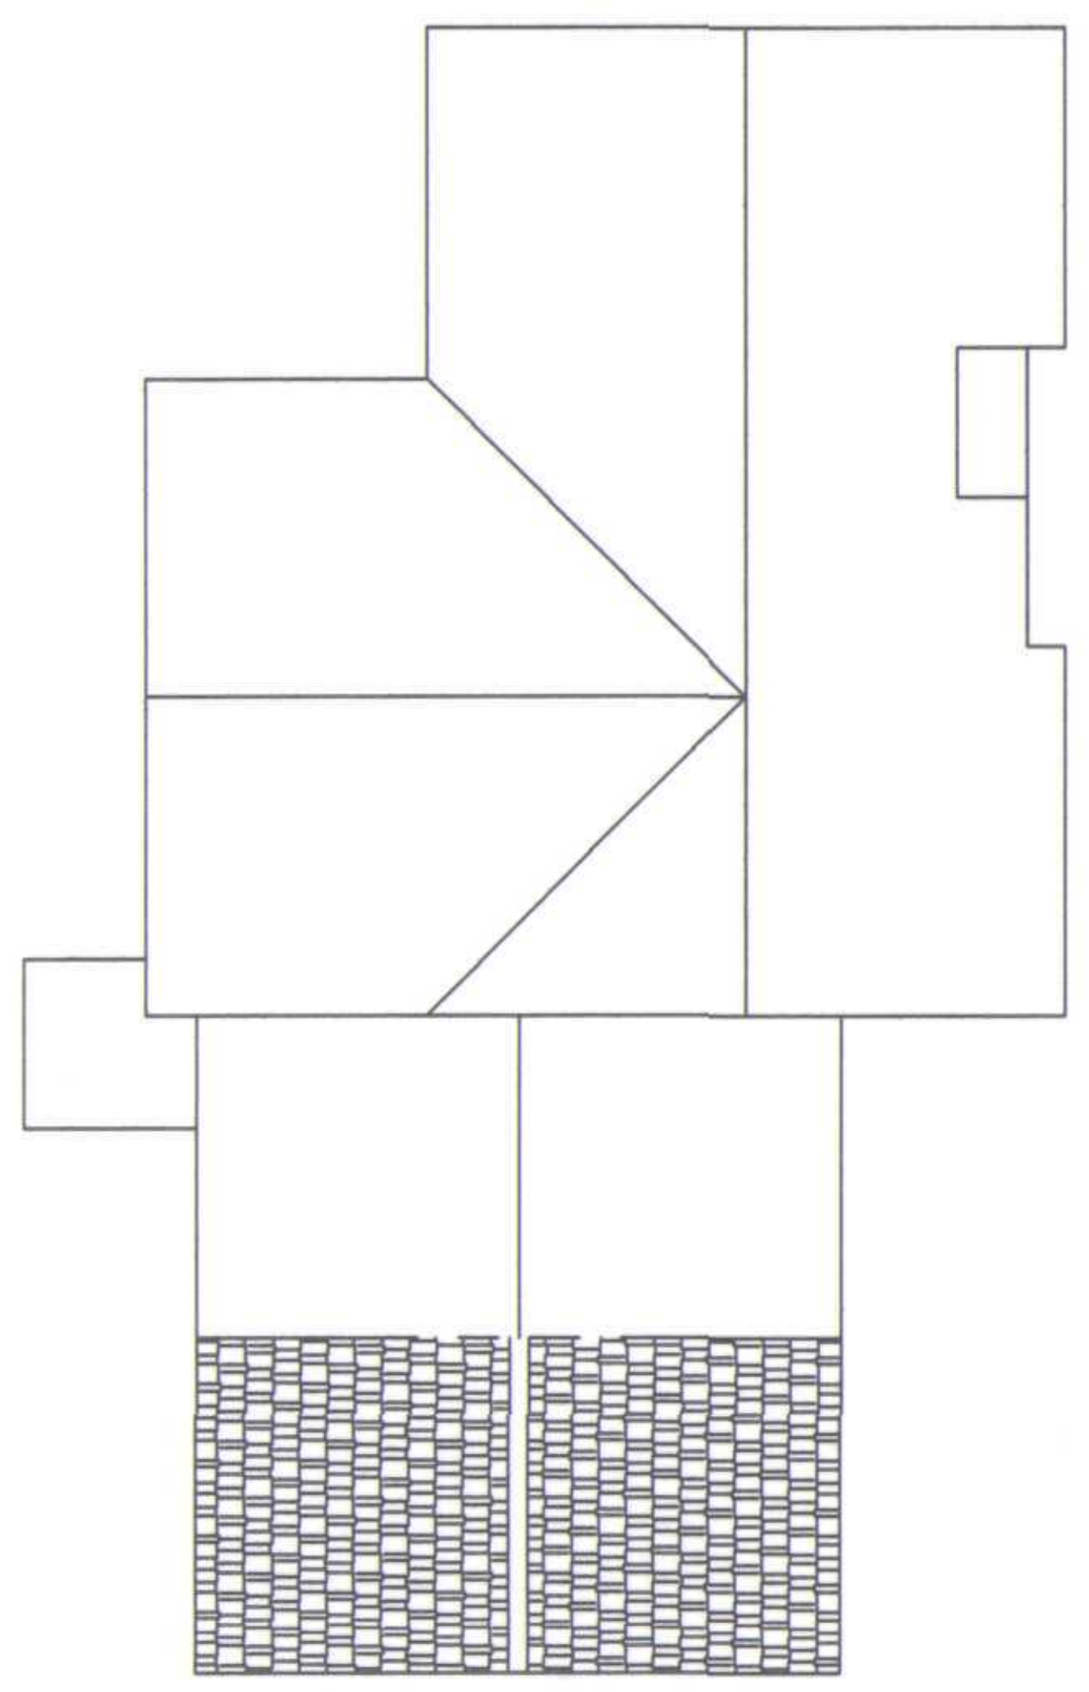

Proposed Plan at Roof Level

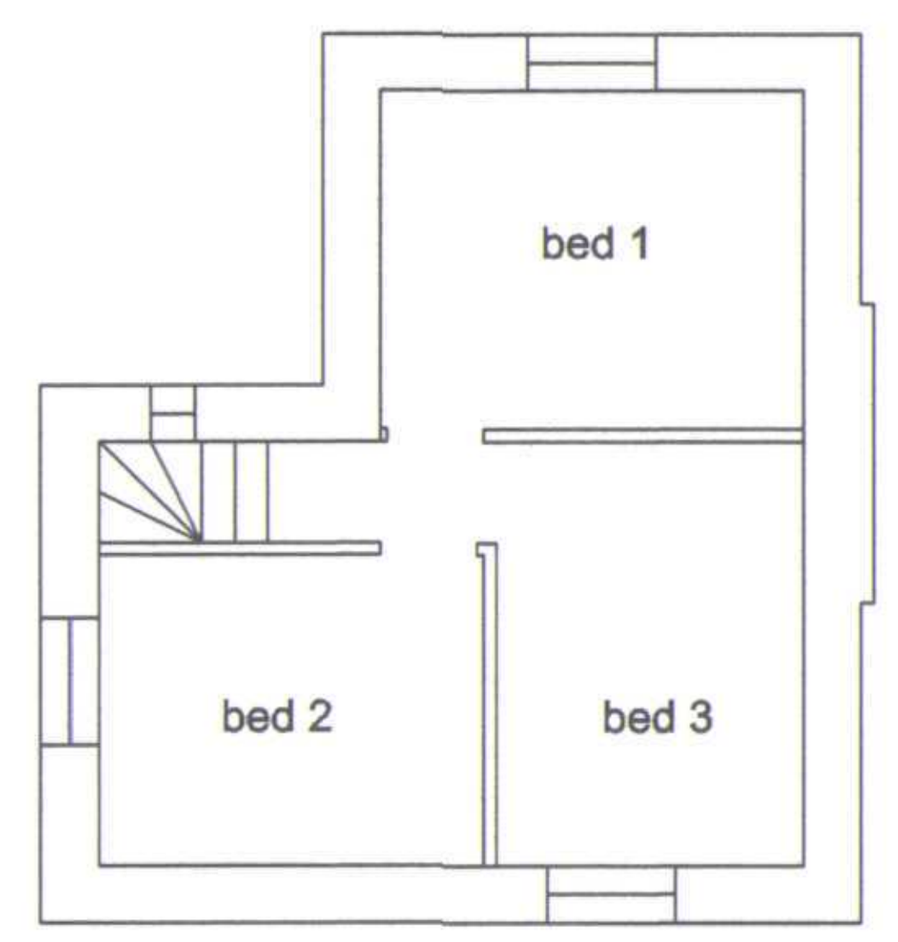

Plan at First Floor Level

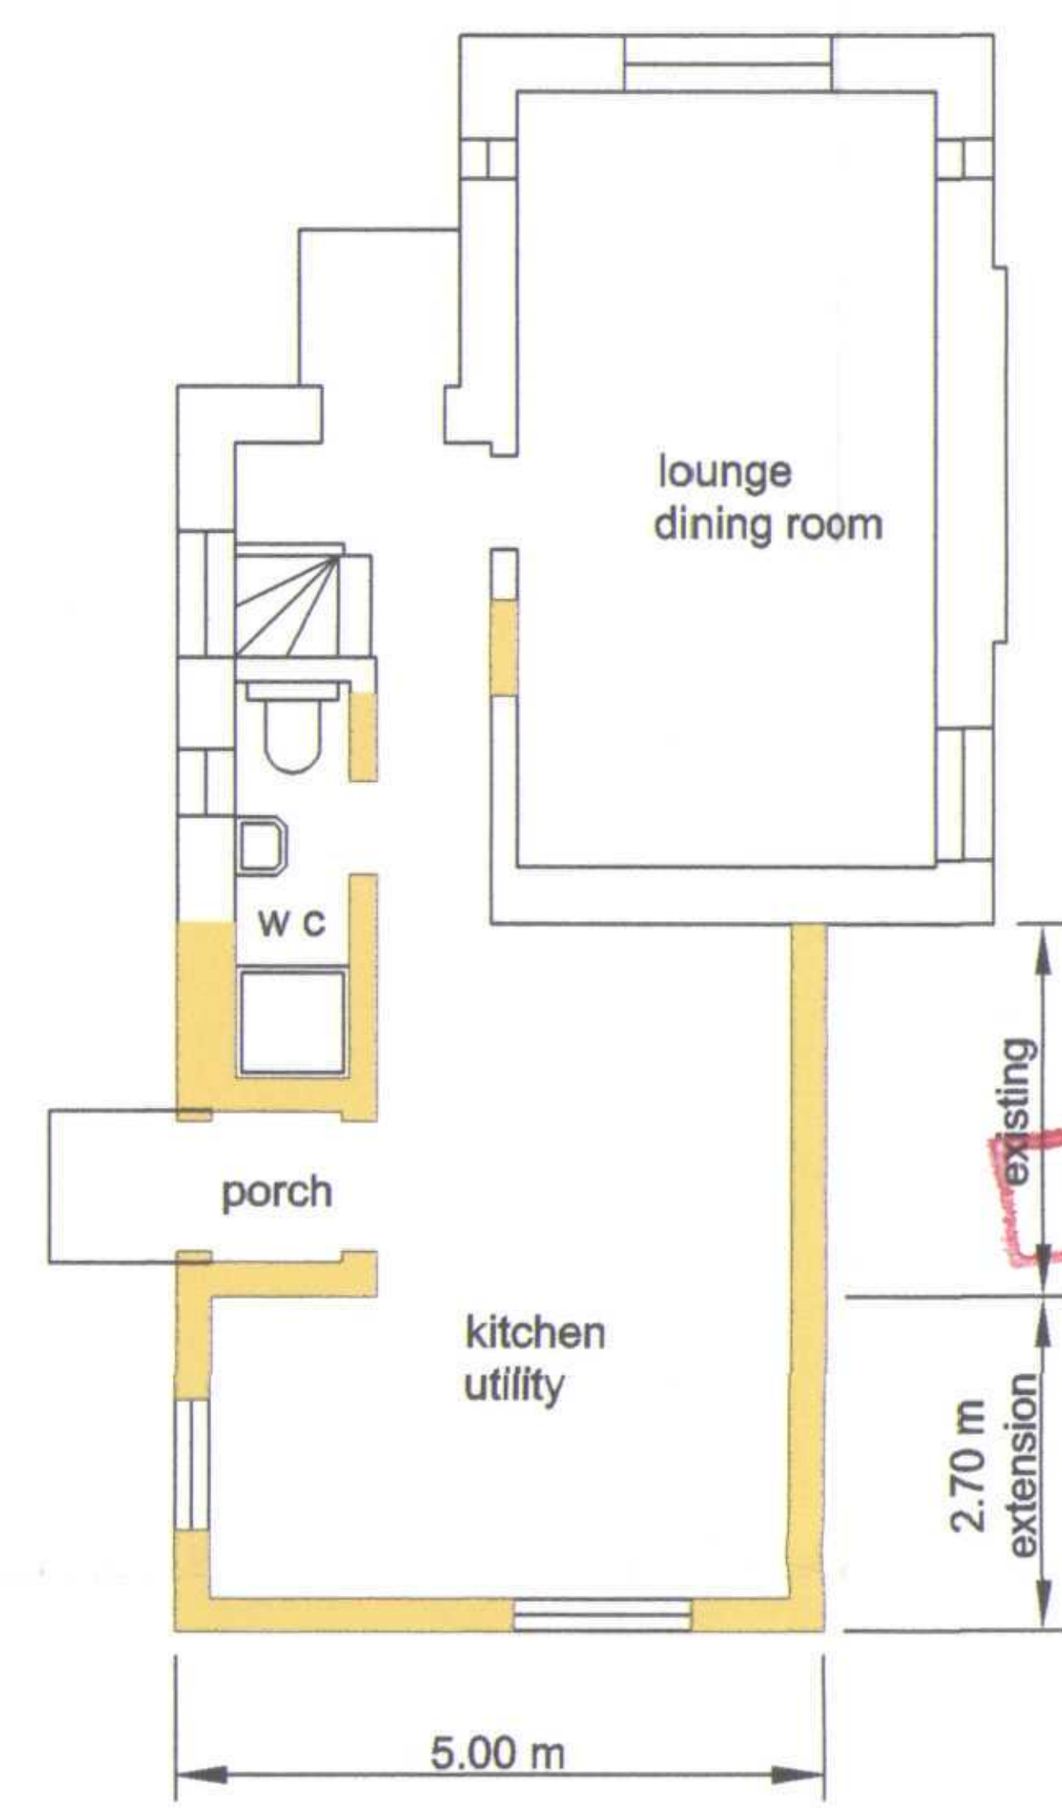


SUPERSEDED


Proposed Plan at Ground Level

Proposed Extension
Scale 1:100


Proposed Garage
Scale 1:100

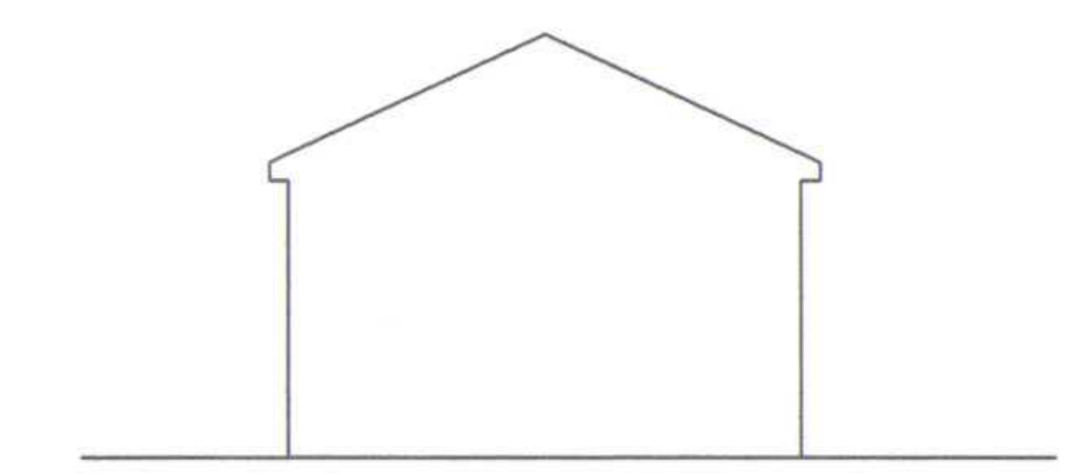


Rear (East) Elevation

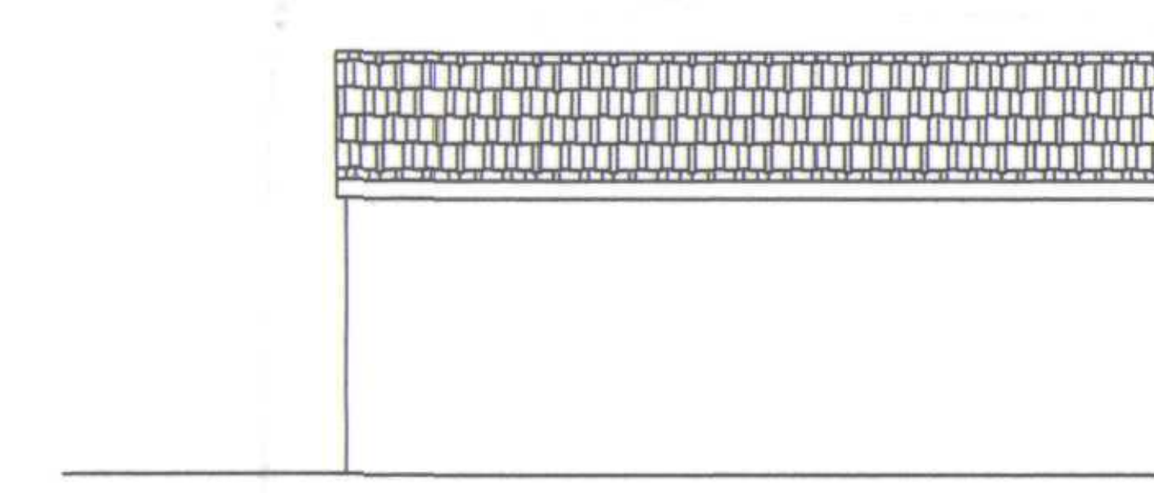


Sides (North & South) Elevations

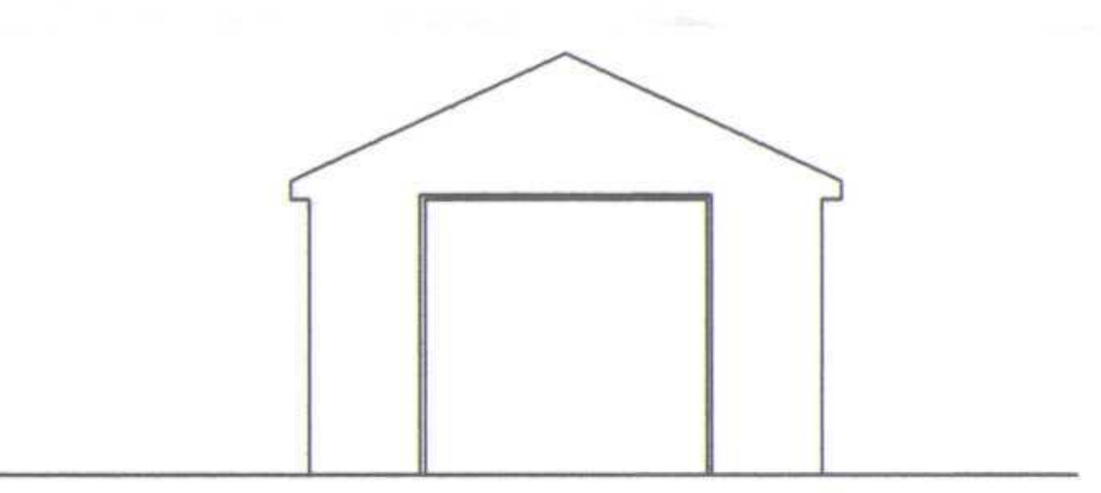

Front (West) Elevation

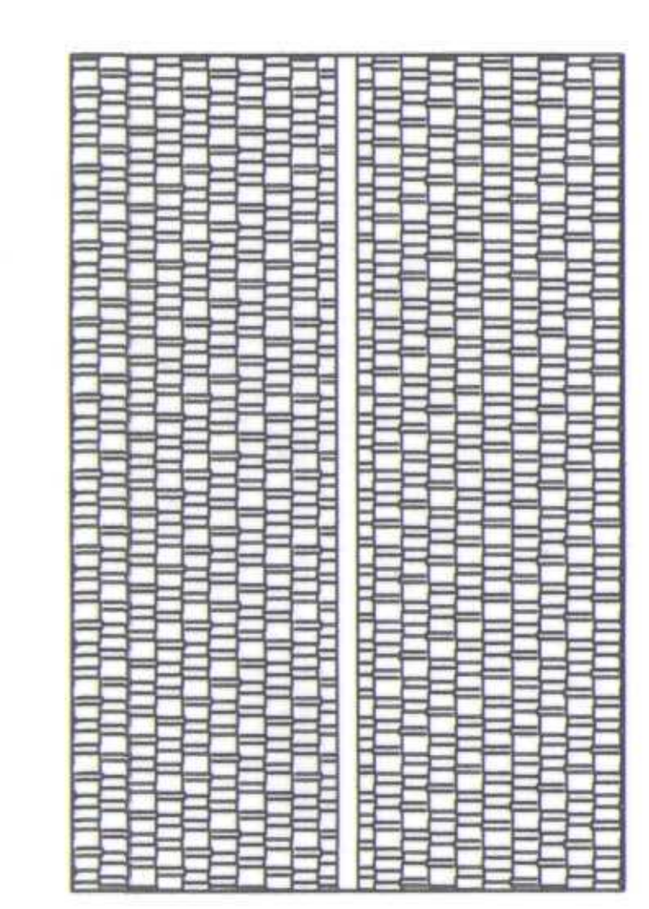

Plan at Roof Level

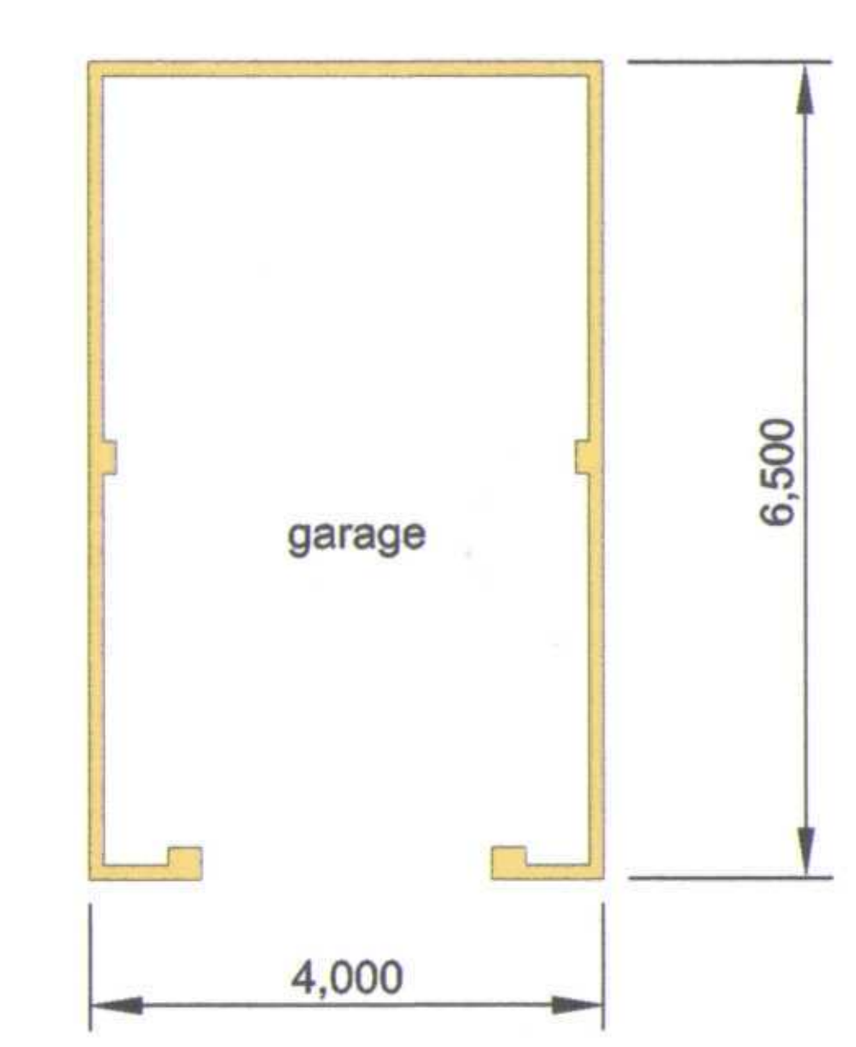


Plan at Ground Level

SUPERSEDED



Side (North) Elevation

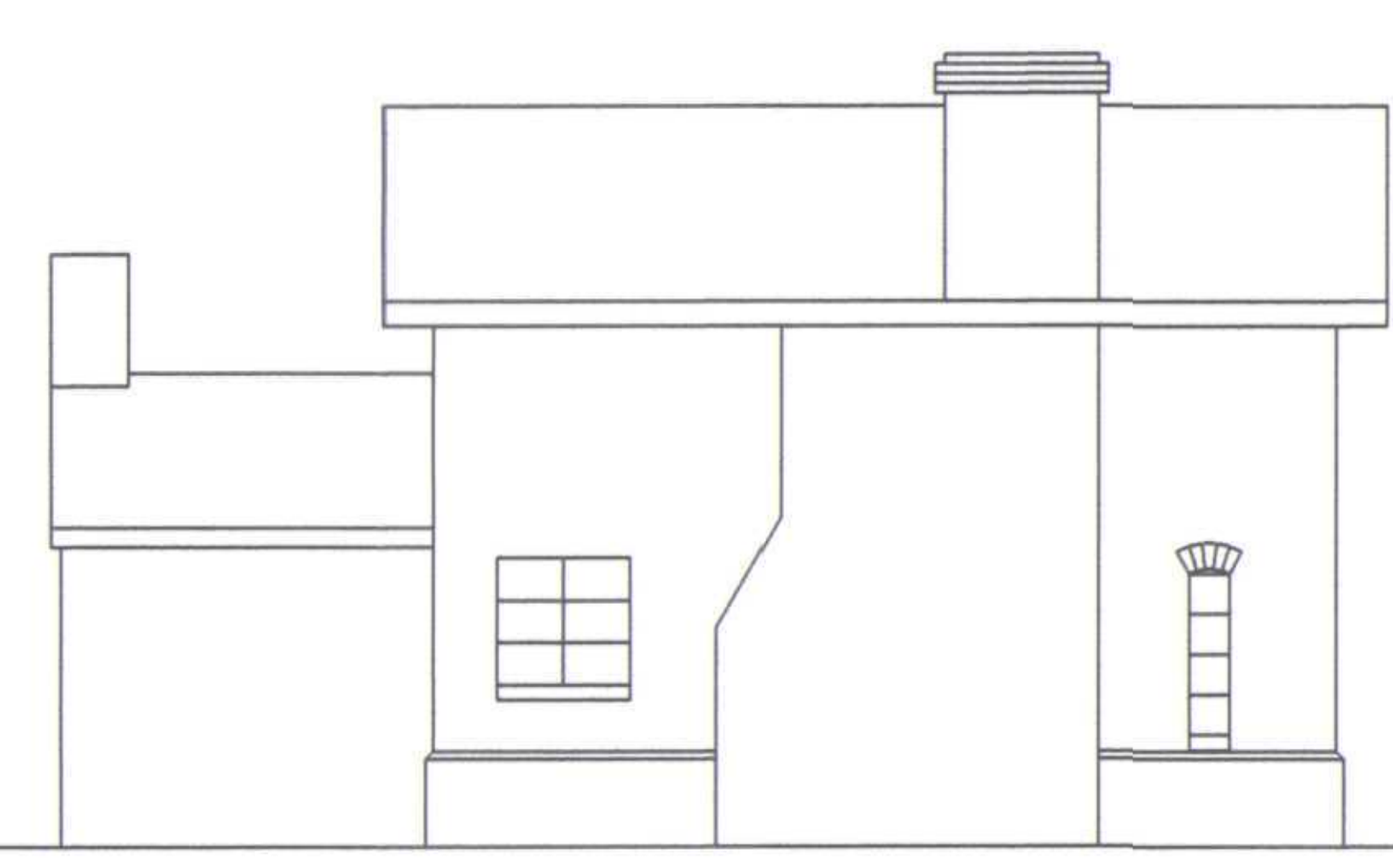


Rear (East) Elevation




Side (South) Elevation




Front (West) Elevation

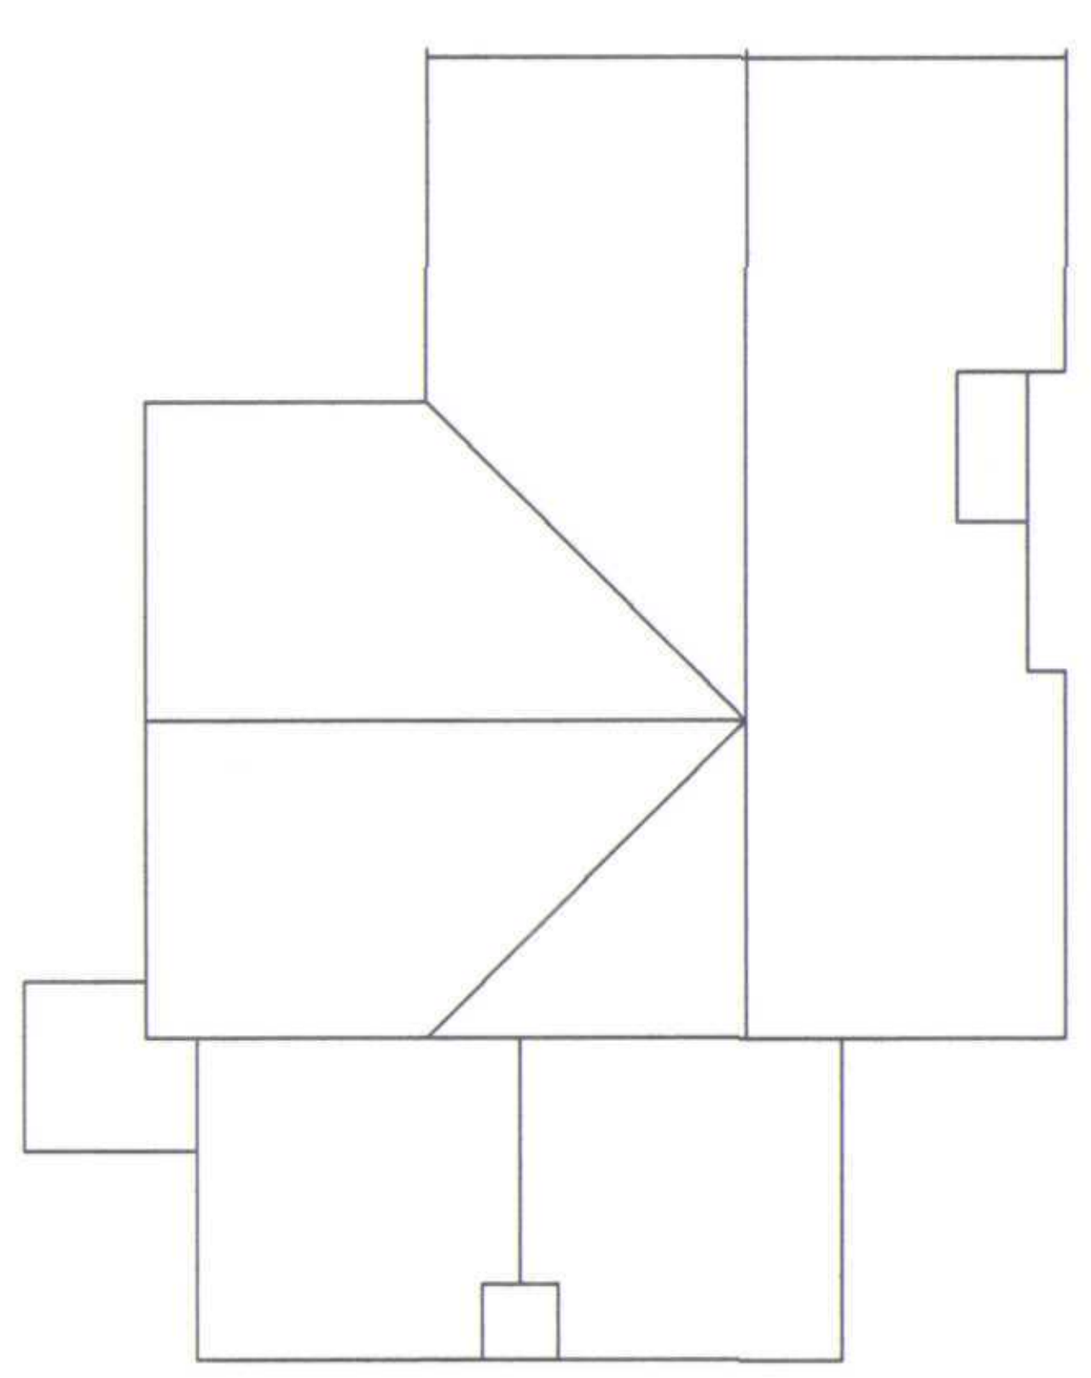

Plan at Roof Level

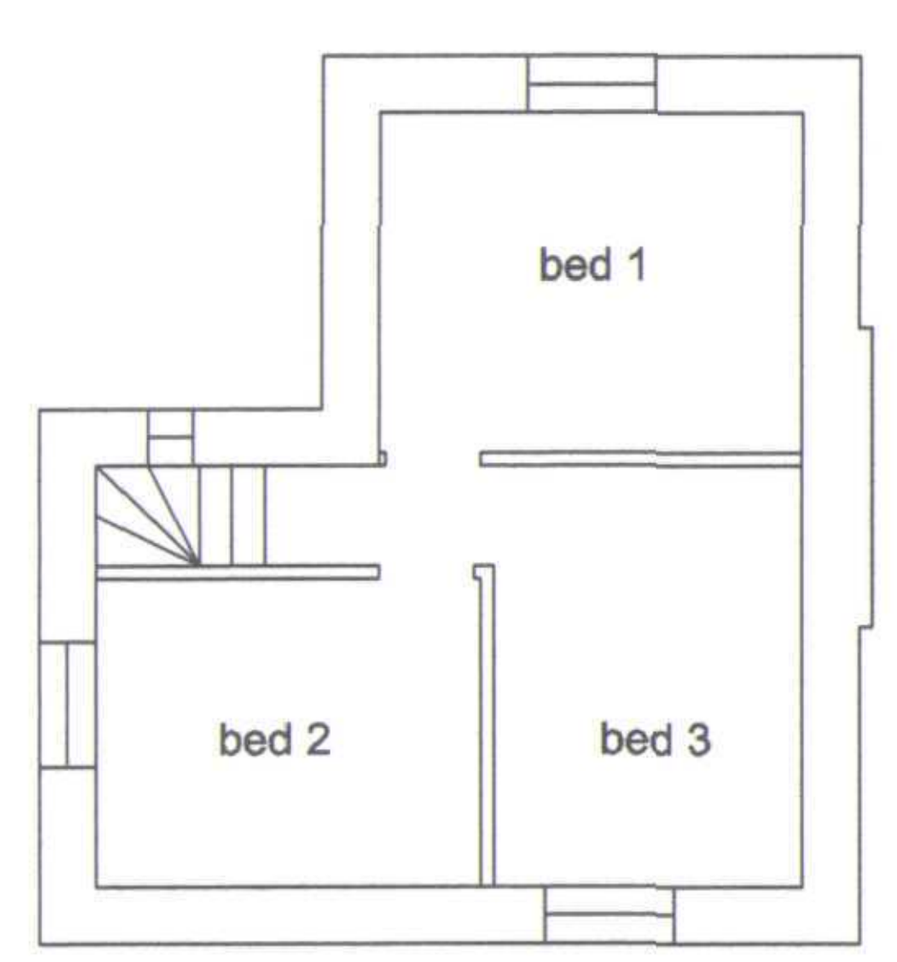

Plan at First Floor Level

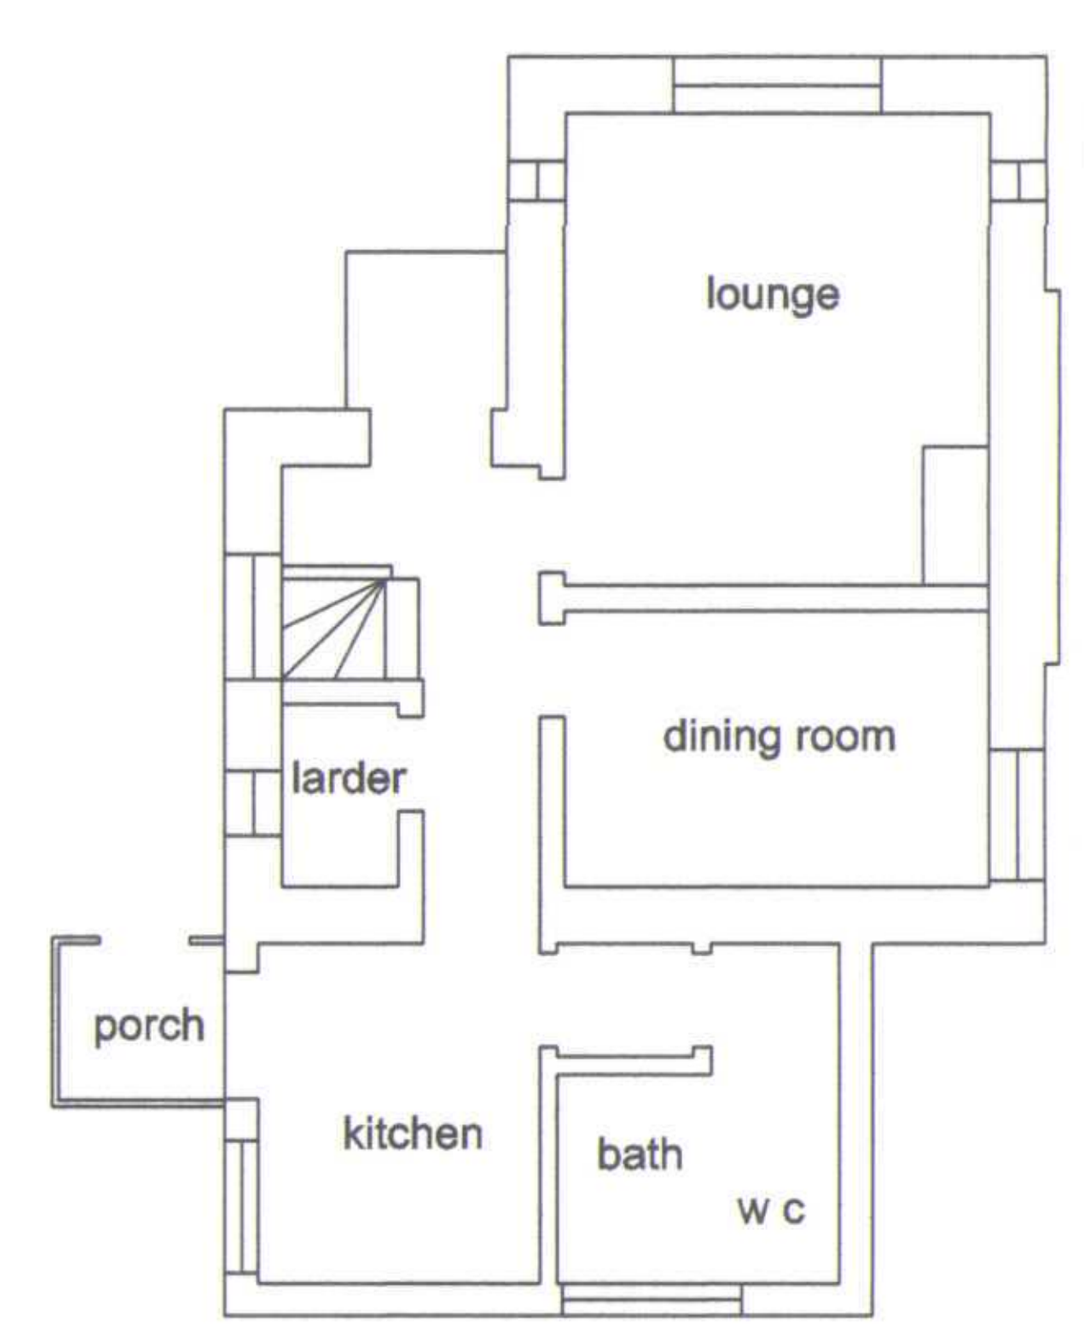

Plan at Ground Level

Existing Layout
Scale 1:100

SHDC
Planning & Development
02 SEP 2004
Ref: 1158/04

Proposed Extensions to Existing Dwelling at 'The Gatehouse' 28 The Common, Whaplode Drove Lincs.	Plans & Elevations	Date 27-06-04	Drg. No. 0221-1A