
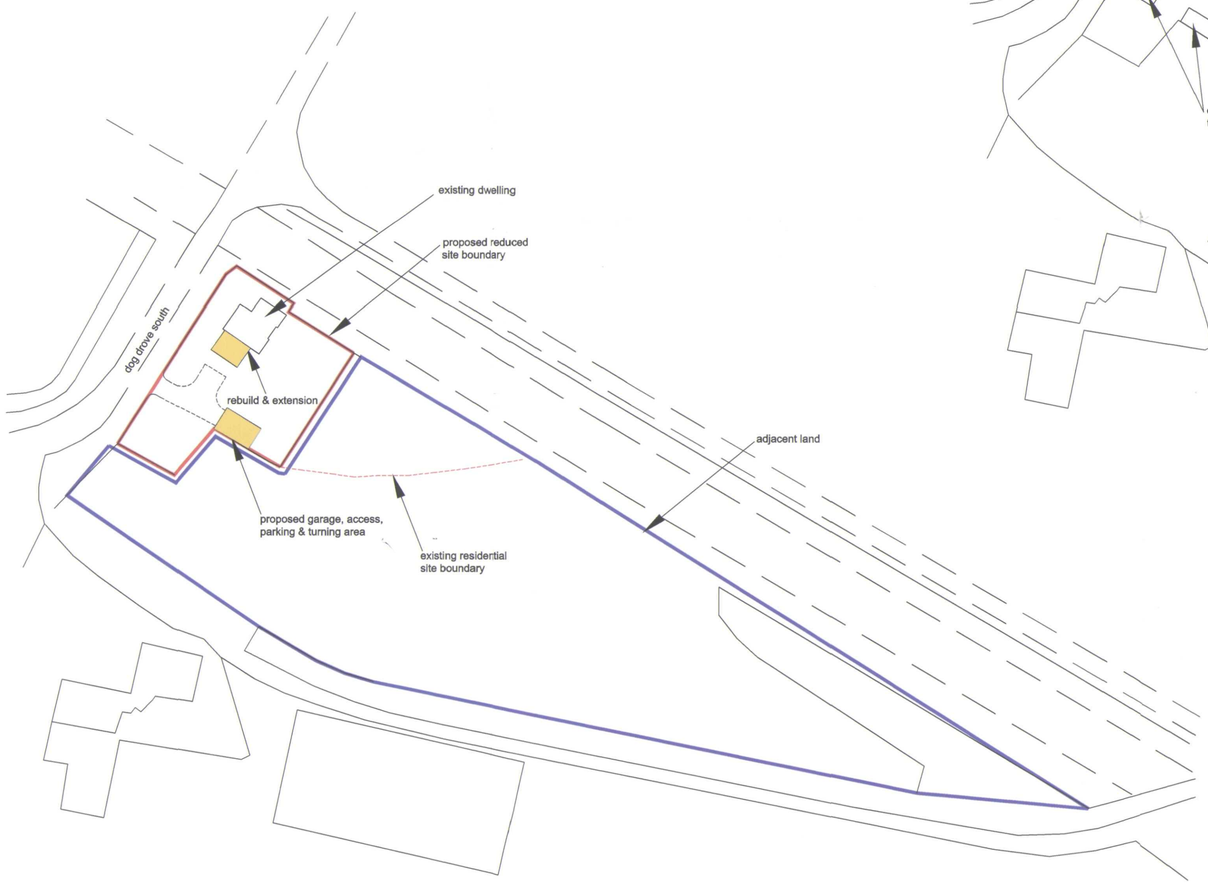


Proposed Layout

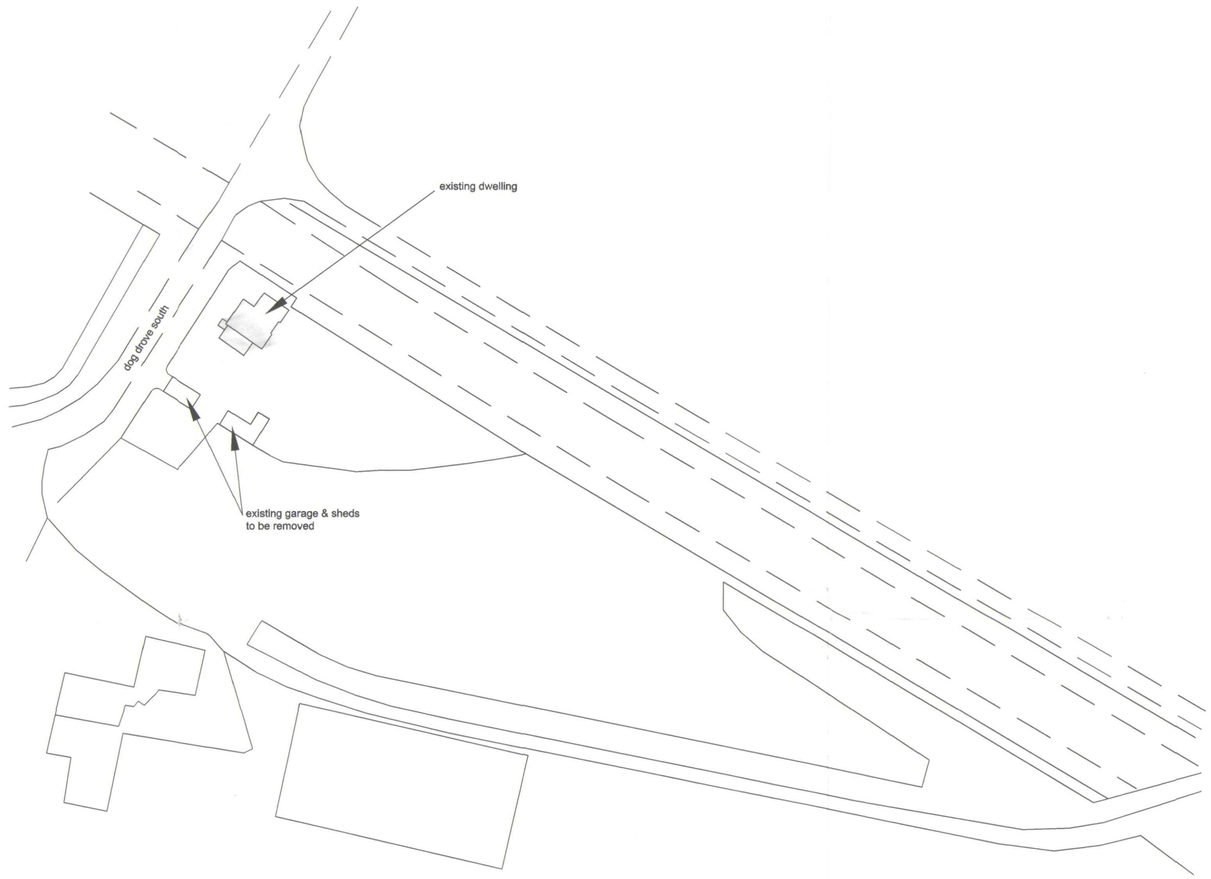

Existing Layout

N

SCDC
Planning & Development
16 DEC 2004
1158/04

DETERMINED PLAN

AMENDED PLAN
Ref. A1

		Rev. C 10-12-04 Rebuild & Extension to Existing & Reduced Residential Boundary		
Proposed Extensions to Existing Dwelling at 'The Gatehouse' 28 The Common, Whaplode Drove Lincs.	Block Plan	Scale 1:500	Date 27-06-04	Drg. No. 0221-2C