



Proposed Layout

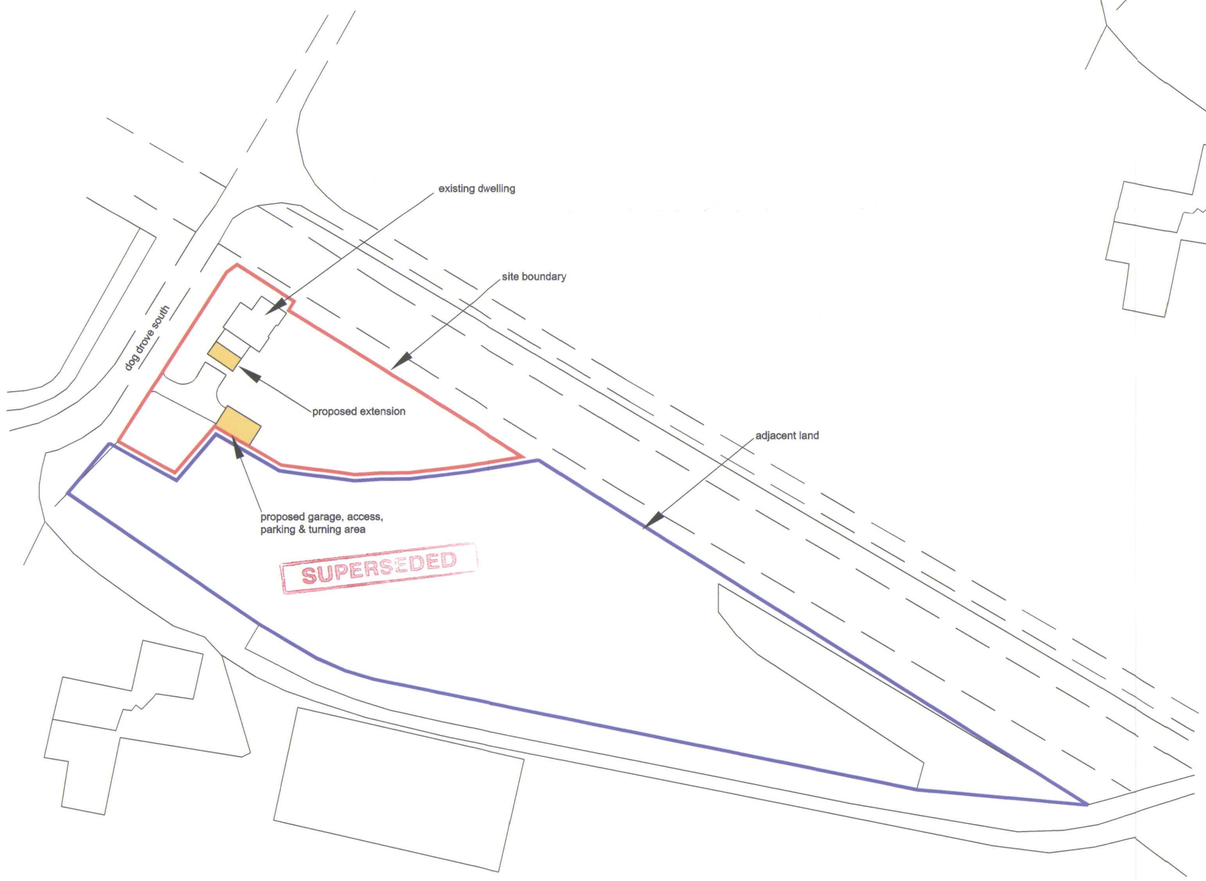

Existing Layout

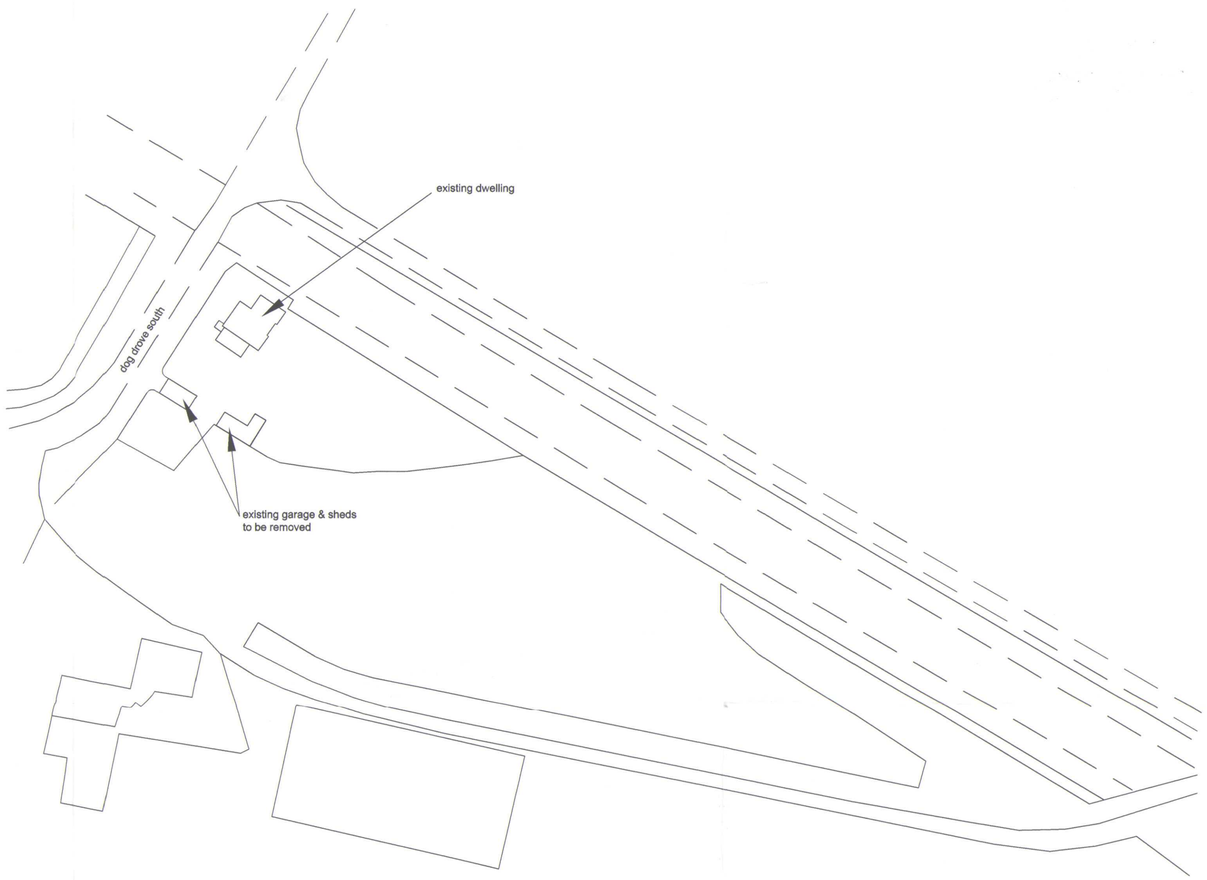

SUPERSEDED

SHDC
Planning & Development
02 SEP 2004
Ref: 1158/04

Proposed Extensions to Existing Dwelling at 'The Gatehouse' 28 The Common, Whaplode Drove Lincs.	Block Plan	Scale 1:500	Date 27-06-04	Drg. No. 0221-2A