

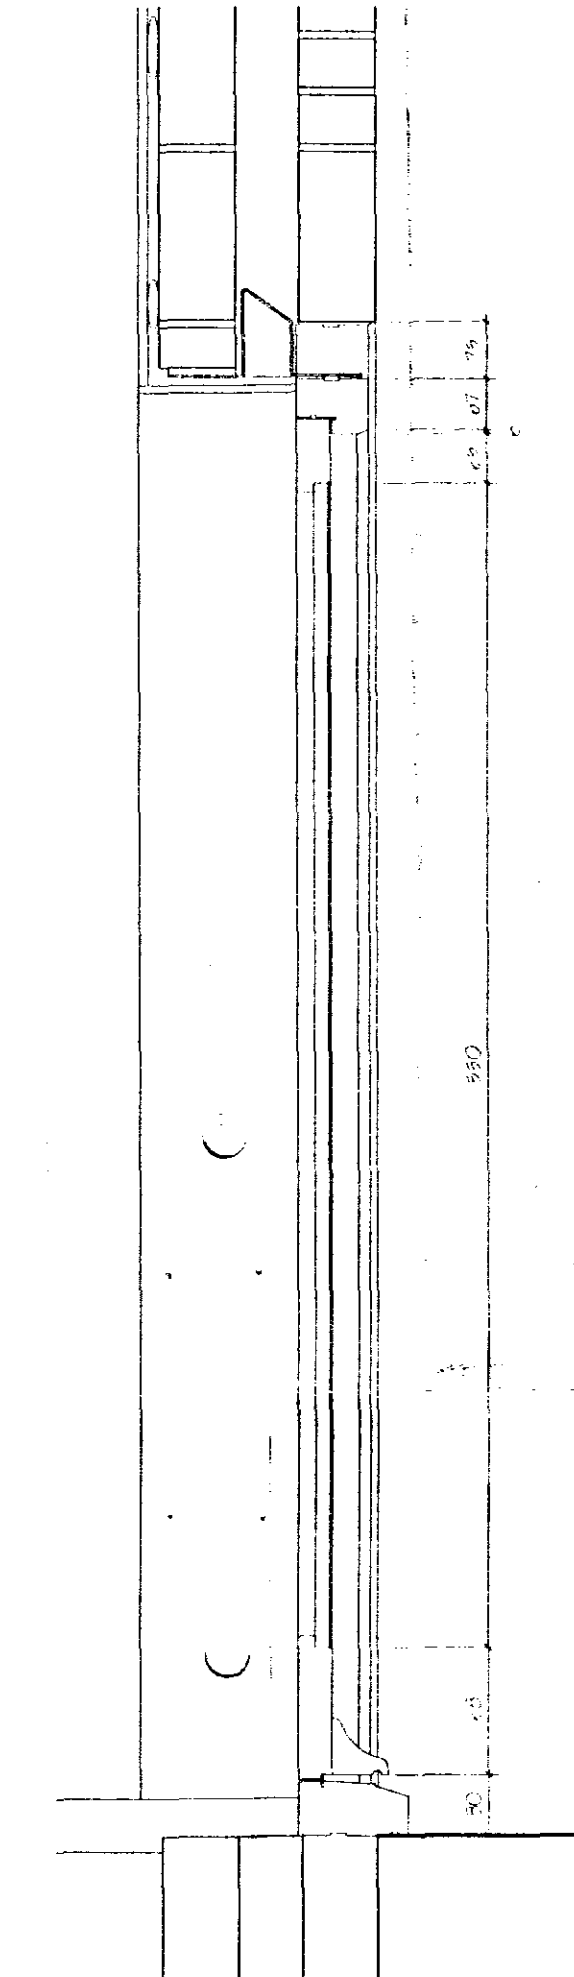


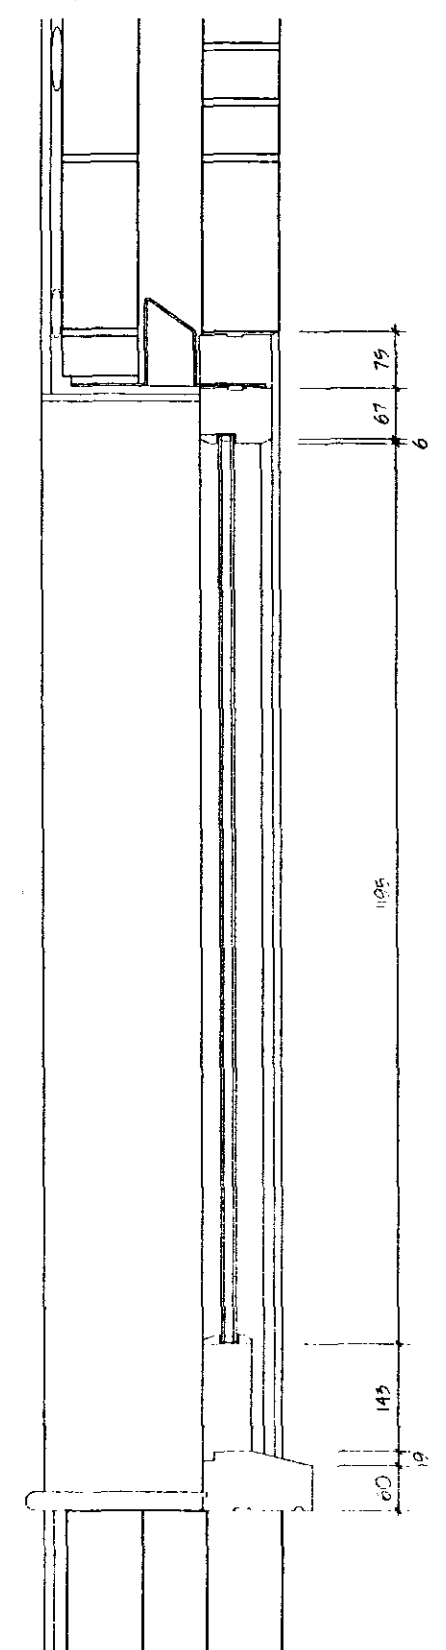

SCOPE OF THE WORKS
The works shall comprise of all that is shown in the drawings and details. Work that must be executed by shown list must be so properly informed to ensure carrying out the work shall be deemed to be included.

[illegible]

SHDC
PLANNING & DEVELOPMENT
23 AUG 2007
Ref. 1158107

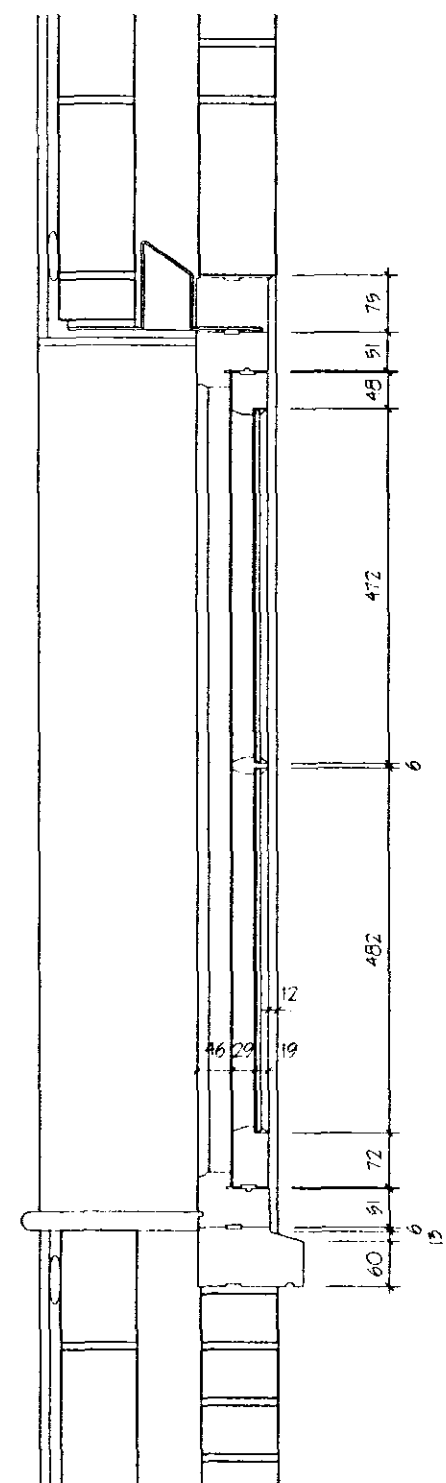

**COOPER
ARCHITECTURAL
DESIGN**

WOODBINE COTTAGE, HOKKESGATE
FLEET SPAINING, LINC'S PF12 BLF

Tel: 01462 426899

Mobile: 07808 125 778

E-Mail: c.a.d@btconnect.com

Client. KANTON CHINESE TAKEAWAY

Project:
PROPOSED REPLACEMENT STATE
18 FLEET STREET
HOLBEACH
SPALDING
LINC S

Drawing.

QUERY DETAILS

Scale	1"=10'	Drawing No.	006-05
Date	AUG 07	Drawn	JC