
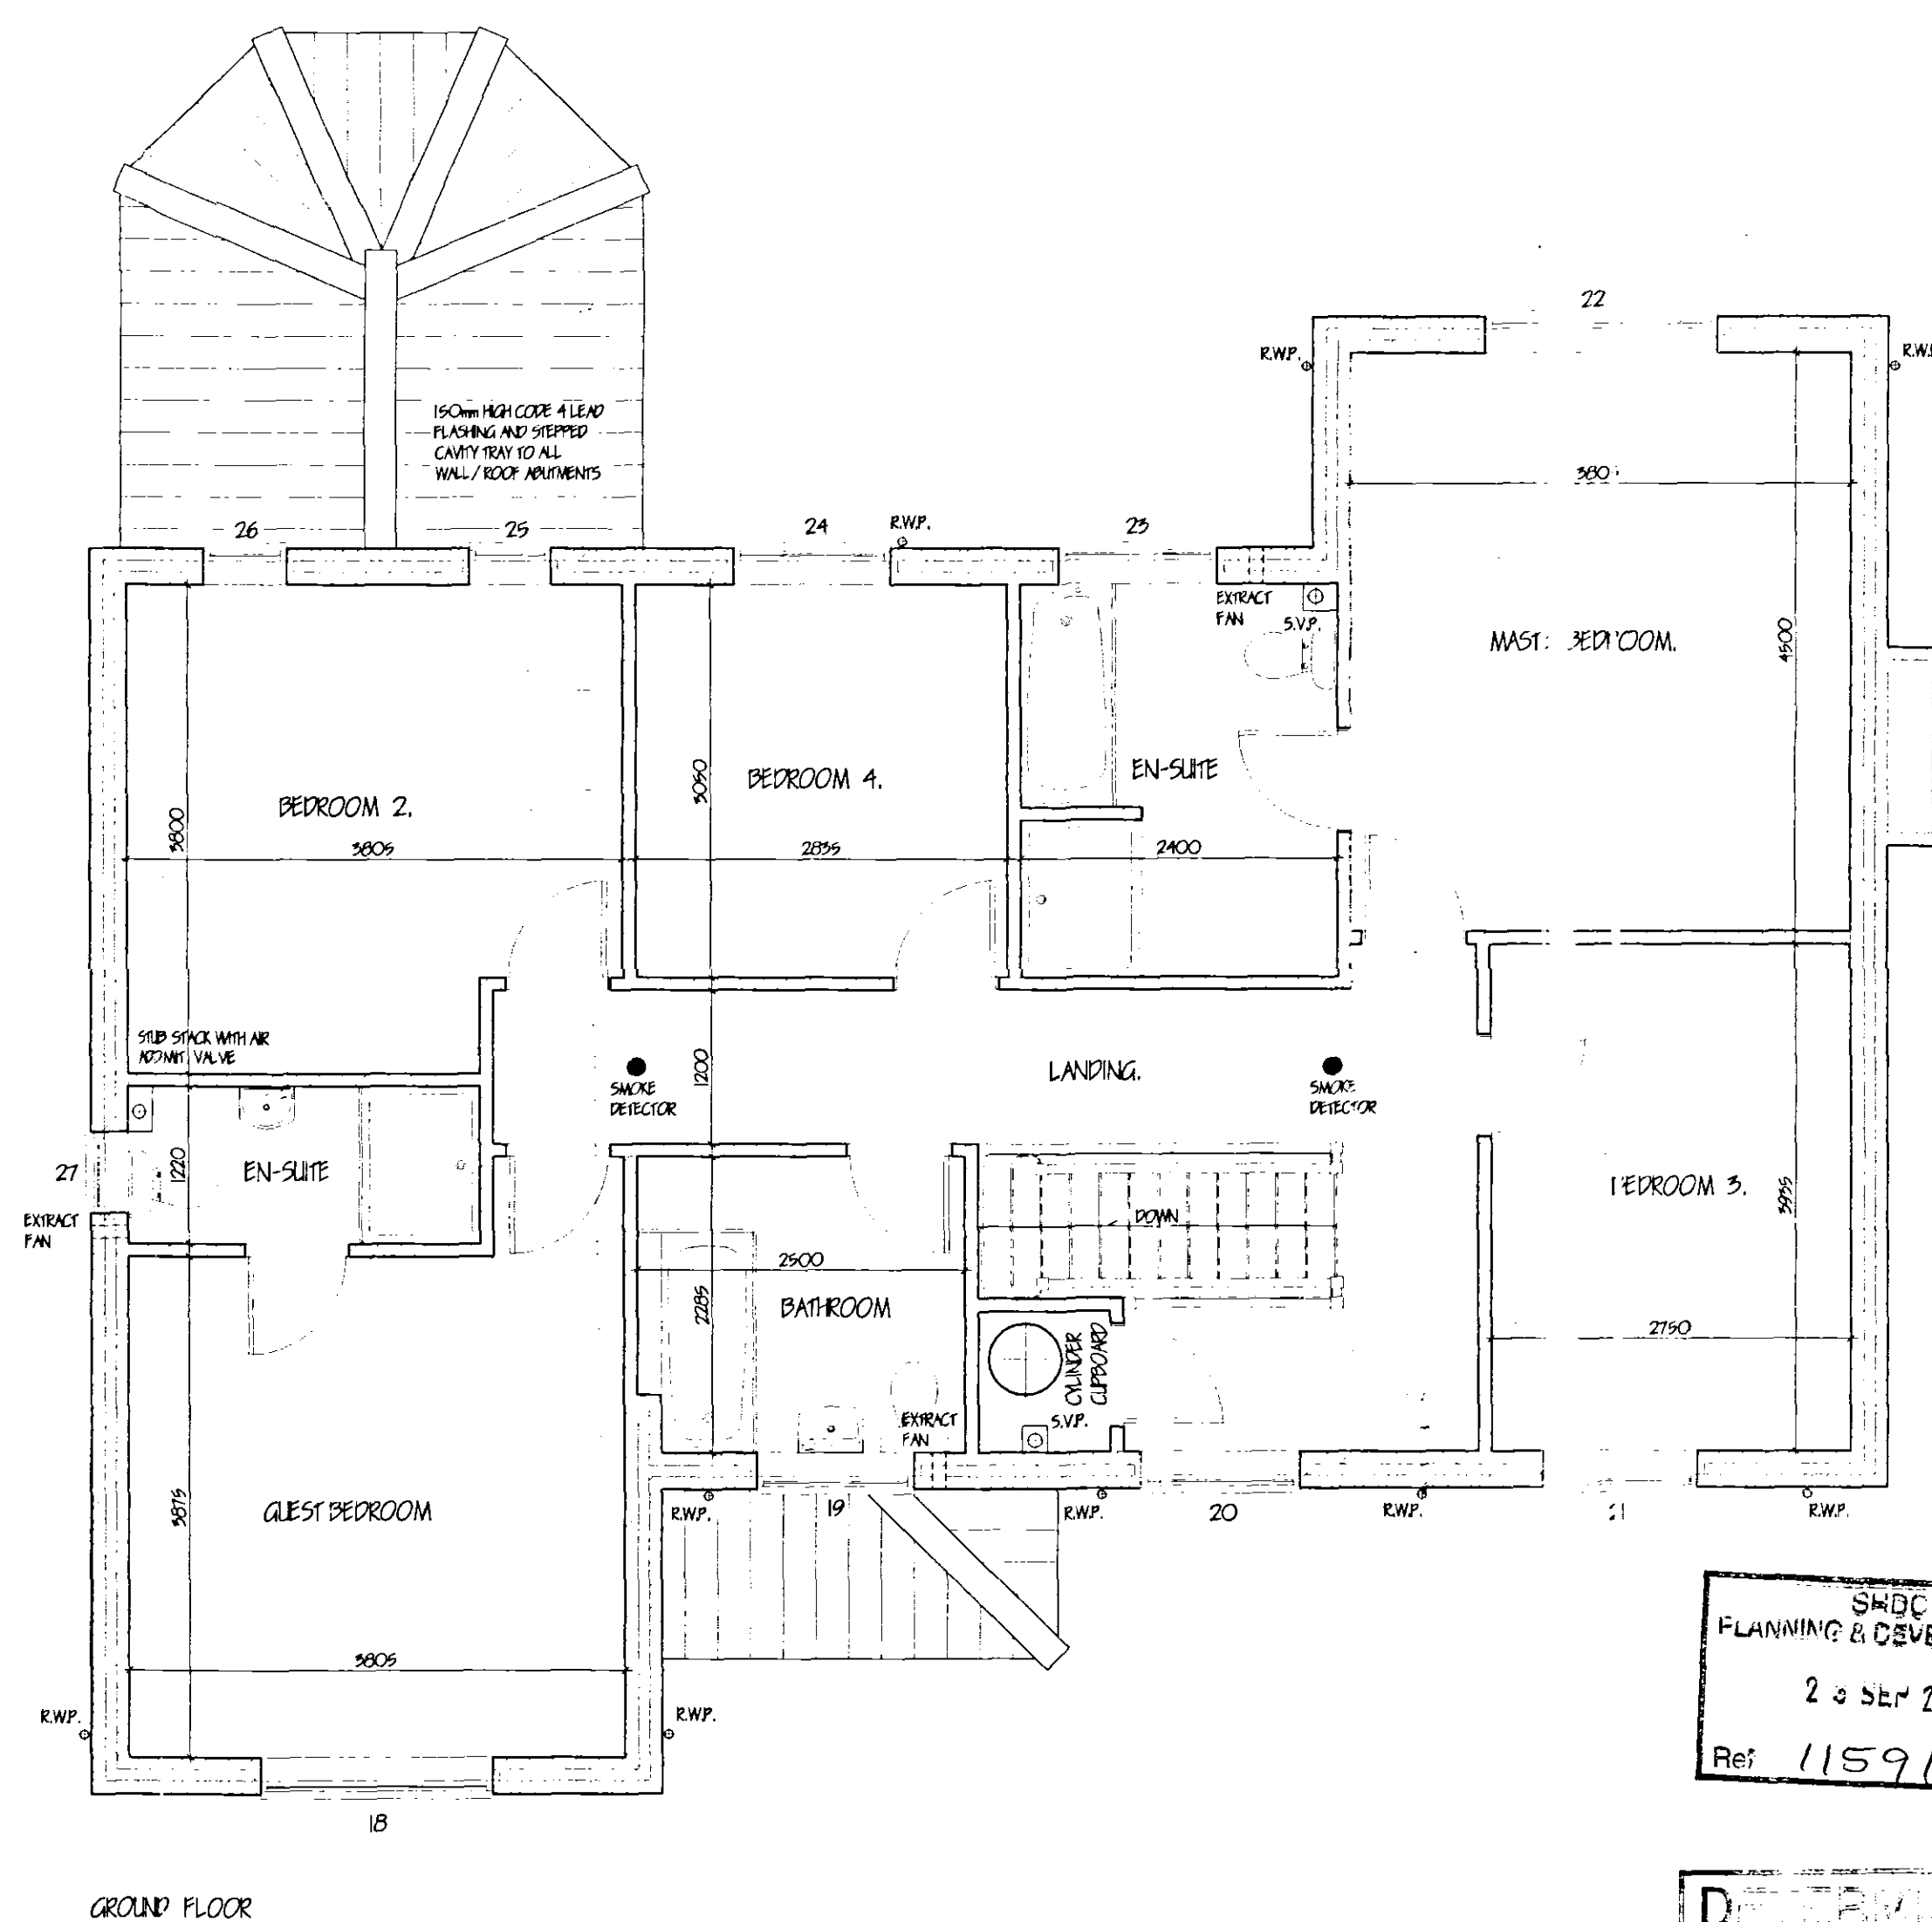
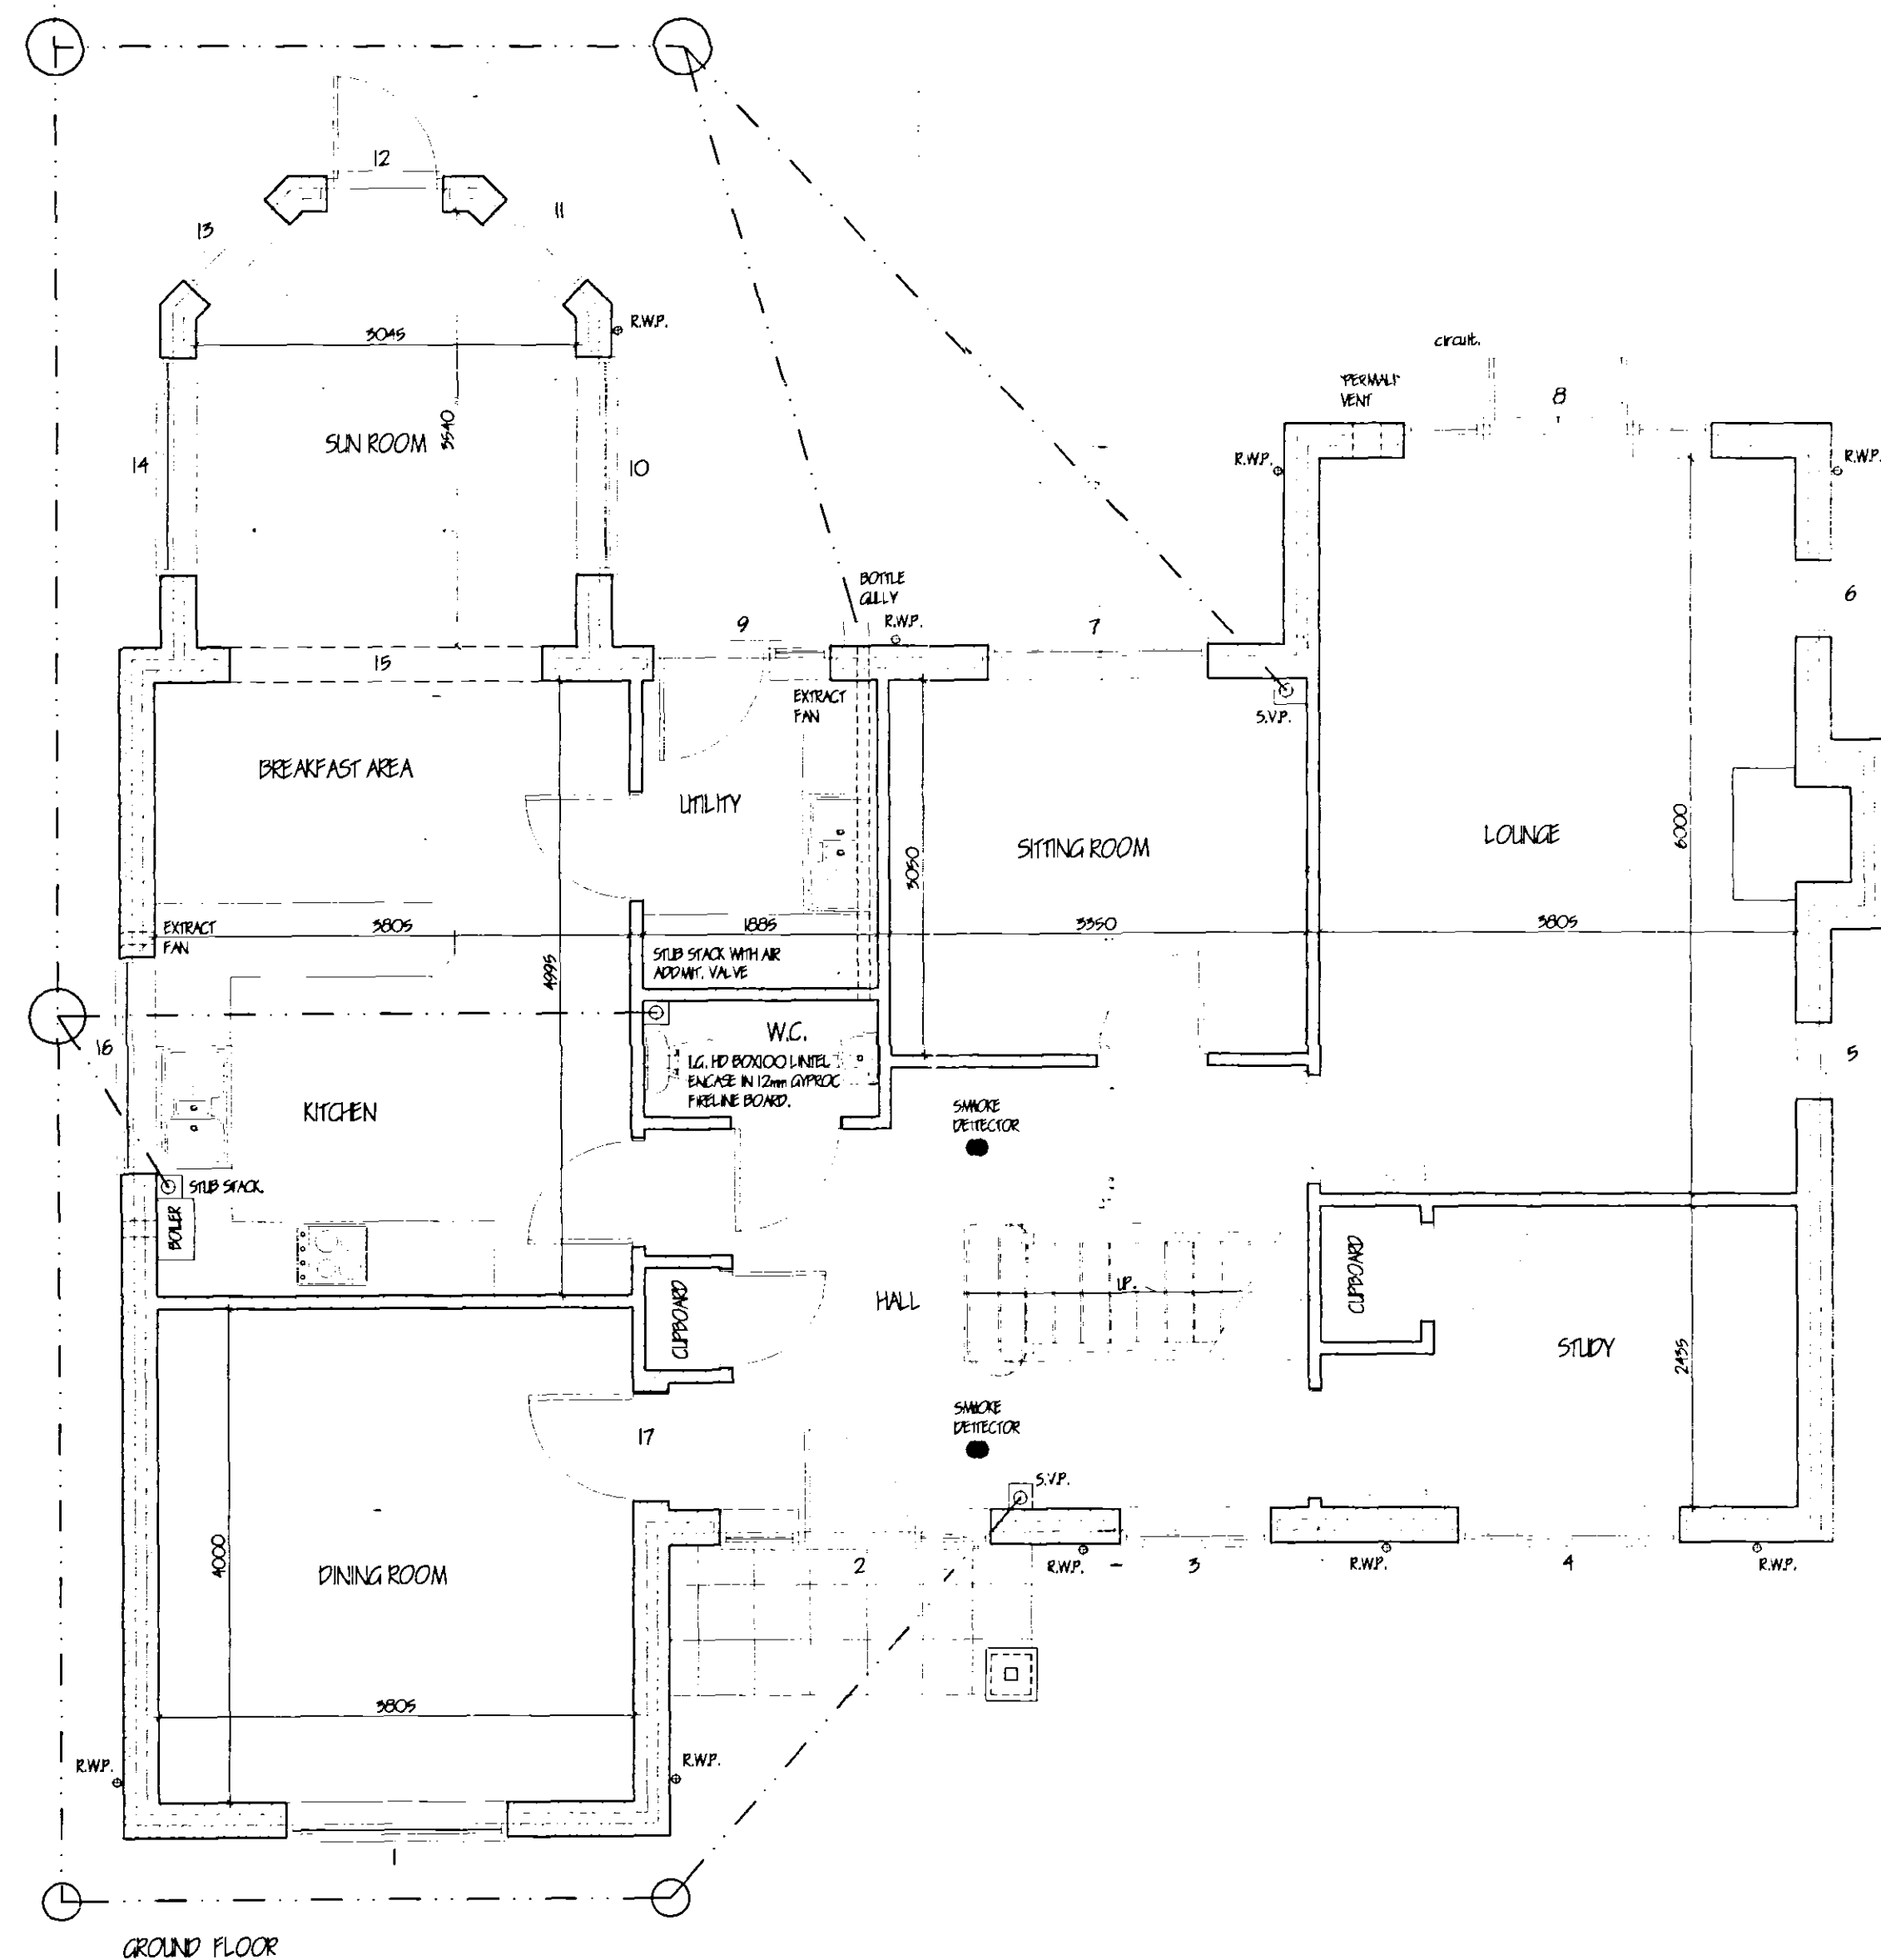


ALL UNTEL CODES I.G. LTD. ALL JOINERY CODES JELDOWEN LTD.

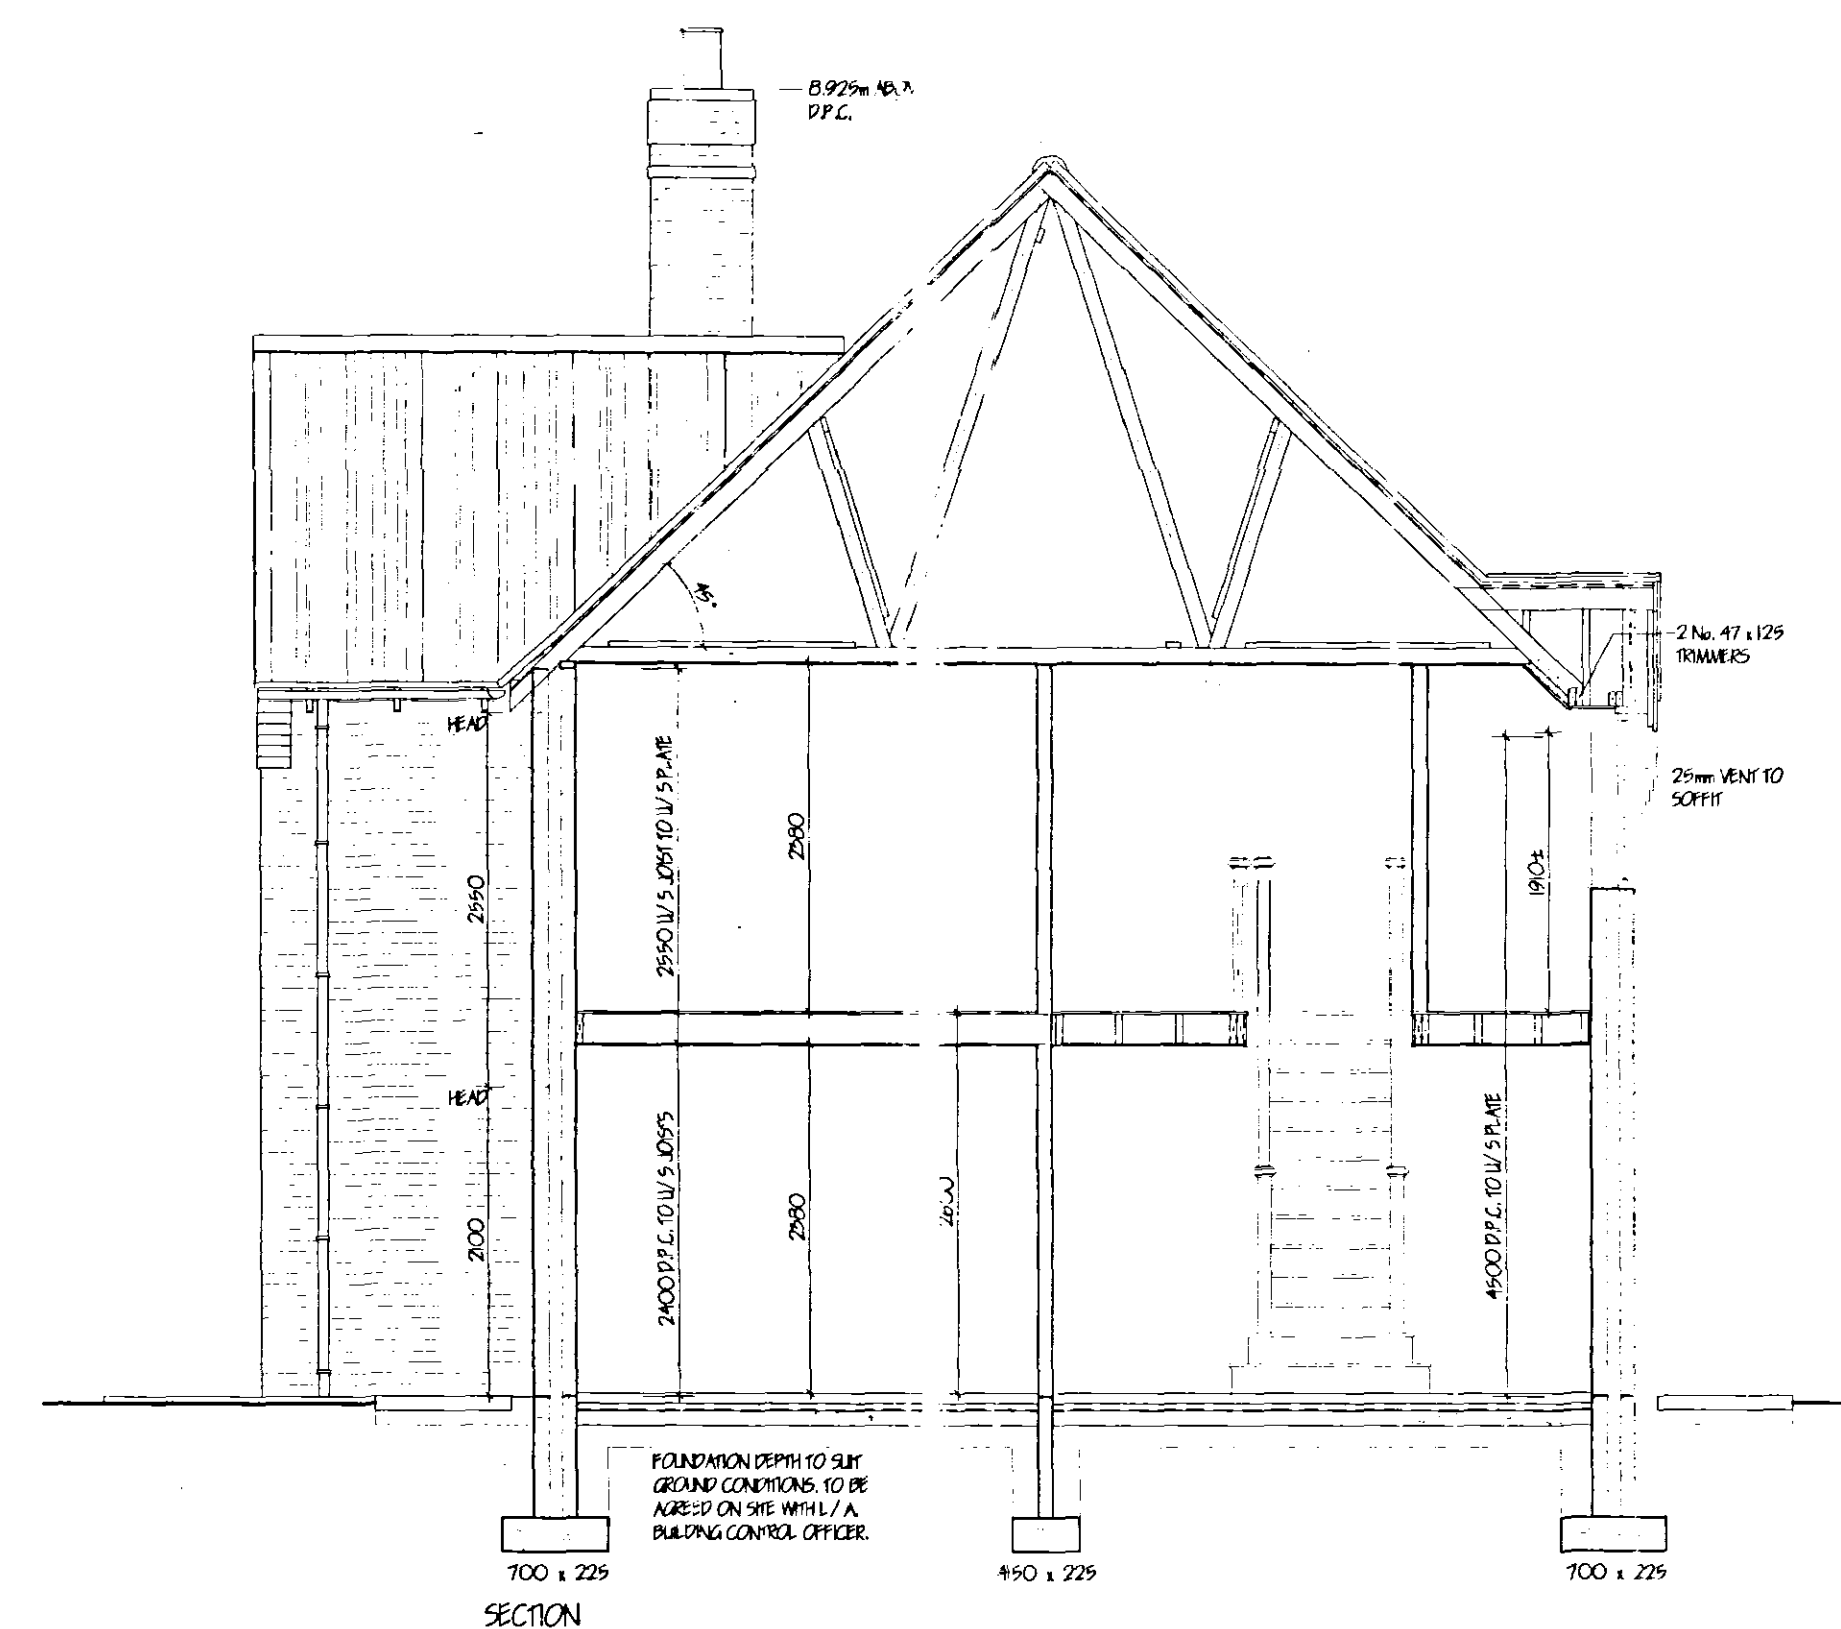

G. R. MERCHANT
I.ENG AMICE FIWO

**ARCHITECTURAL, STRUCTURAL
AND LAND DRAINAGE
CONSULTANTS**

Unit 4, Wrights Mews
12A Park Road, Holbeach,
Spalding, Lincs. PE12 7SE
Tel 01453 450800
Fax 01453 455744

**E-Mail: G. R. Merchant @ Merchant. PE
Co. UK**

Project

RESIDENTIAL DEVELOPMENT
DAMGATE
HOLBEACH
SPALDING Lincs

Client
D. BROWN (BUILDING CONTRACTORS) LTD.

Drawing
PLOT 1
5 BEDROOM HOUSE

Job Ref.	Drawing No.
678-03	07

Date	Drawn
SEPT. '03	JPW

Score 25
1:50 1:00

[illegible]