DESIGN SERVICES


PROPOSED ALTERATIONS TO
51 FLEET STREET
HOLBEACH

FOR OCTAVIA ESTATES


SITE LOCATION PLAN

DATE : 3 JUNE 1994
SCALE : 2500
DRAWING NUMBER :1968/5

SOUTH ... D C.
... 1994
REF. H09/1160/94

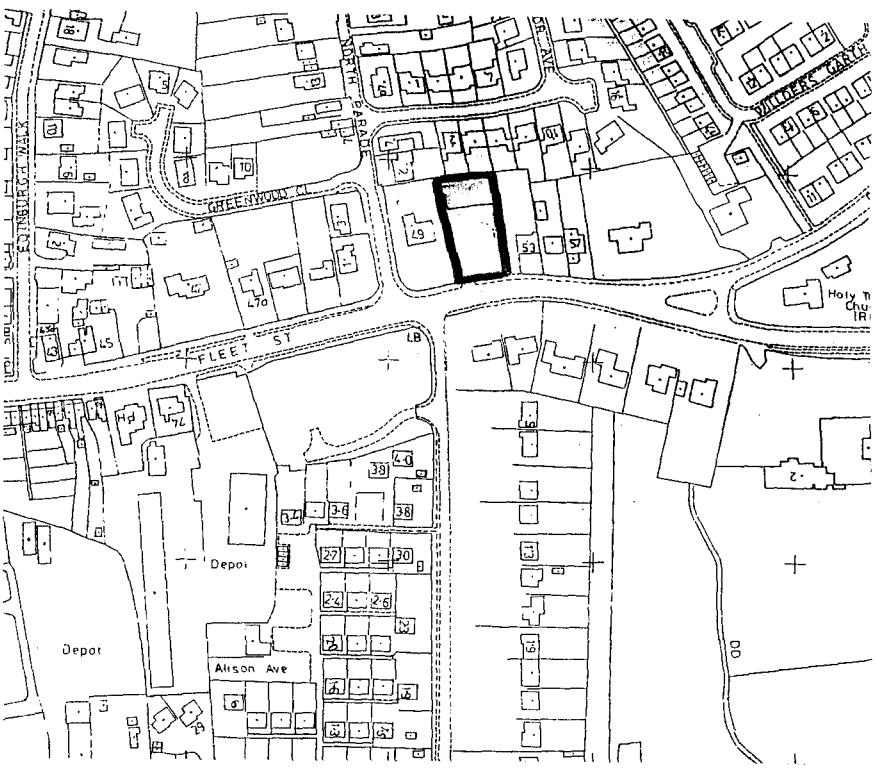

MJ DESIGN SERVICES
THE WAREHOUSE · PASTURE TERRACE · BEVERLEY HU17 8DR
TELEPHONE: 0482 860104 · FAX: 0482 863690
VAT REGISTRATION No. 317 3799 33

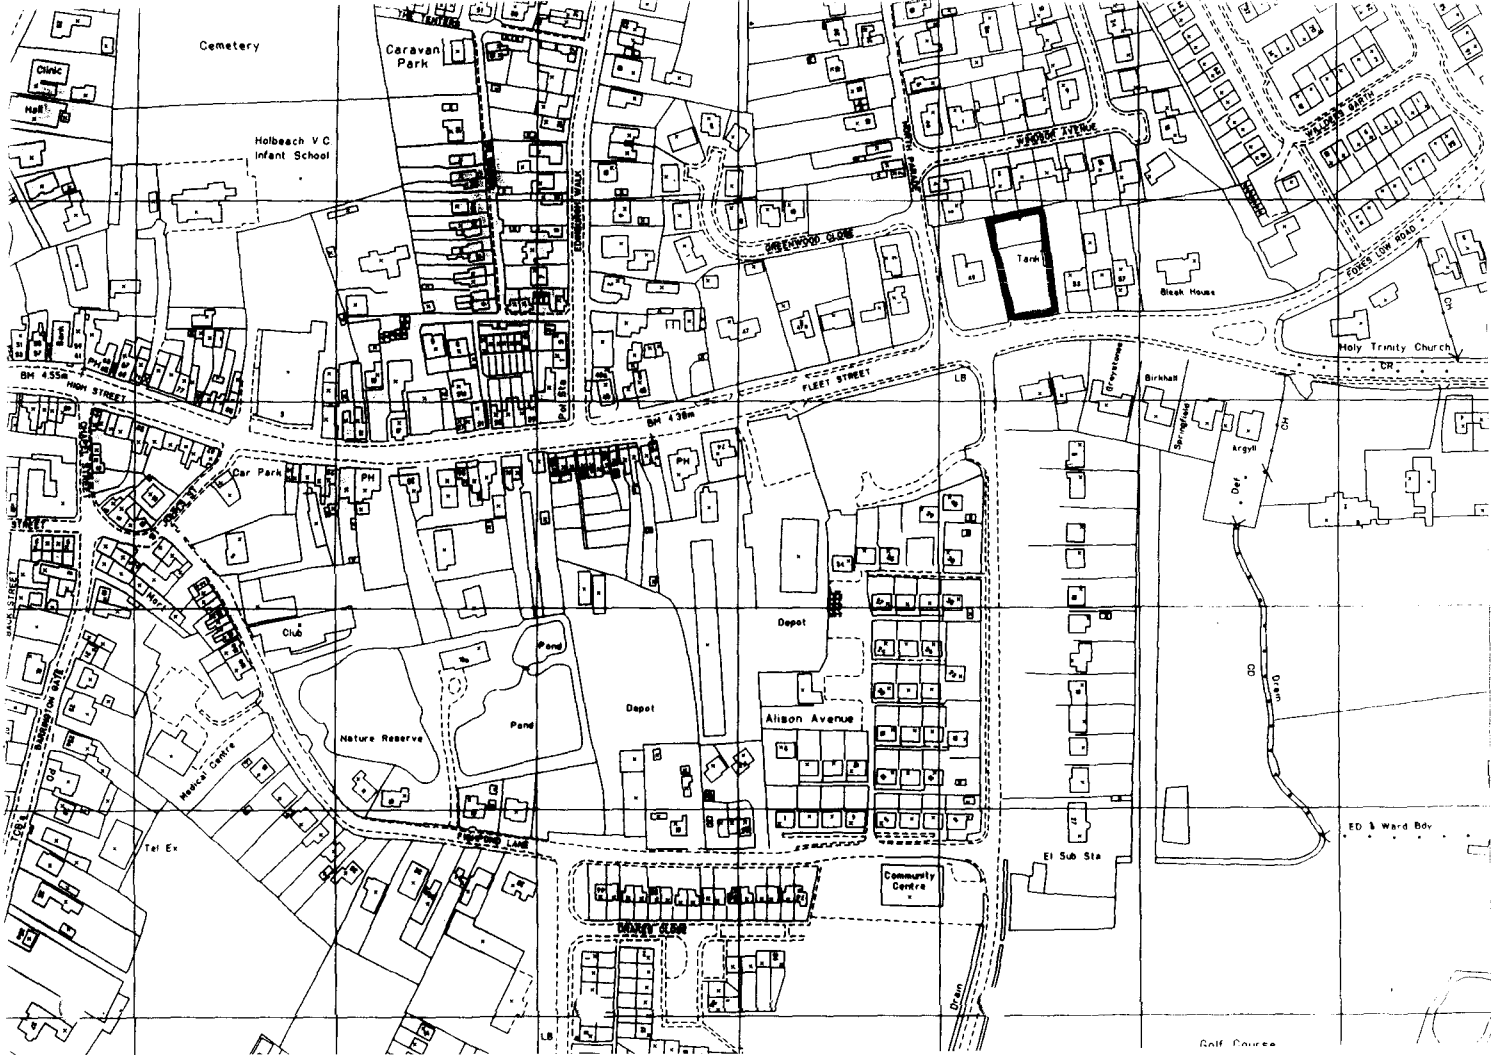
Cemetery
Caravan Park
Clinic
Hall
Holbeach V C Infant School
Bank
PH
BH 45.5m
HIGH STREET
Car Park
PH
PH
Club
Pond
Pond
Depot
Depot
Nature Reserve
Alison Avenue
Medical Centre
Tel Ex
Community Centre
El Sub Sta
Tank
Bleak House
Holy Trinity Church
CH
Greystones
Birkhall
Sarsgrove
Argyll
Def
Drain
ED & Ward Bdy
Golf Course
FLEET STREET
BH 43.8m
FORGE LOW ROAD
SYCAMORE AVENUE
BIRCH AVENUE
BEECHWOOD GLOSE
DOGDYKE WALK
PARSONS LANE
DRURY CLOSE
Pol Sta
LB