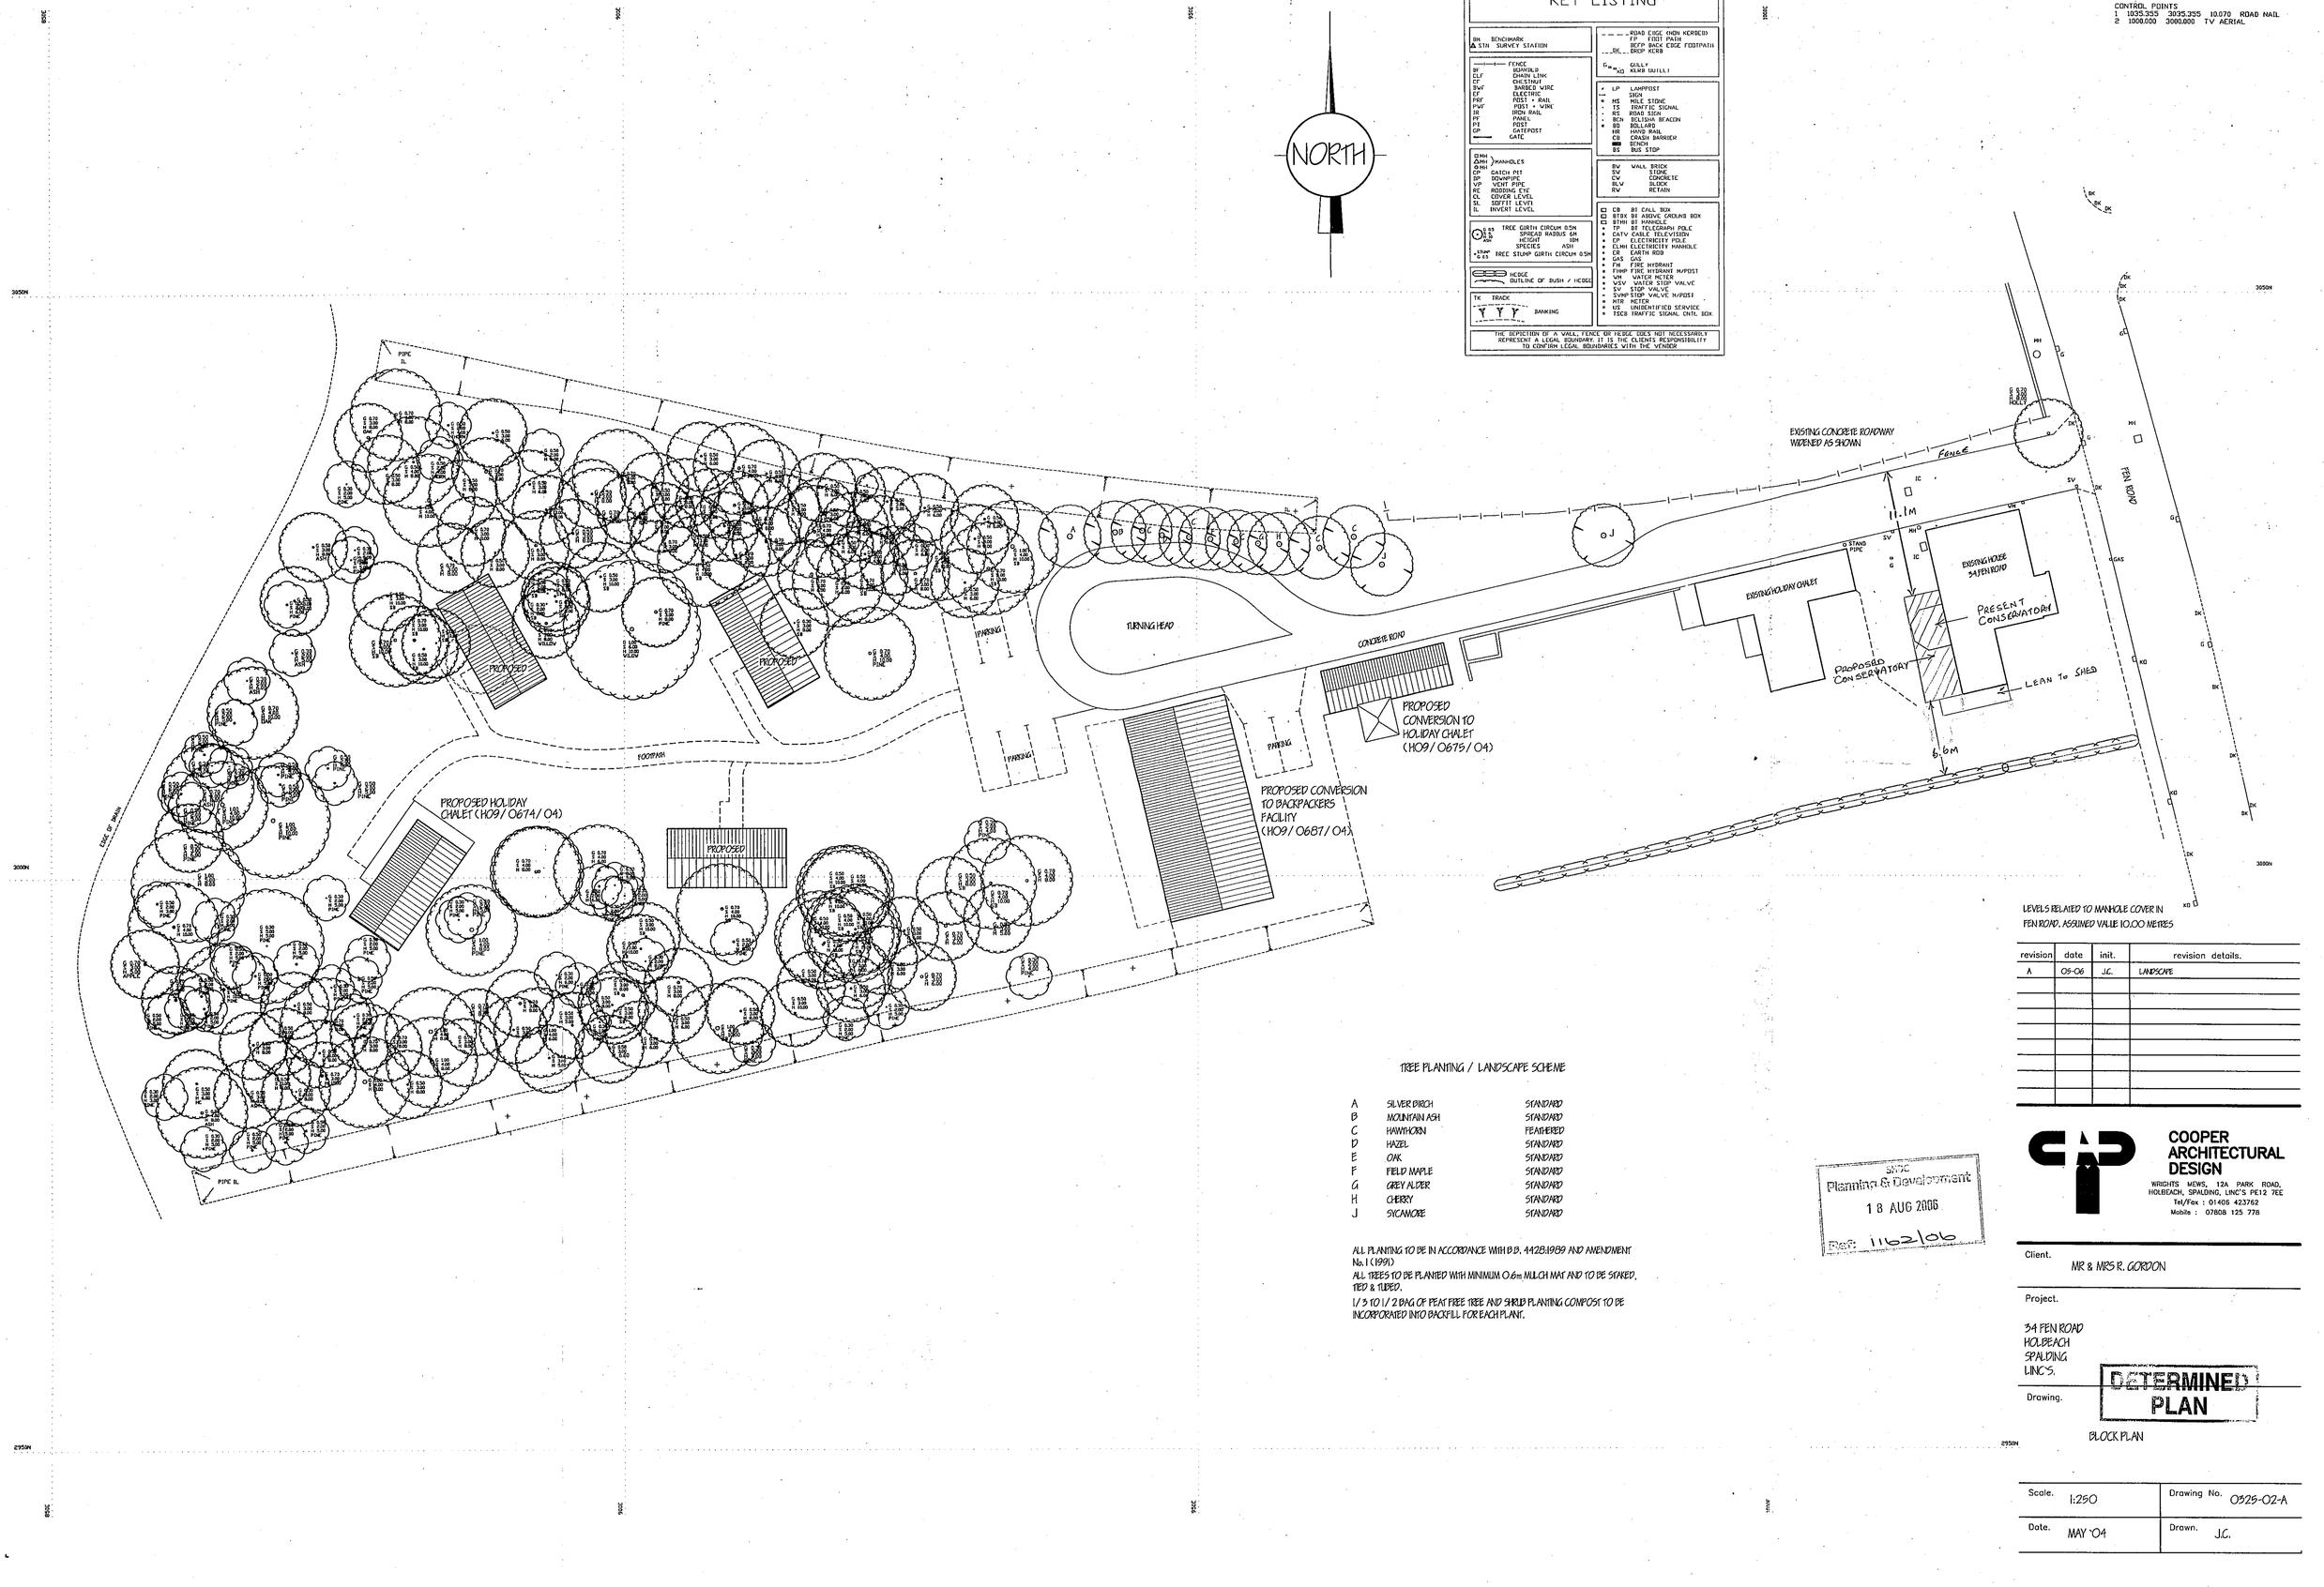


TREE PLANTING / LANDSCAPE SCHEME

A	SILVER BIRCH	STANDARD
B	MOUNTAIN ASH	STANDARD
C	HAWTHORN	FEATHERED
D	HAZEL	STANDARD
E	OAK	STANDARD
F	FIELD MAPLE	STANDARD
G	GREY ALDER	STANDARD
H	CHERRY	STANDARD
J	SYCAMORE	STANDARD

ALL PLANTING TO BE IN ACCORDANCE WITH B.S. 4428:1989 AND AMENDMENT No. 1 (1991)
ALL TREES TO BE PLANTED WITH MINIMUM 0.6m MULCH MAT AND TO BE STAKED, TIED & TUBED.
1/3 TO 1/2 BAG OF PEAT FREE TREE AND SHRUB PLANTING COMPOST TO BE INCORPORATED INTO BACKFILL FOR EACH PLANT.

SHDC Planning & Development 18 AUG 2006 Ref: 1162/06

revision	date	init.	revision details.
A	09-06	J.C.	LANDSCAPE

COOPER ARCHITECTURAL DESIGN
WRIGHTS MEWS, 12A PARK ROAD, HOLBEACH, SPALDING, LINC'S PE12 7EE
Tel/Fax : 01406 423762
Mobile : 07808 125 778

Client. MR & MRS R. GORDON

Project. 34 FEN ROAD HOLBEACH SPALDING LINC'S.

DETERMINED PLAN

Drawing. BLOCK PLAN

Scale. 1:250	Drawing No. 0325-02-A
Date. MAY '04	Drawn. J.C.