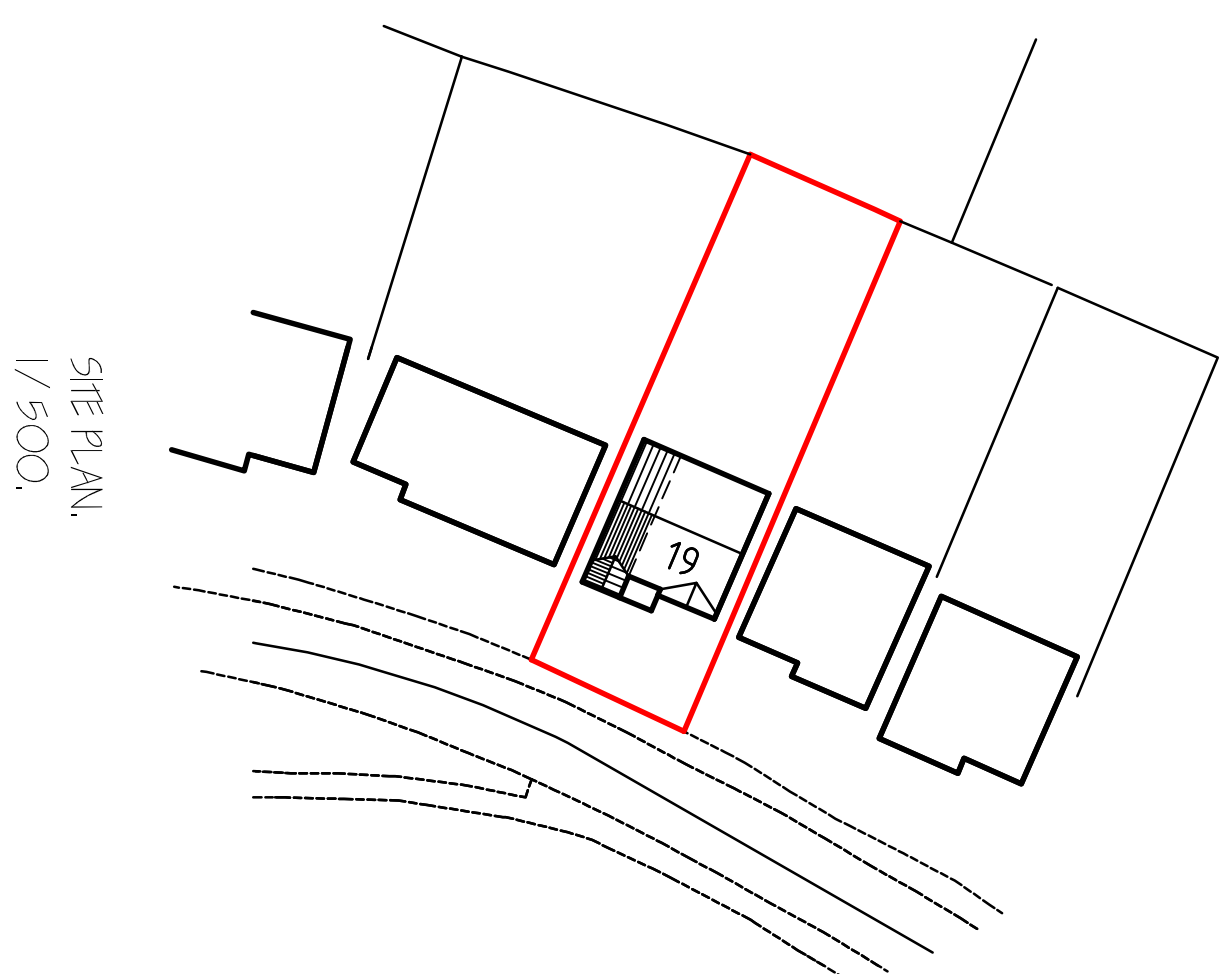
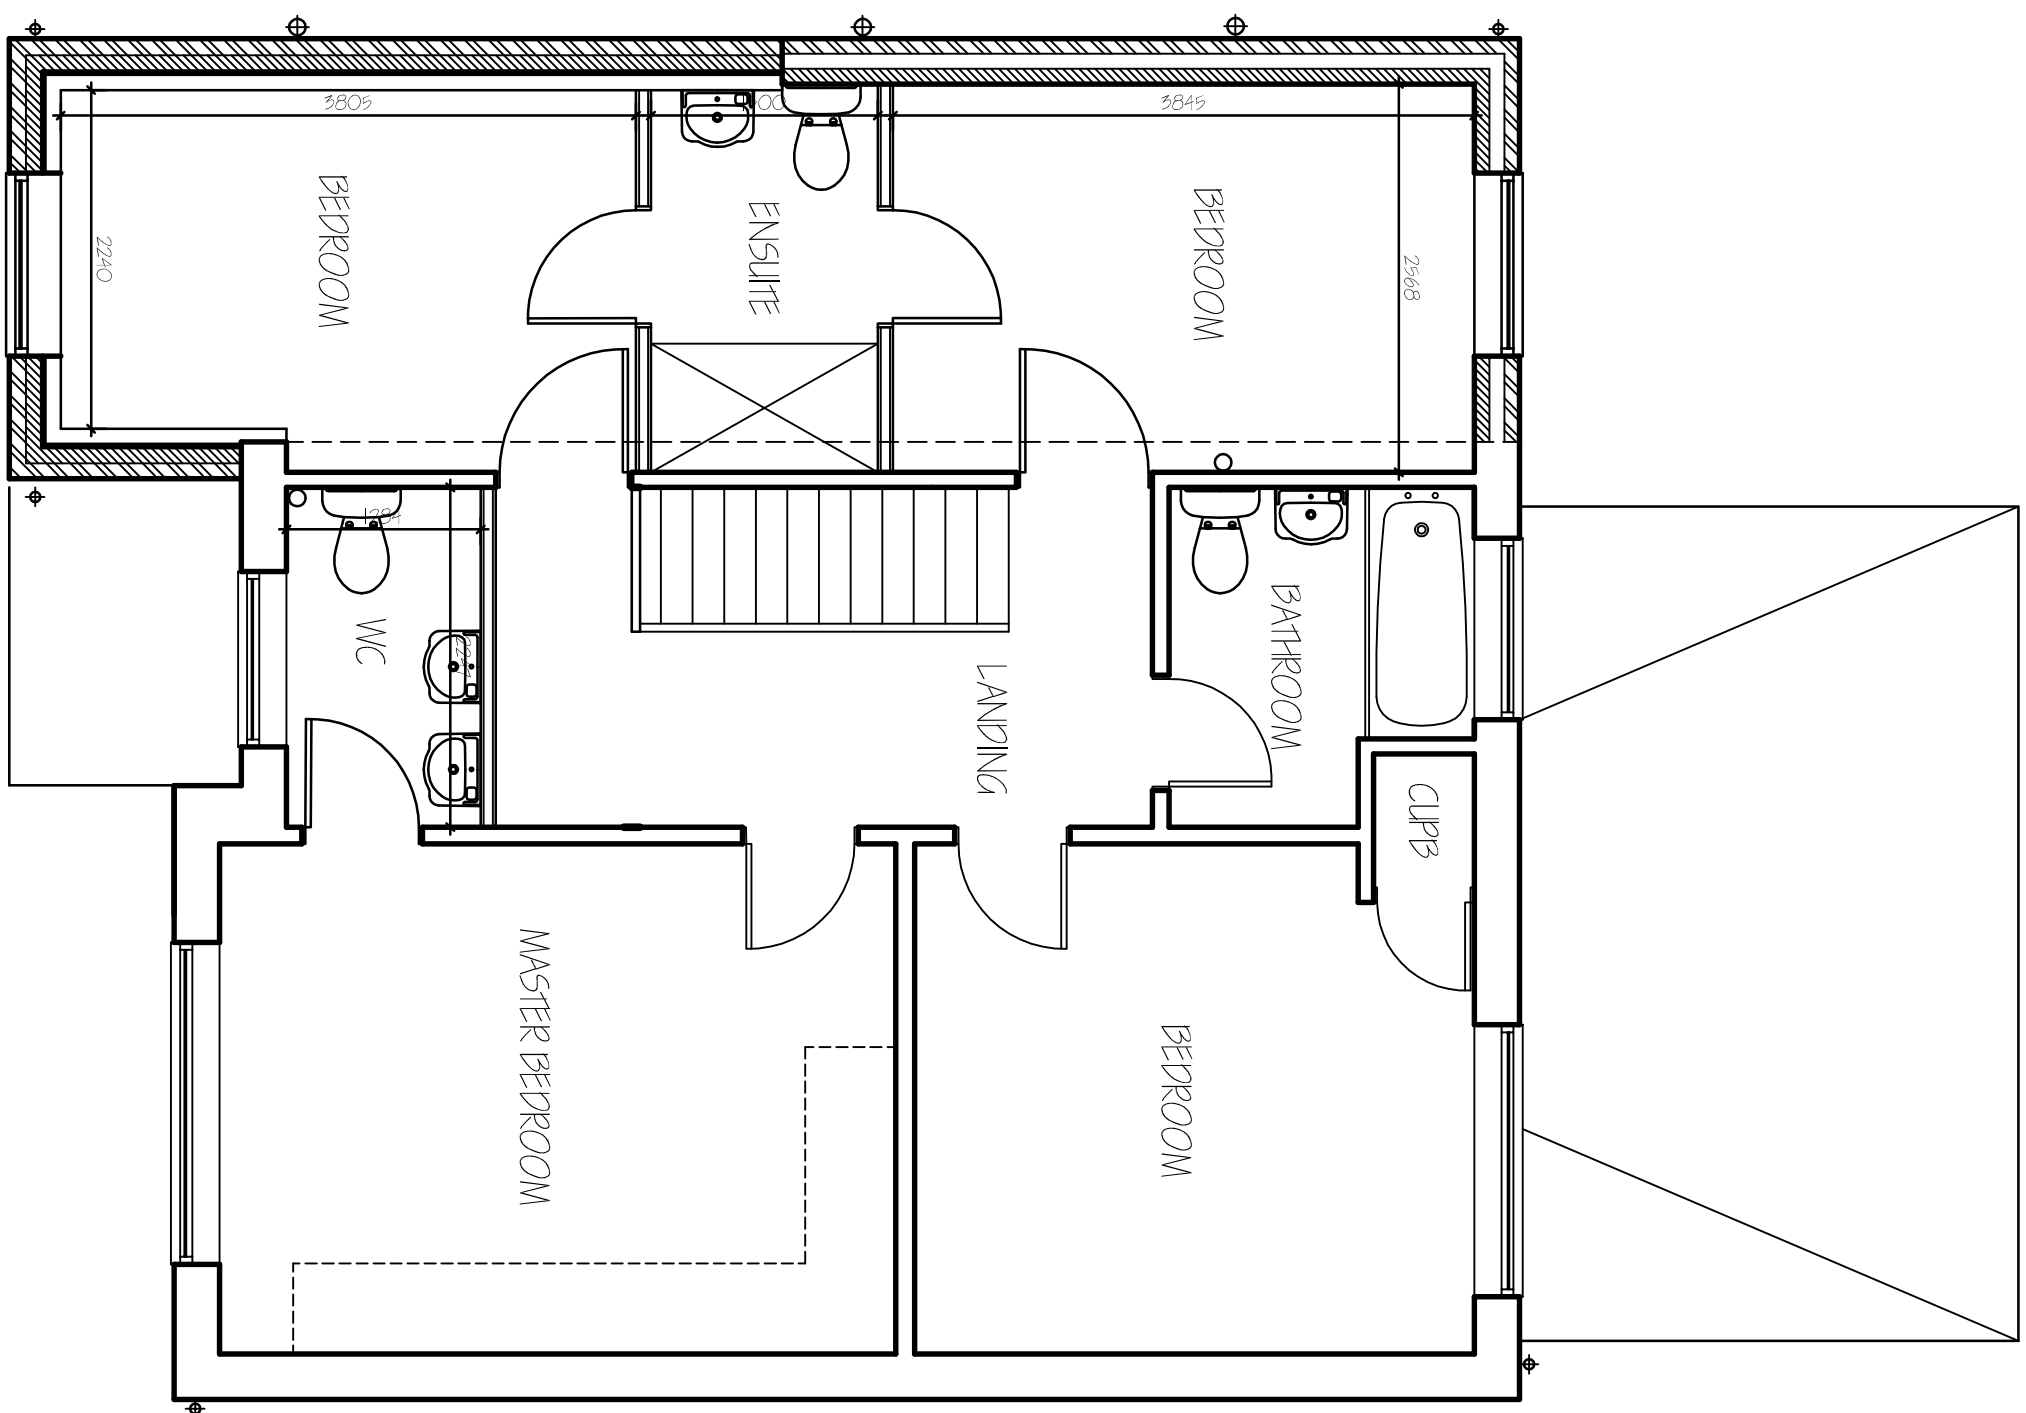
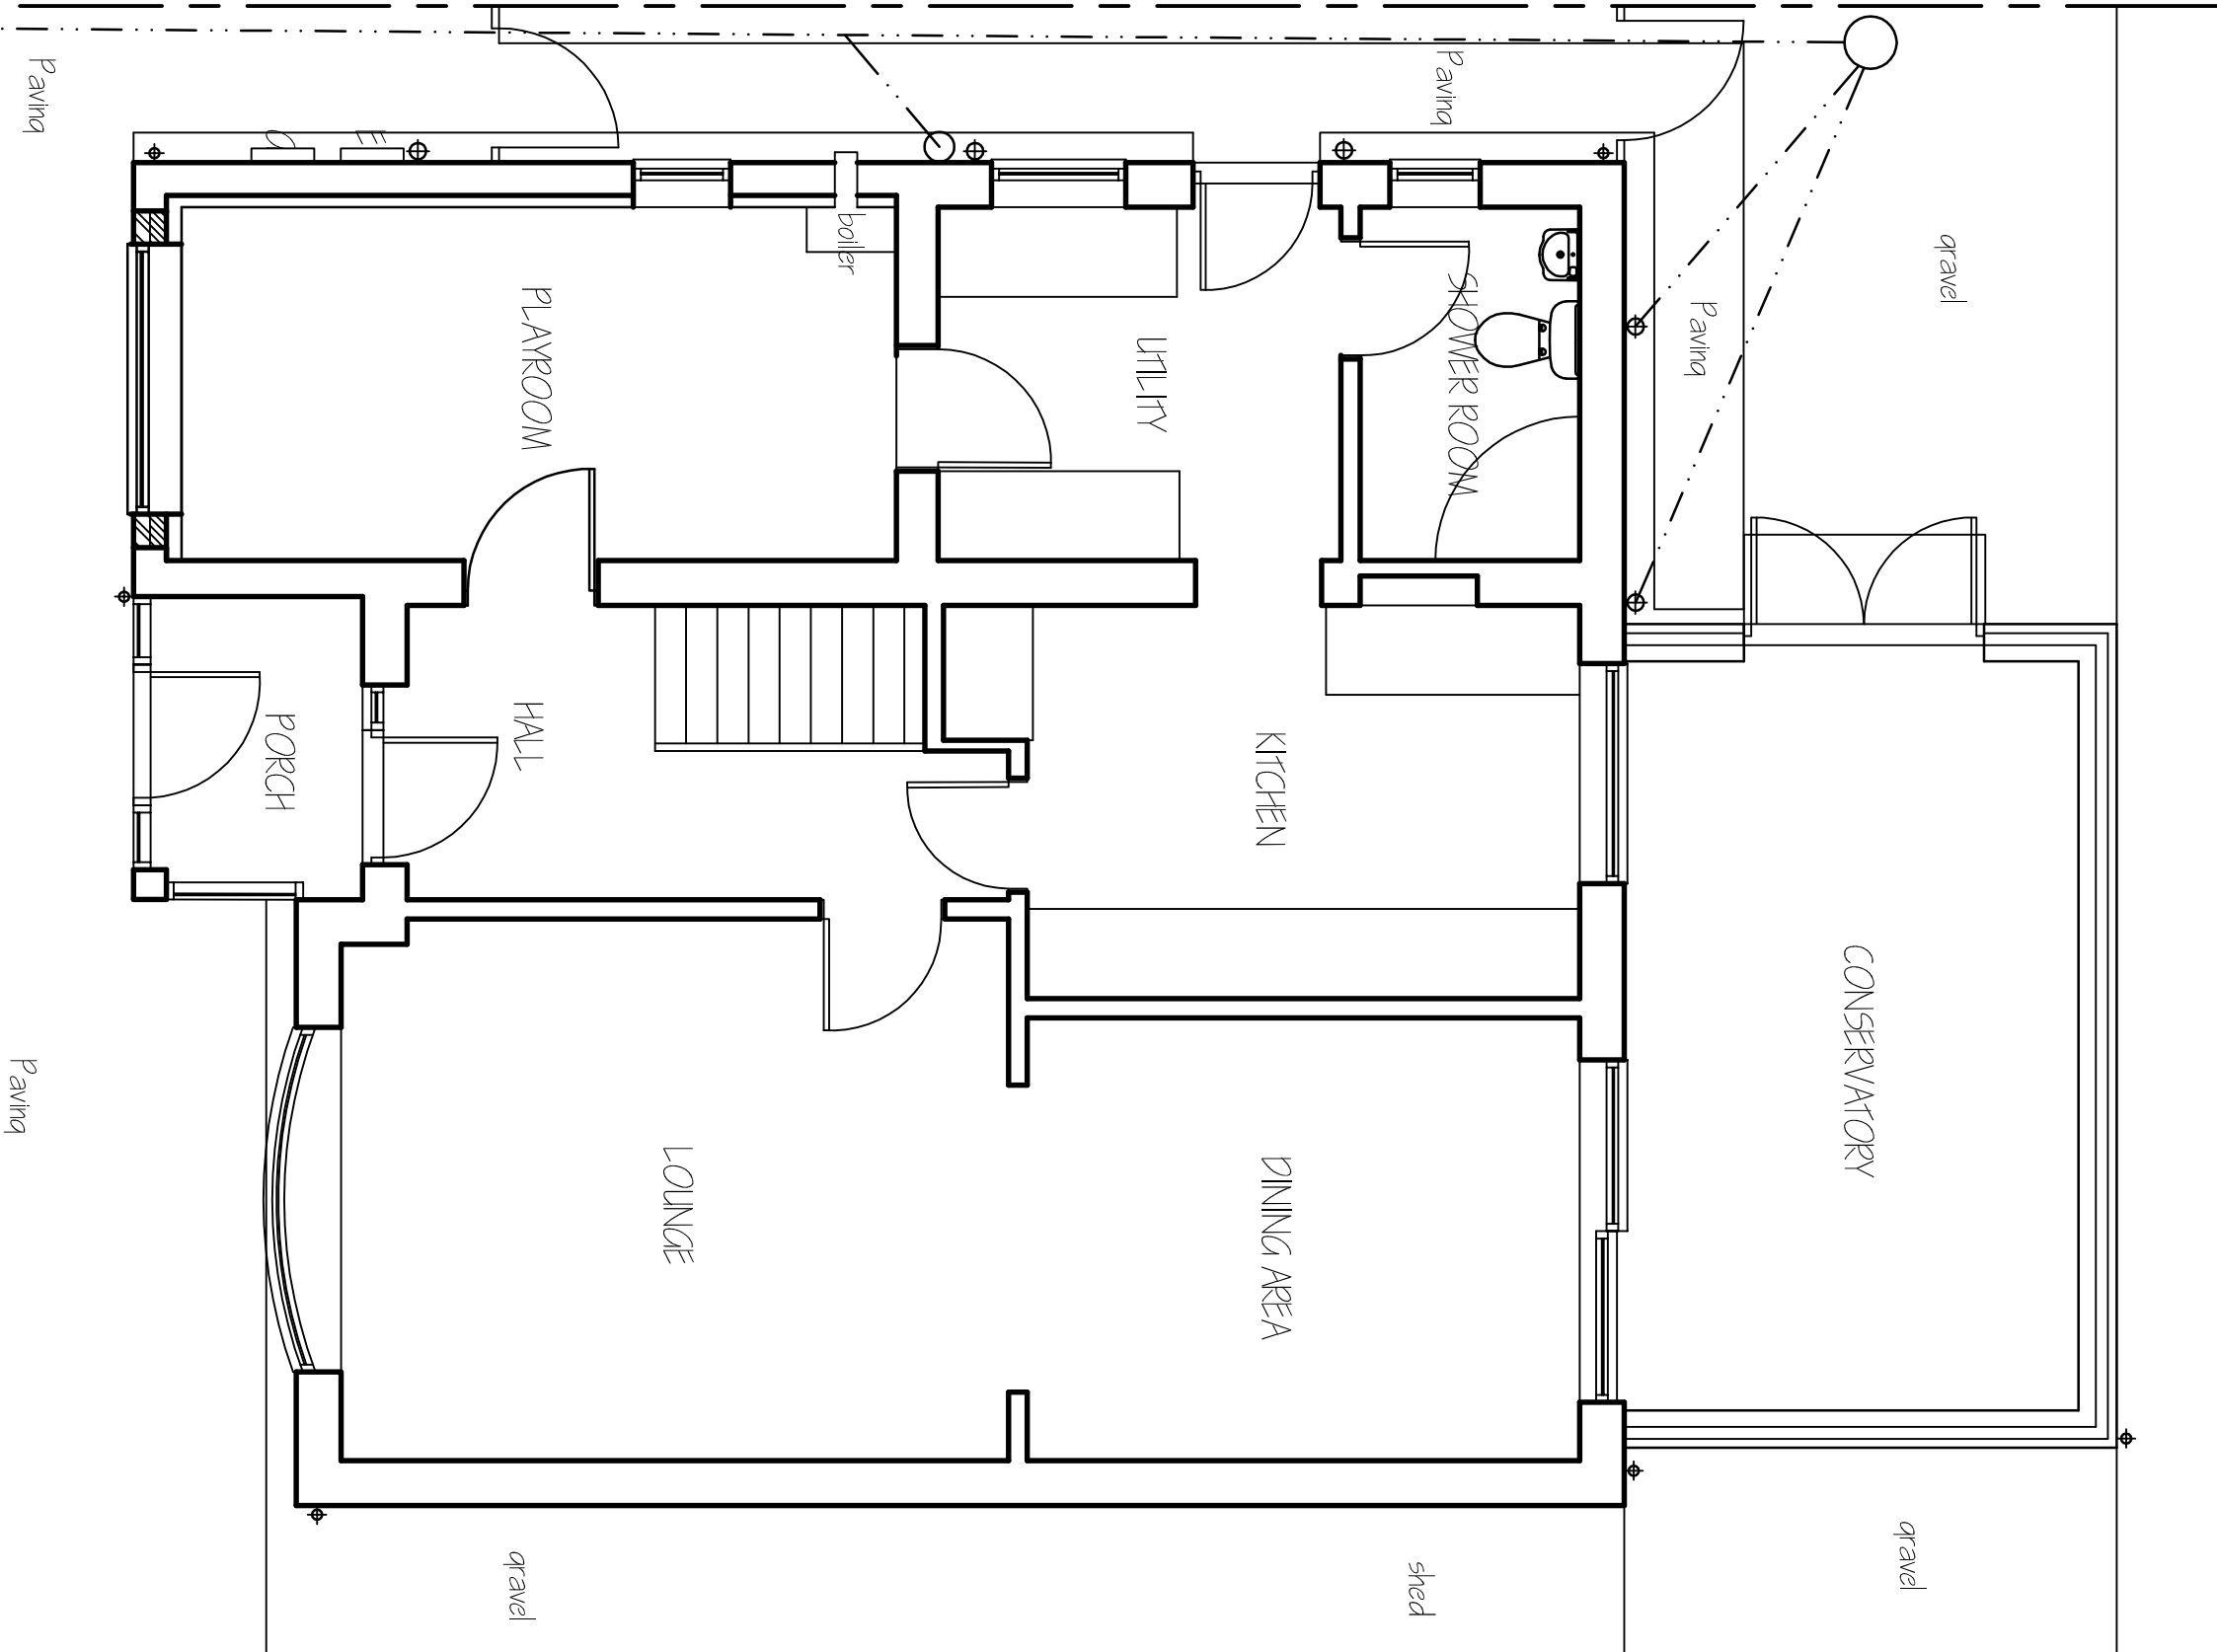
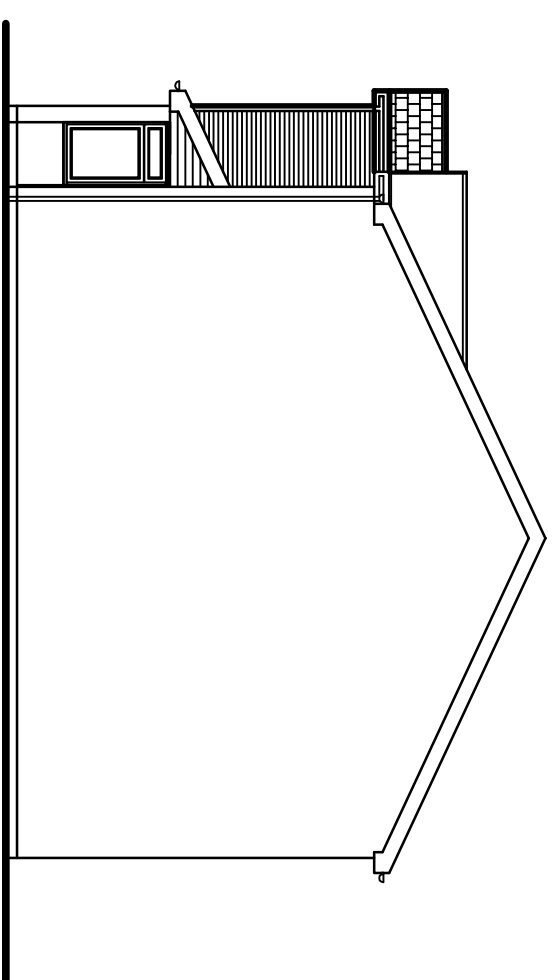
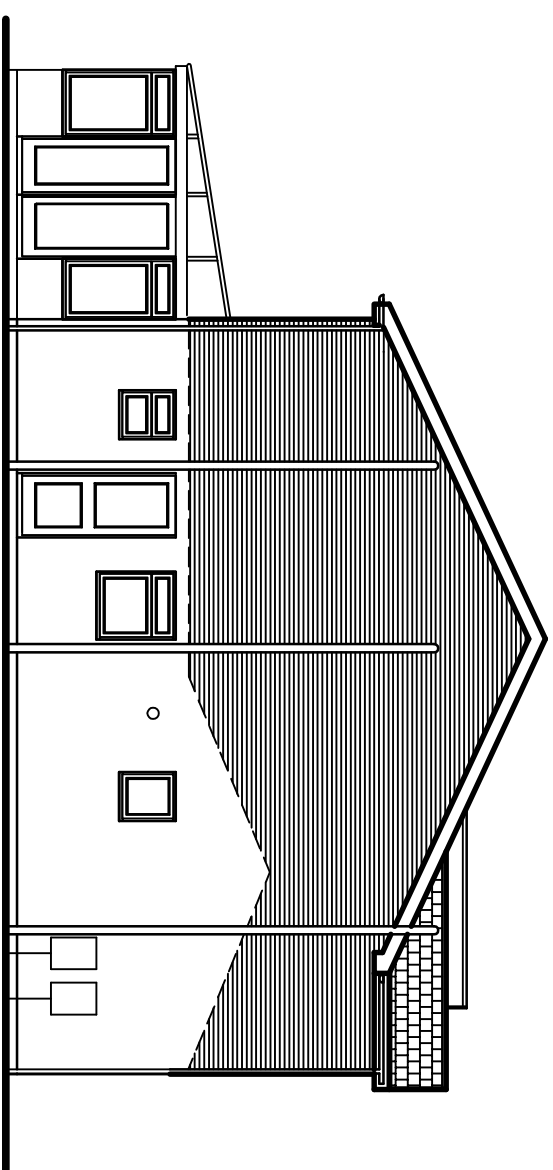
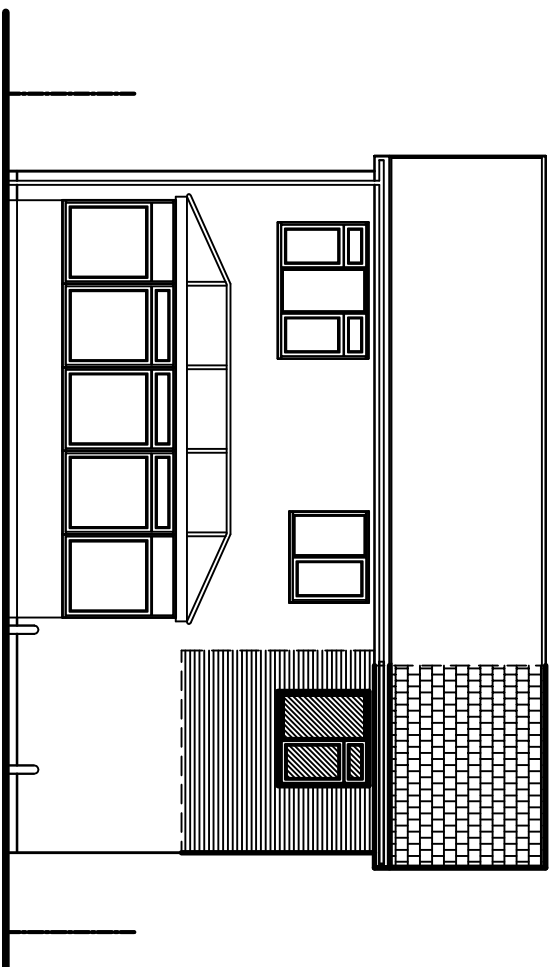
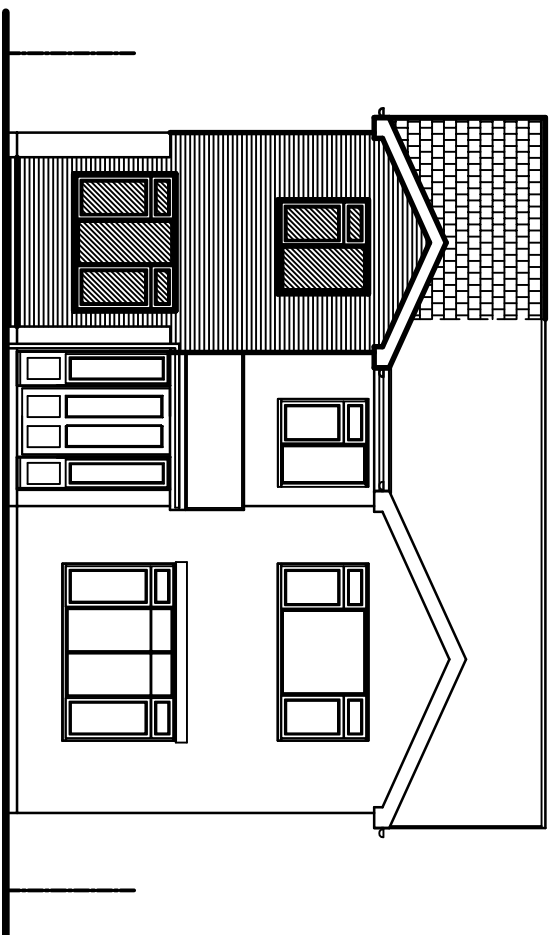


[illegible]

G. R. MERCHANT LTD.
I'ENG AMICE FWO
ARCHITECTURAL, STRUCTURAL
AND LAND DRAINAGE
CONSULTANTS
4 Wrights Mews
12A Park Road, Holbeach,
Spalding, Lincs. PE12 7EE
Tel: 01406 490800
Fax: 01406 425744
E-Mail: gr-merchant@btconnect.com

EXTENSION & ALTERATIONS,
19 NETHERFIELD,
HOLBEACH,
SPALDING, LINC'S, PE12 7NP.

MR & MRS M. SUTTON.

FLOOR PLANS & ELEVATIONS - PROPOSED.
SITE PLANS.

Job Ref.	Drinking Mo.
3246-17.	02.
Date	Drawn
NOVEMBER 2017.	S.L.D

1/50, 1/100, [unless otherwise stated]

DO NOT SCALE FROM THIS DRAWING

[illegible]