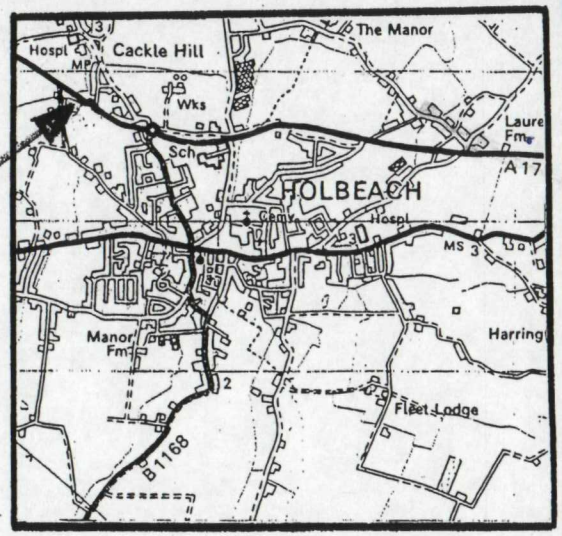

LOCATION PLAN
1:50,000

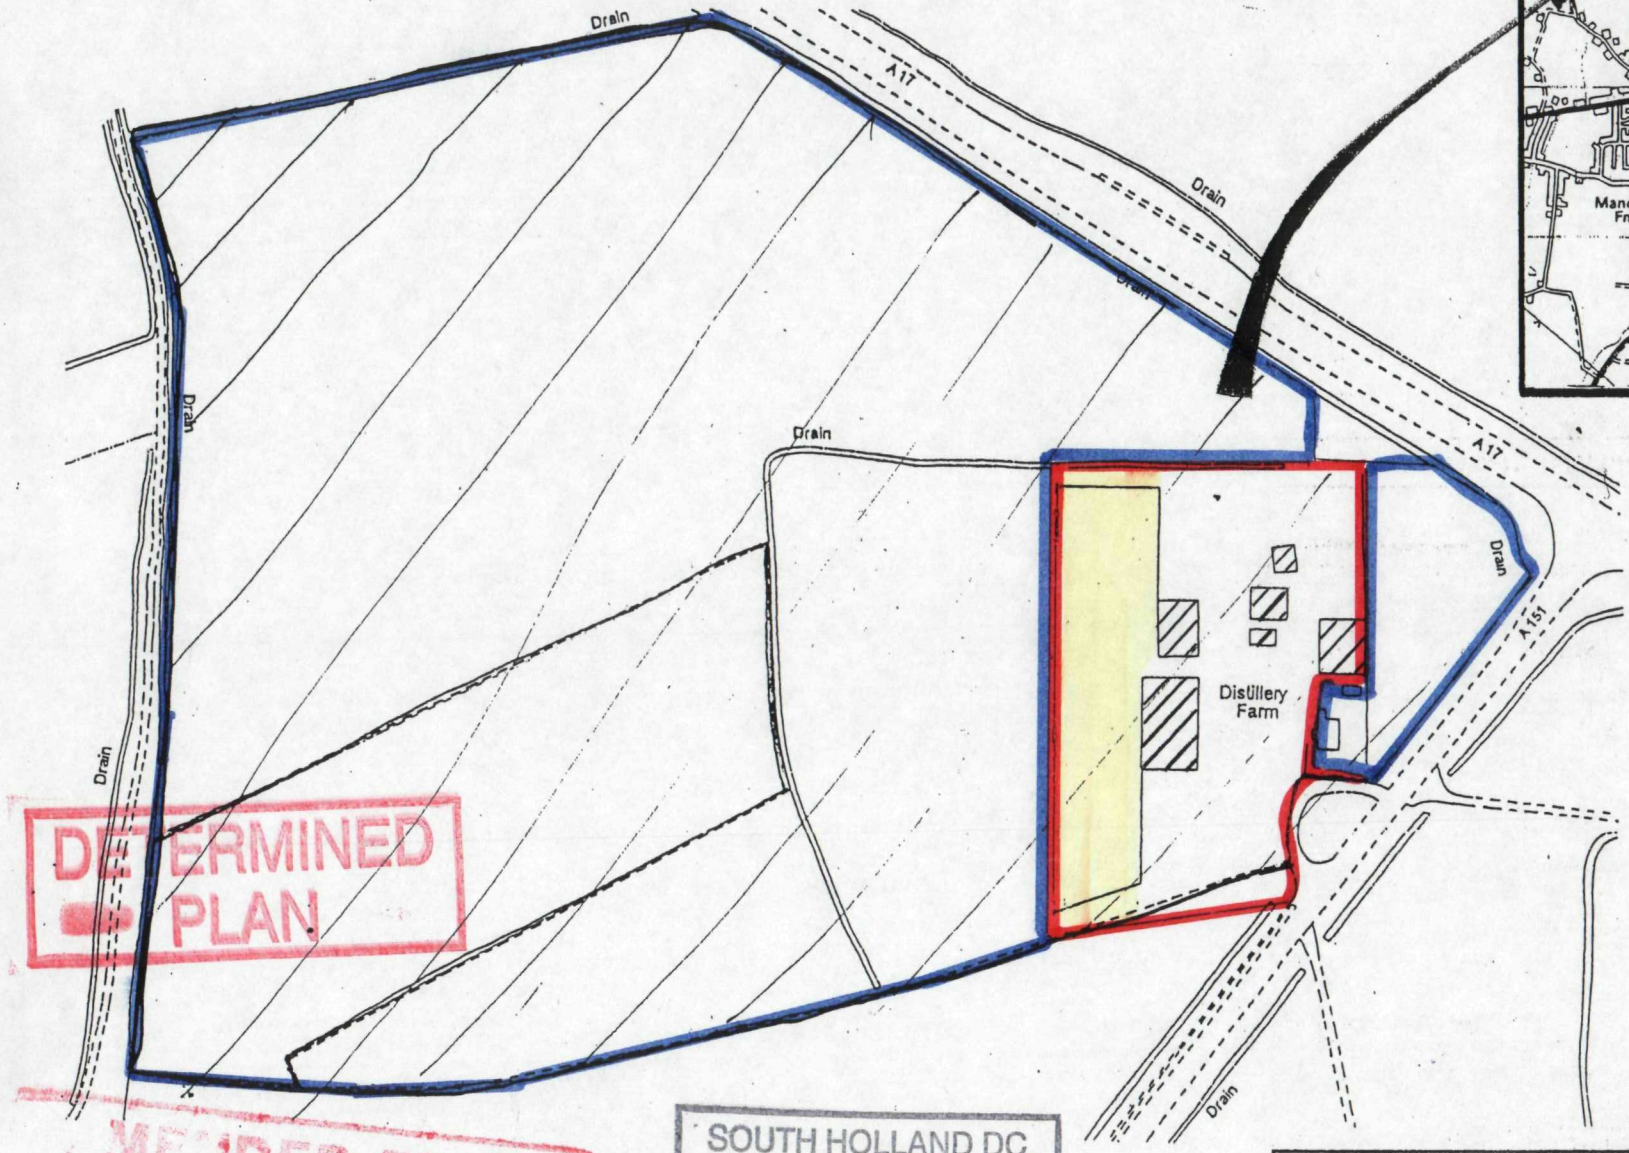

DETERMINED PLAN

AMENDED PLAN

SOUTH HOLLAND DC
HOUSING & PLANNING
12 JAN 2000
Ref: 1165/99

Drawing No. 6659/001A SITE PLAN 1:2,500

Consulting Engineers
Civil Structural and Environmental
Connaught Road, Attleborough, Norfolk NR17 2BW
Tel (0953) 452001
Fax (0953) 456955
PLANDESCIL LTD