


EXISTING FRONT ELEVATION
SCALE: 1/100 @A3

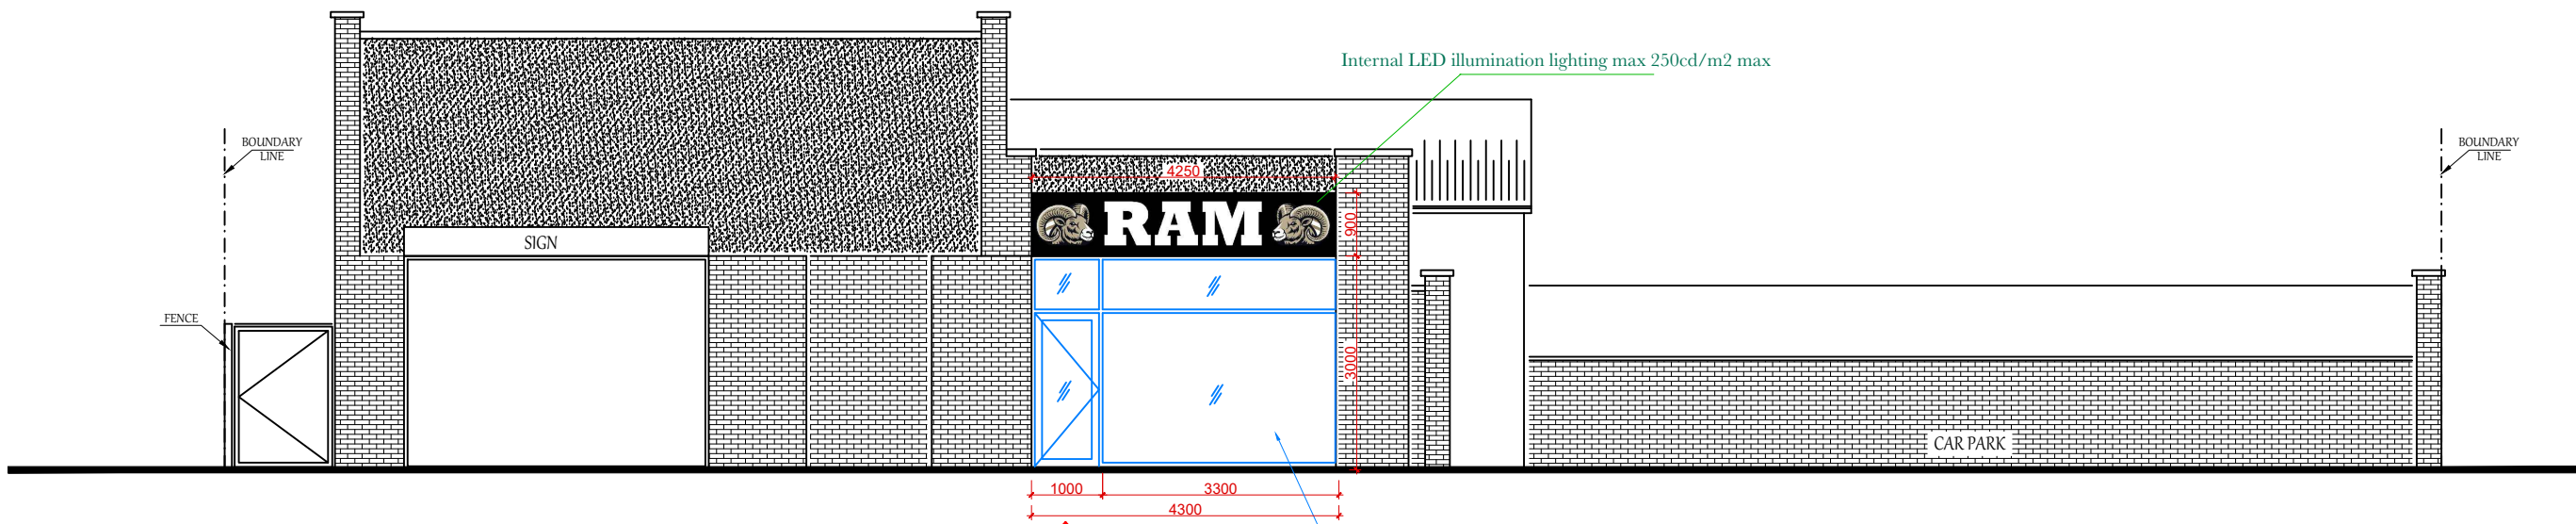

PROPOSED FRONT ELEVATION
SCALE: 1/100 @A3

1000 3300 4300
To RESTAURANT & TAKE AWAY
NEW GLASS SHOP FRONT

Internal LED illumination lighting max 250cd/m2 max