


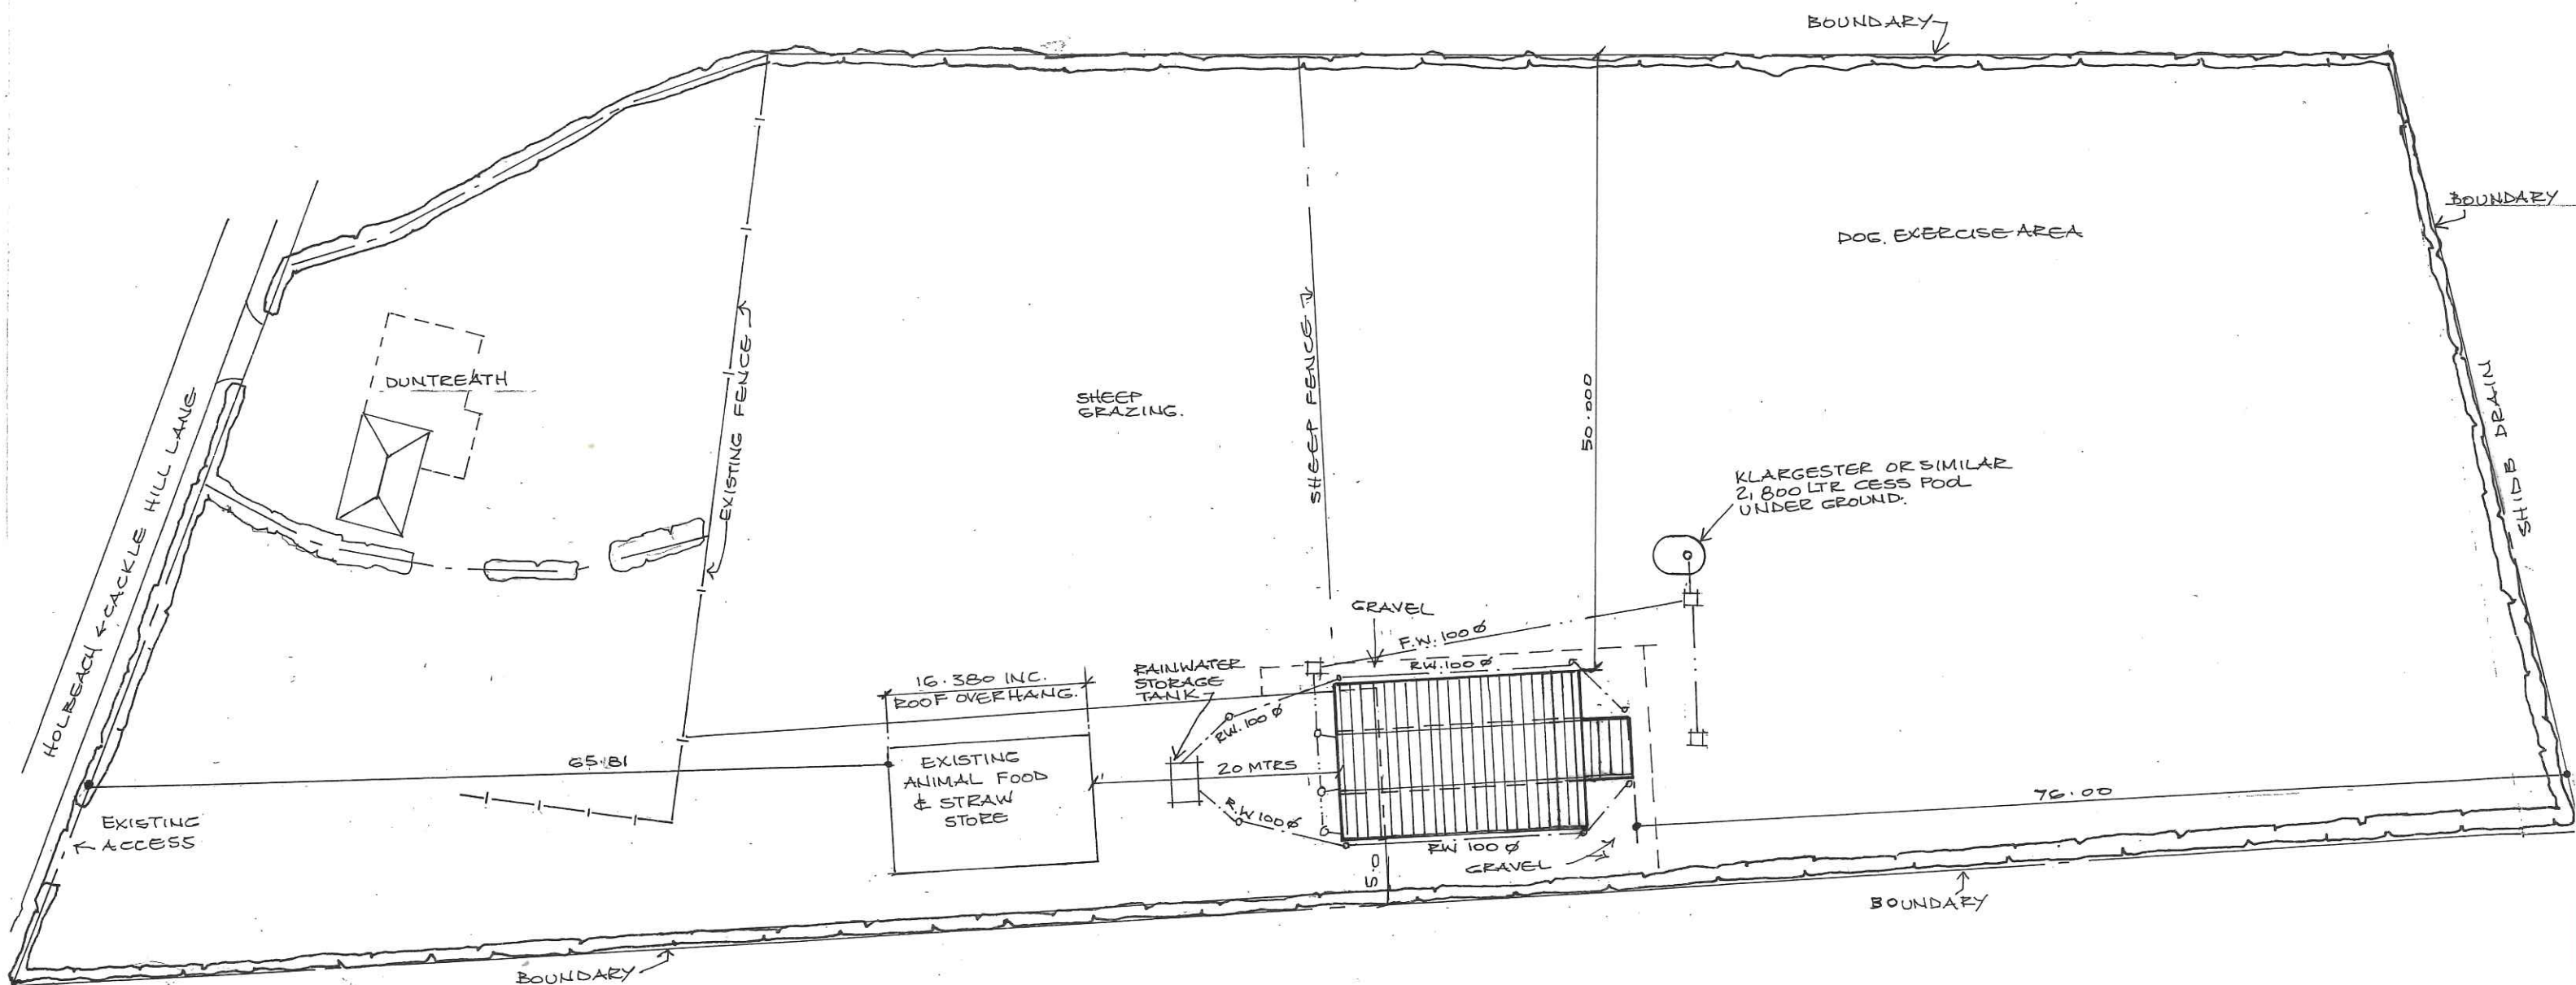

AMENDMENT - BLOCK PLAN 1:500

Proposed 20 No. Dog Kennel  
Building at  
Duntreath  
Cackle Hill Lane  
Holbeach PE12 8BS  
For Mr J Russell  
Scale; as shown Date: Jan..2020

JR/DA/100694/20