



PROPOSED REAR ELEVATION 1:100


Proposed Materials
Walls; Trapezoidal Insulated
Wall panels. White
Roof: Trapezoidal Roof Panels.
Rainwater goods White UPVC

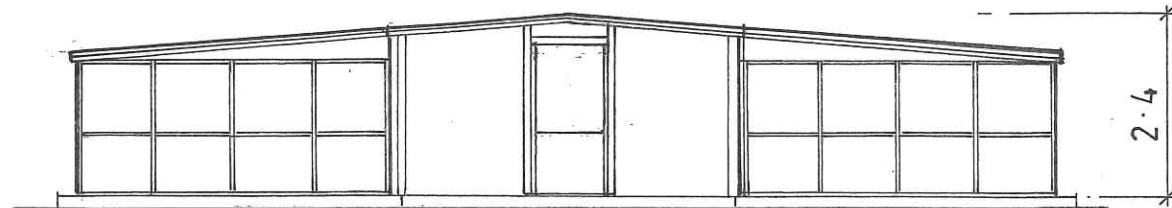

PROPOSED SIDE ELEVATION 1:100

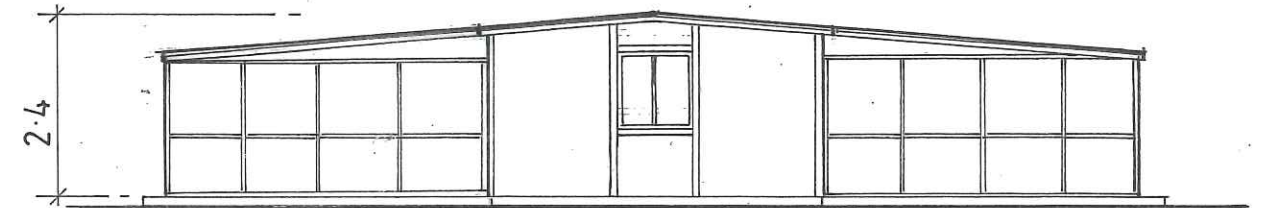

PROPOSED SIDE ELEVATION 1:100

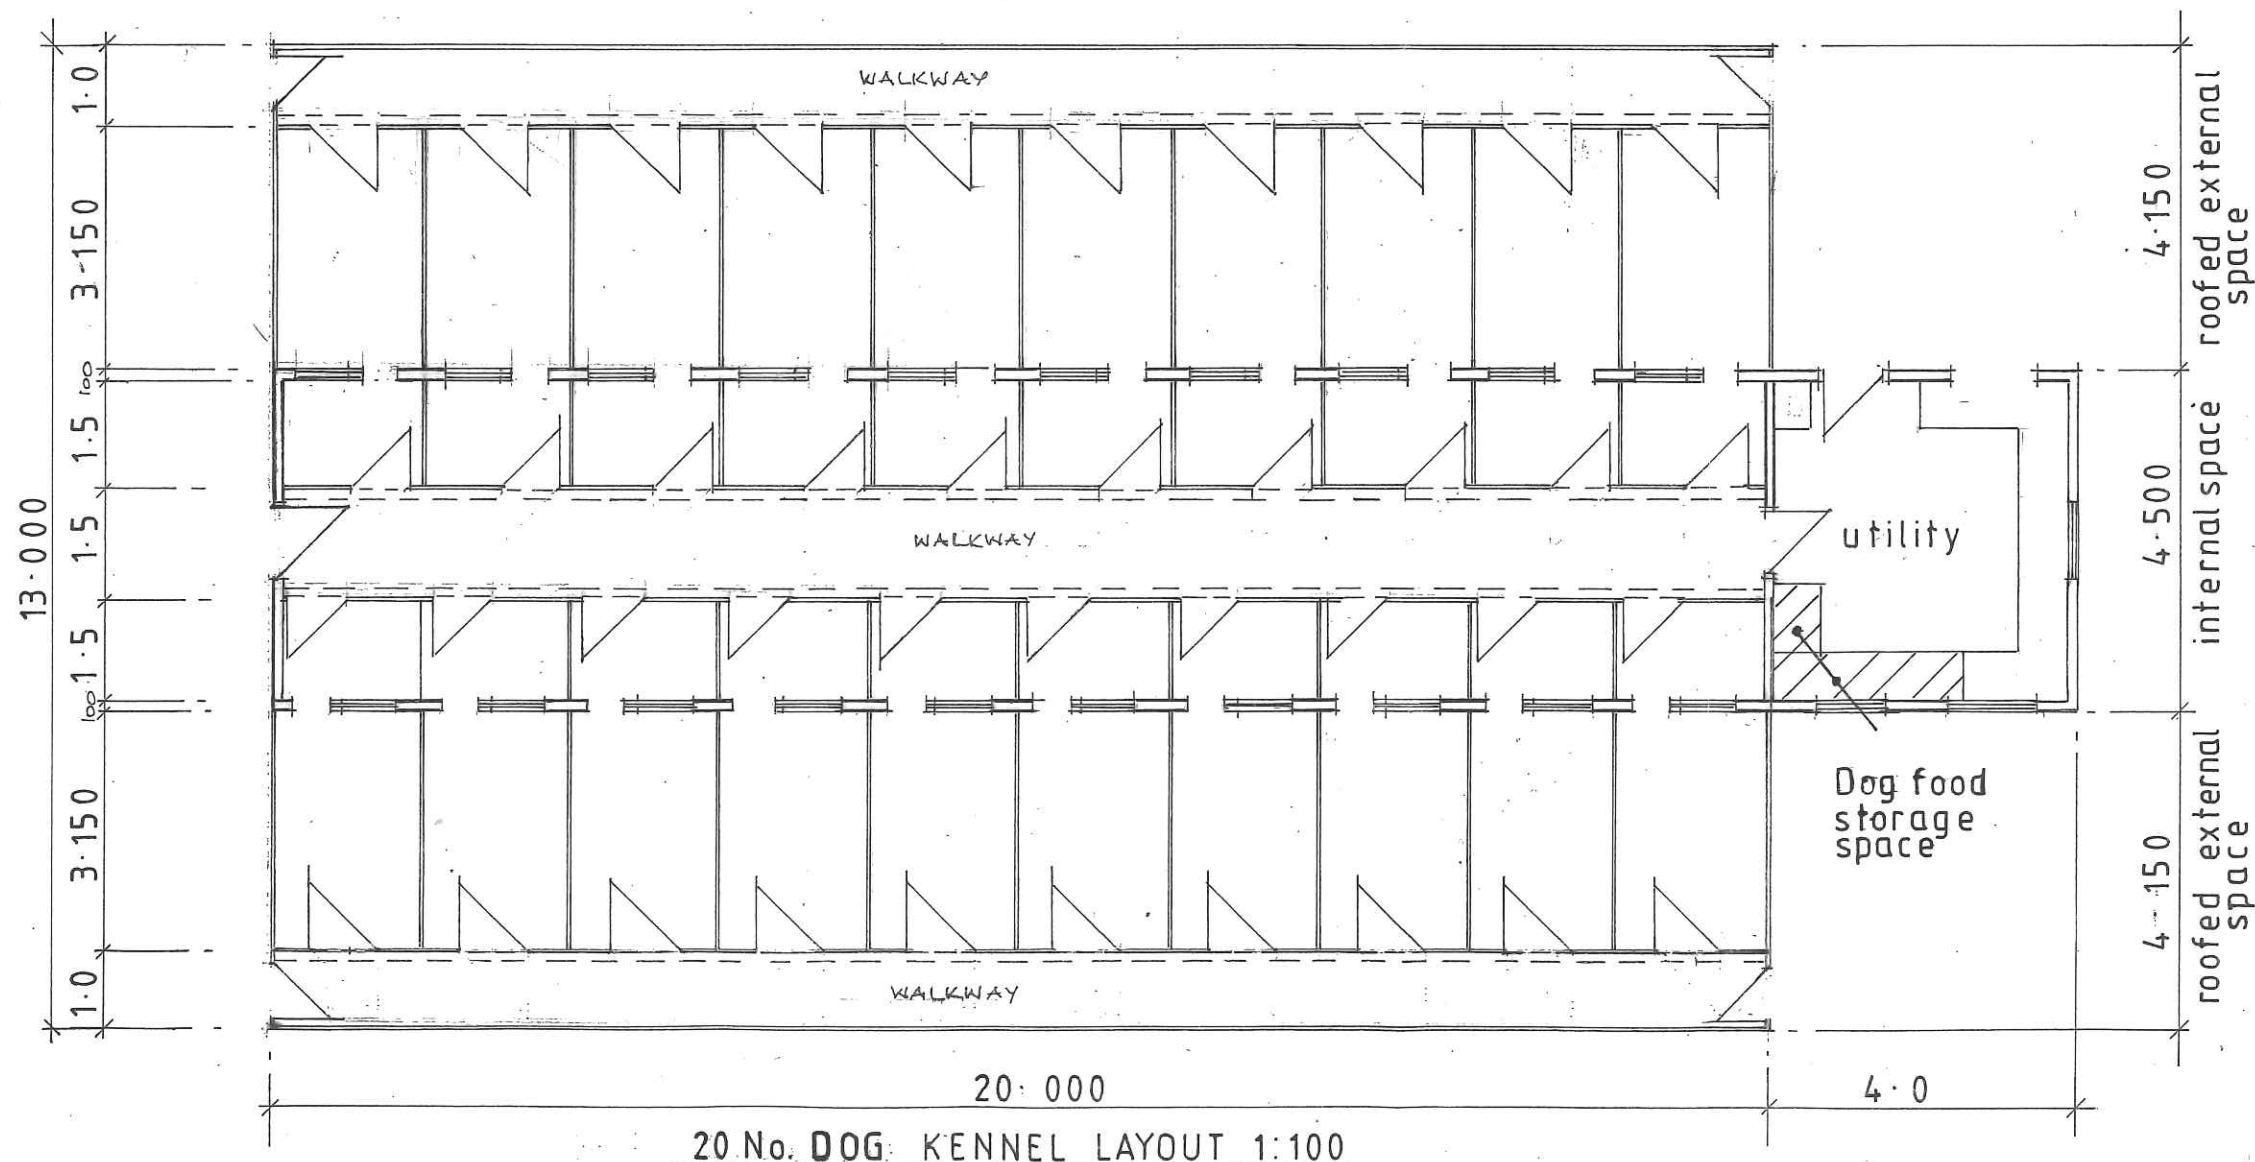

REV A. DOG FOOD STORAGE SPACE ADDED.

Proposed 20 No. Dog Kennel
Building at
Duntreath
Cackle Hill Lane
Holbeach PE12 8BS
For Mr J Russell
Scale; as shown Date: Nov.2019

JR / DA / 100693 / 19A