


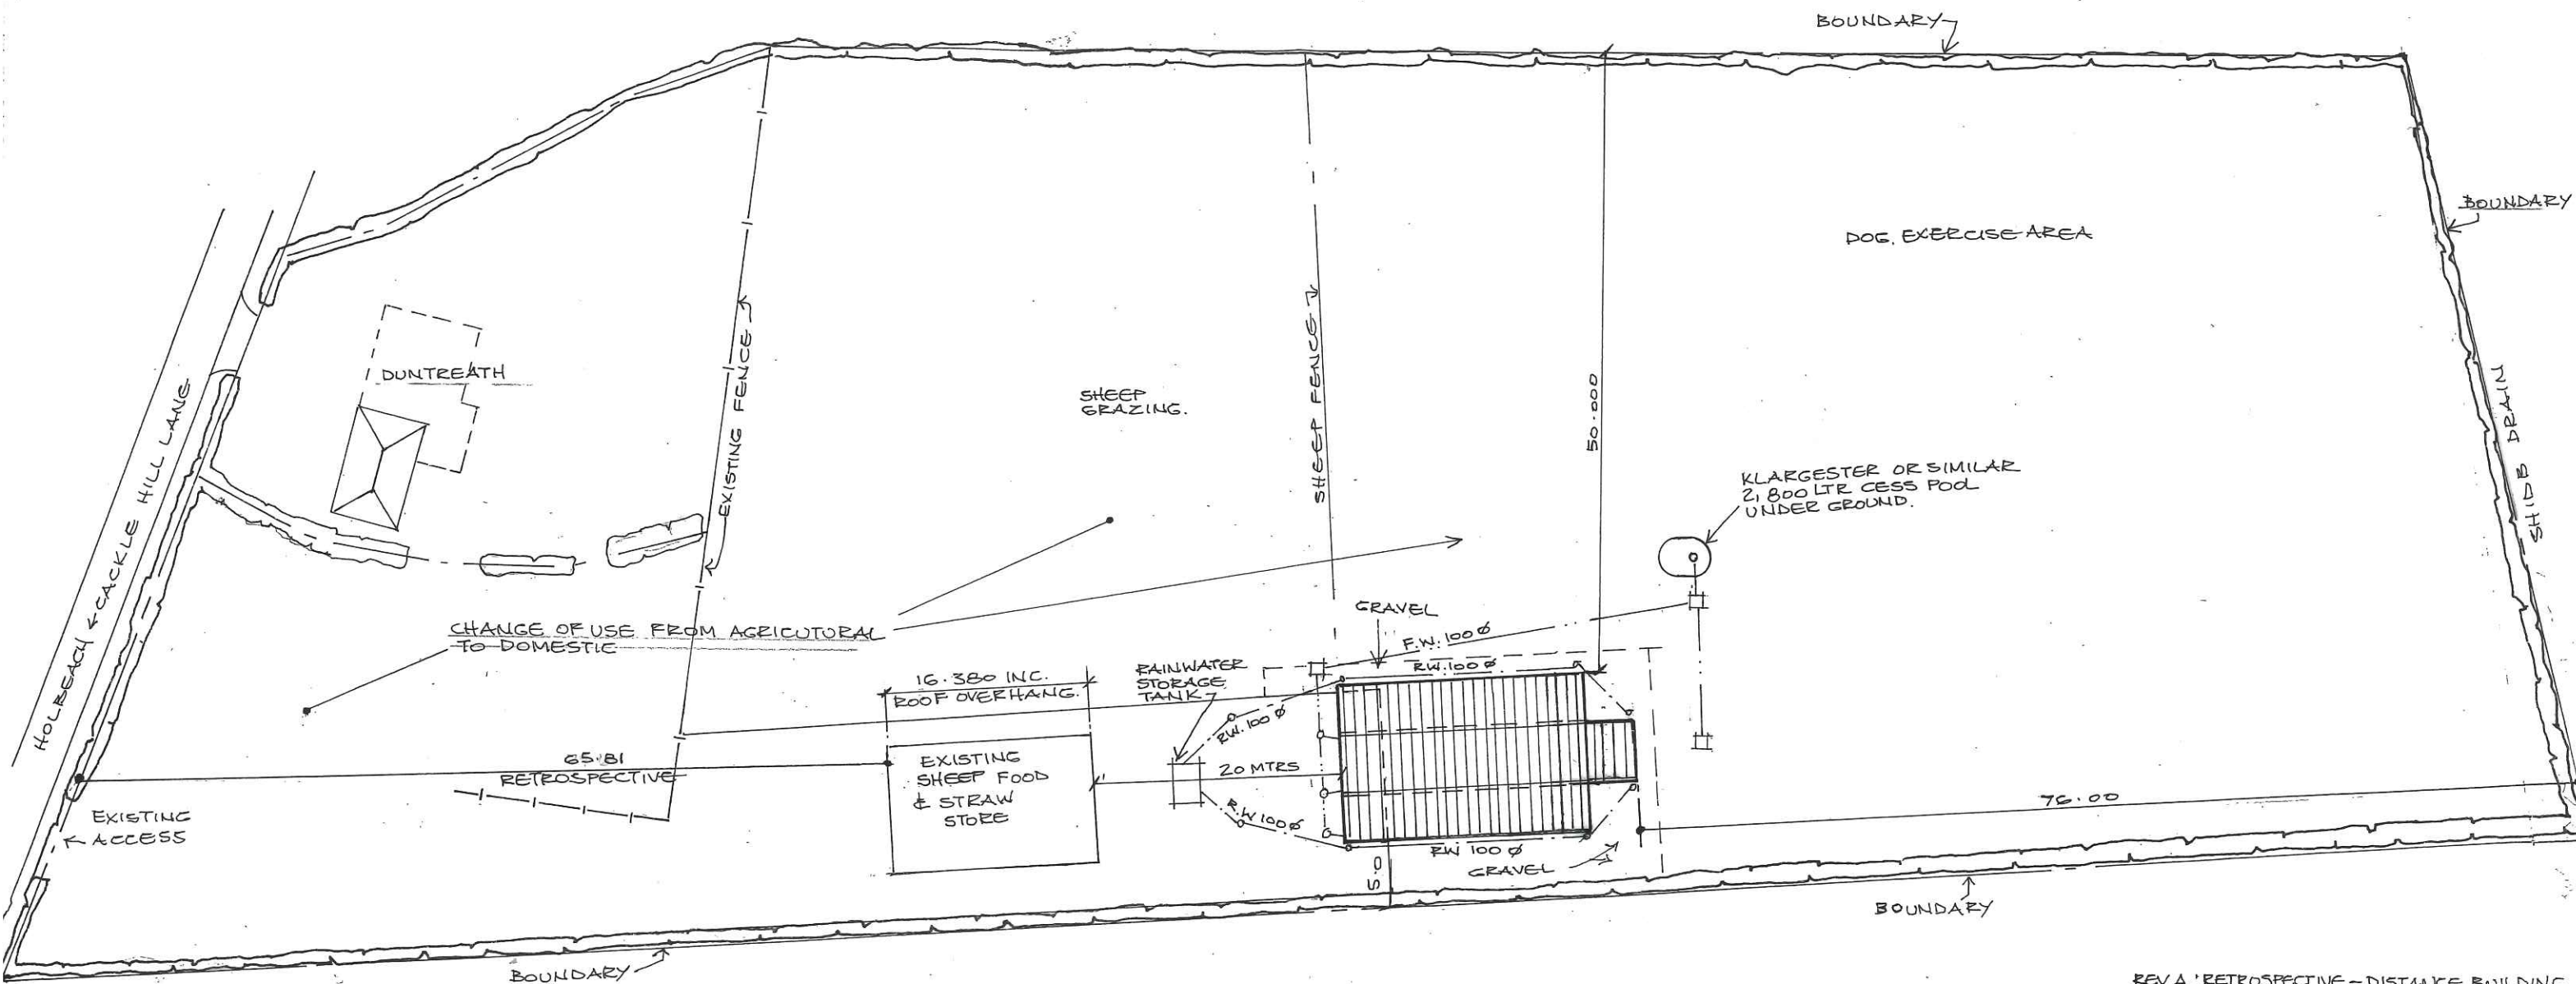

AMENDMENT - BLOCK PLAN 1:500

REV A: RETROSPECTIVE - DISTANCE BUILDING TO ROAD - USE OF BUILDING FOR SHEEP FOOD & STRAW STORAGE

Proposed 20 No. Dog Kennel

Building at

Duntreath

Cackle Hill Lane

Holbeach PE12 8BS

For Mr J Russell

Scale; as shown Date: Jan..2020

JR/DA/100694/20A