
Red brick walls and grey slate effect roof

Buff brick walls and red tile roof

N

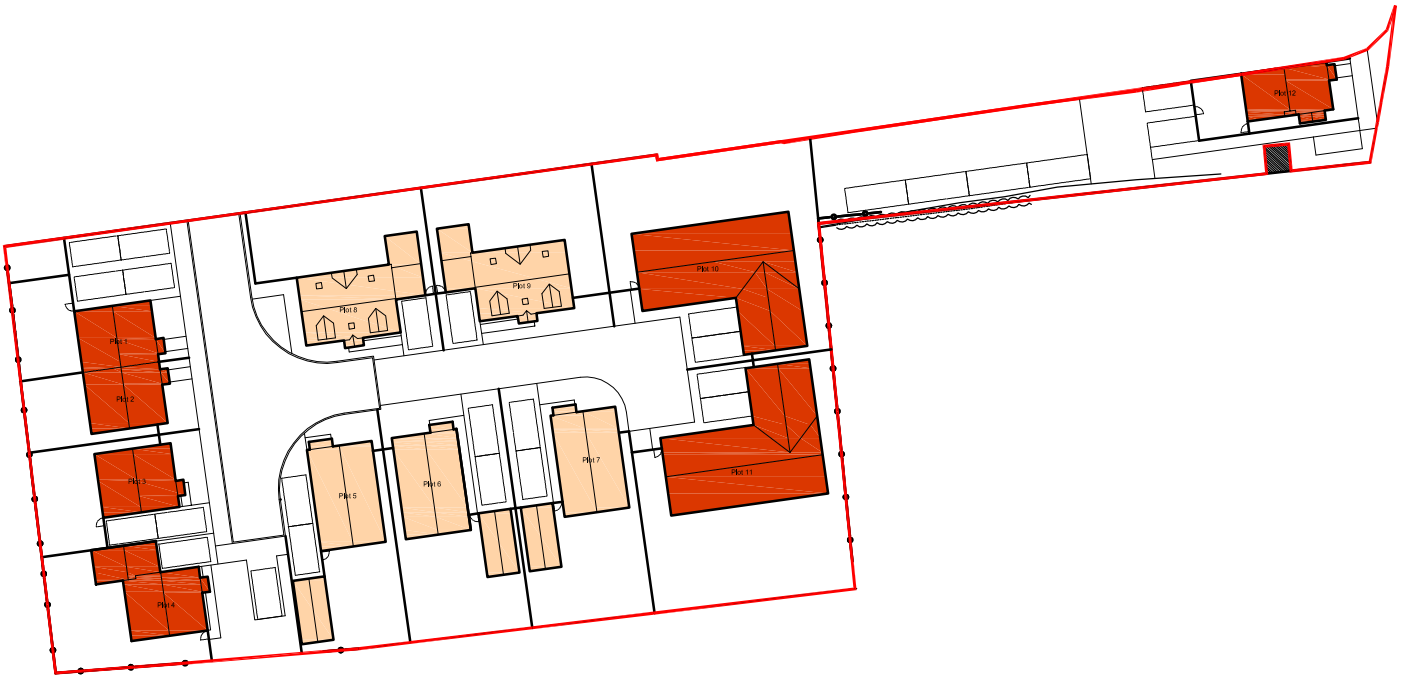

ANDREW M WRIGHT LTD

CHARTERED ARCHITECT

26 Joys Bank, Holbeach St Johns, Spalding, Lincs, PE12 8SD
Telephone: 01406 540573 Mobile: 07940 914778

All dimensions to be verified on site by Main Contractor before the start of any shop drawings or work whatsoever either on their own behalf or that of sub-contractors.

Report any discrepancies to the Contract Administrator at once.

This drawing is to be read with all relevant Architect's and Engineer's drawings and other relevant information.

Andrew M Wright Ltd. Registered in England & Wales No. 9399024.
Registered office: 22 Church Street, Holbeach, Spalding, Lincs. PE12 7LL

Revision:	Date:	Description:	Drw:	Chk:
P1	10.03.16	Planning Issue -	AMW	AMW
D1	23.02.16	Draft Issue -	AMW	AMW

Project:
Residential Development
Station Street
Holbeach
Lincs

Drawing Title:
Brick Wall & Roof Colours

Client:
Haycroft Homes Ltd

Drawn:	Checked:	Date:	Scale:	Paper Size:
AMW	AMW	01.02.16	NTS	A4

Job No.:	Dwg No.:	Stage:	Revision:
041403	PD05	Planning	P1