




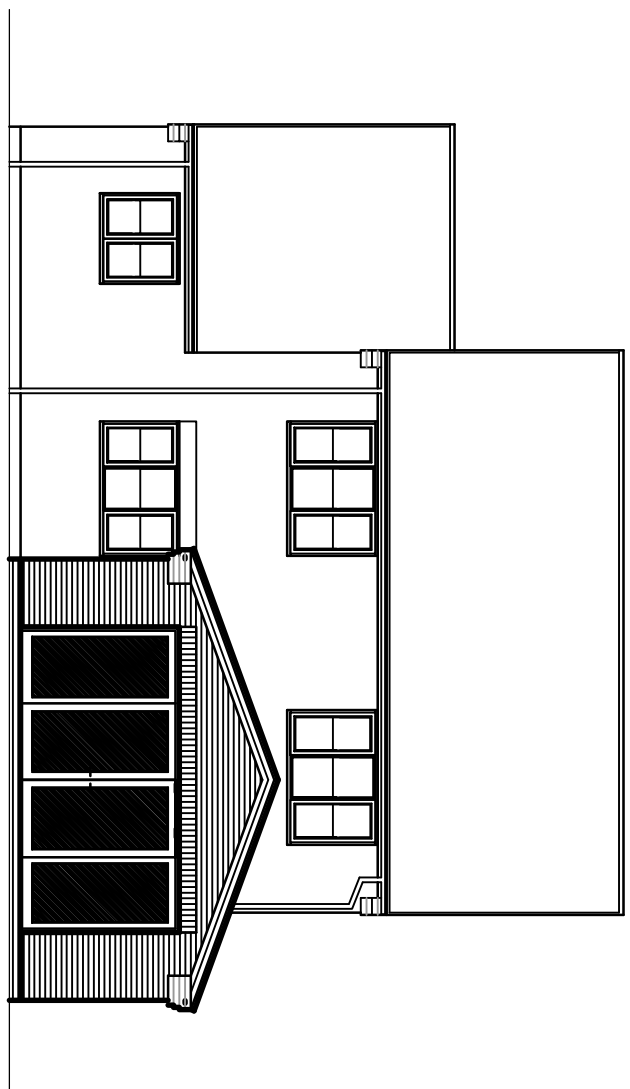



REAR ELEVATION.

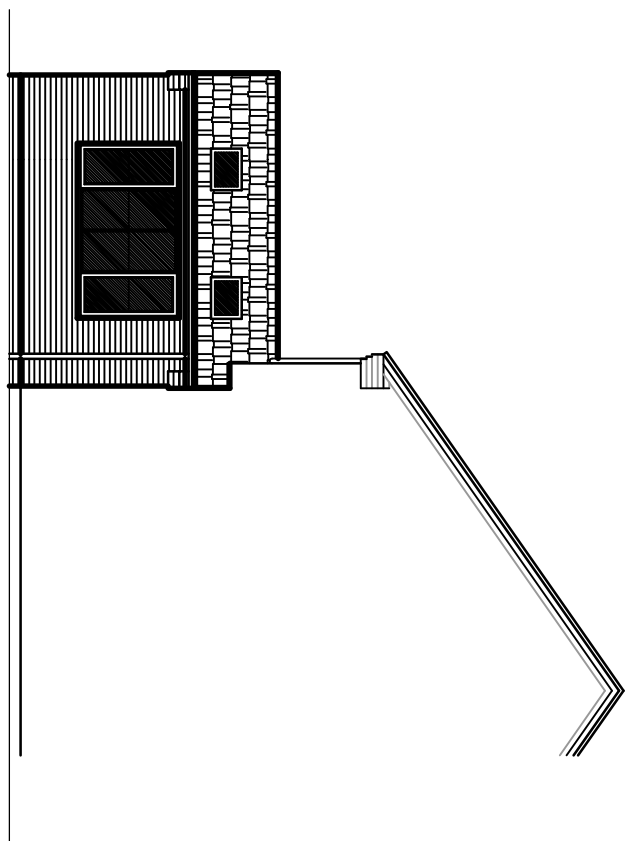


SIDE ELEVATION.

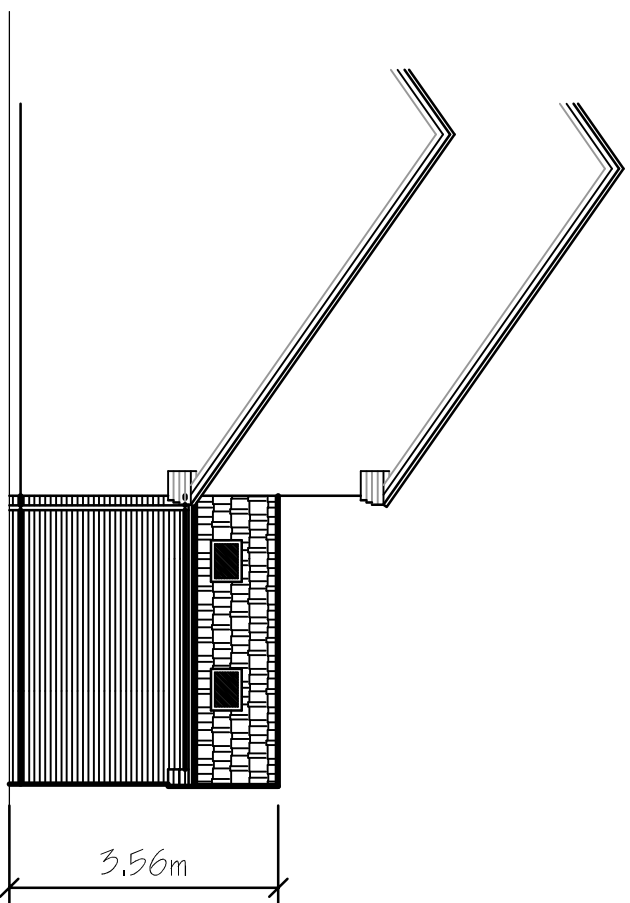


SIDE ELEVATION.

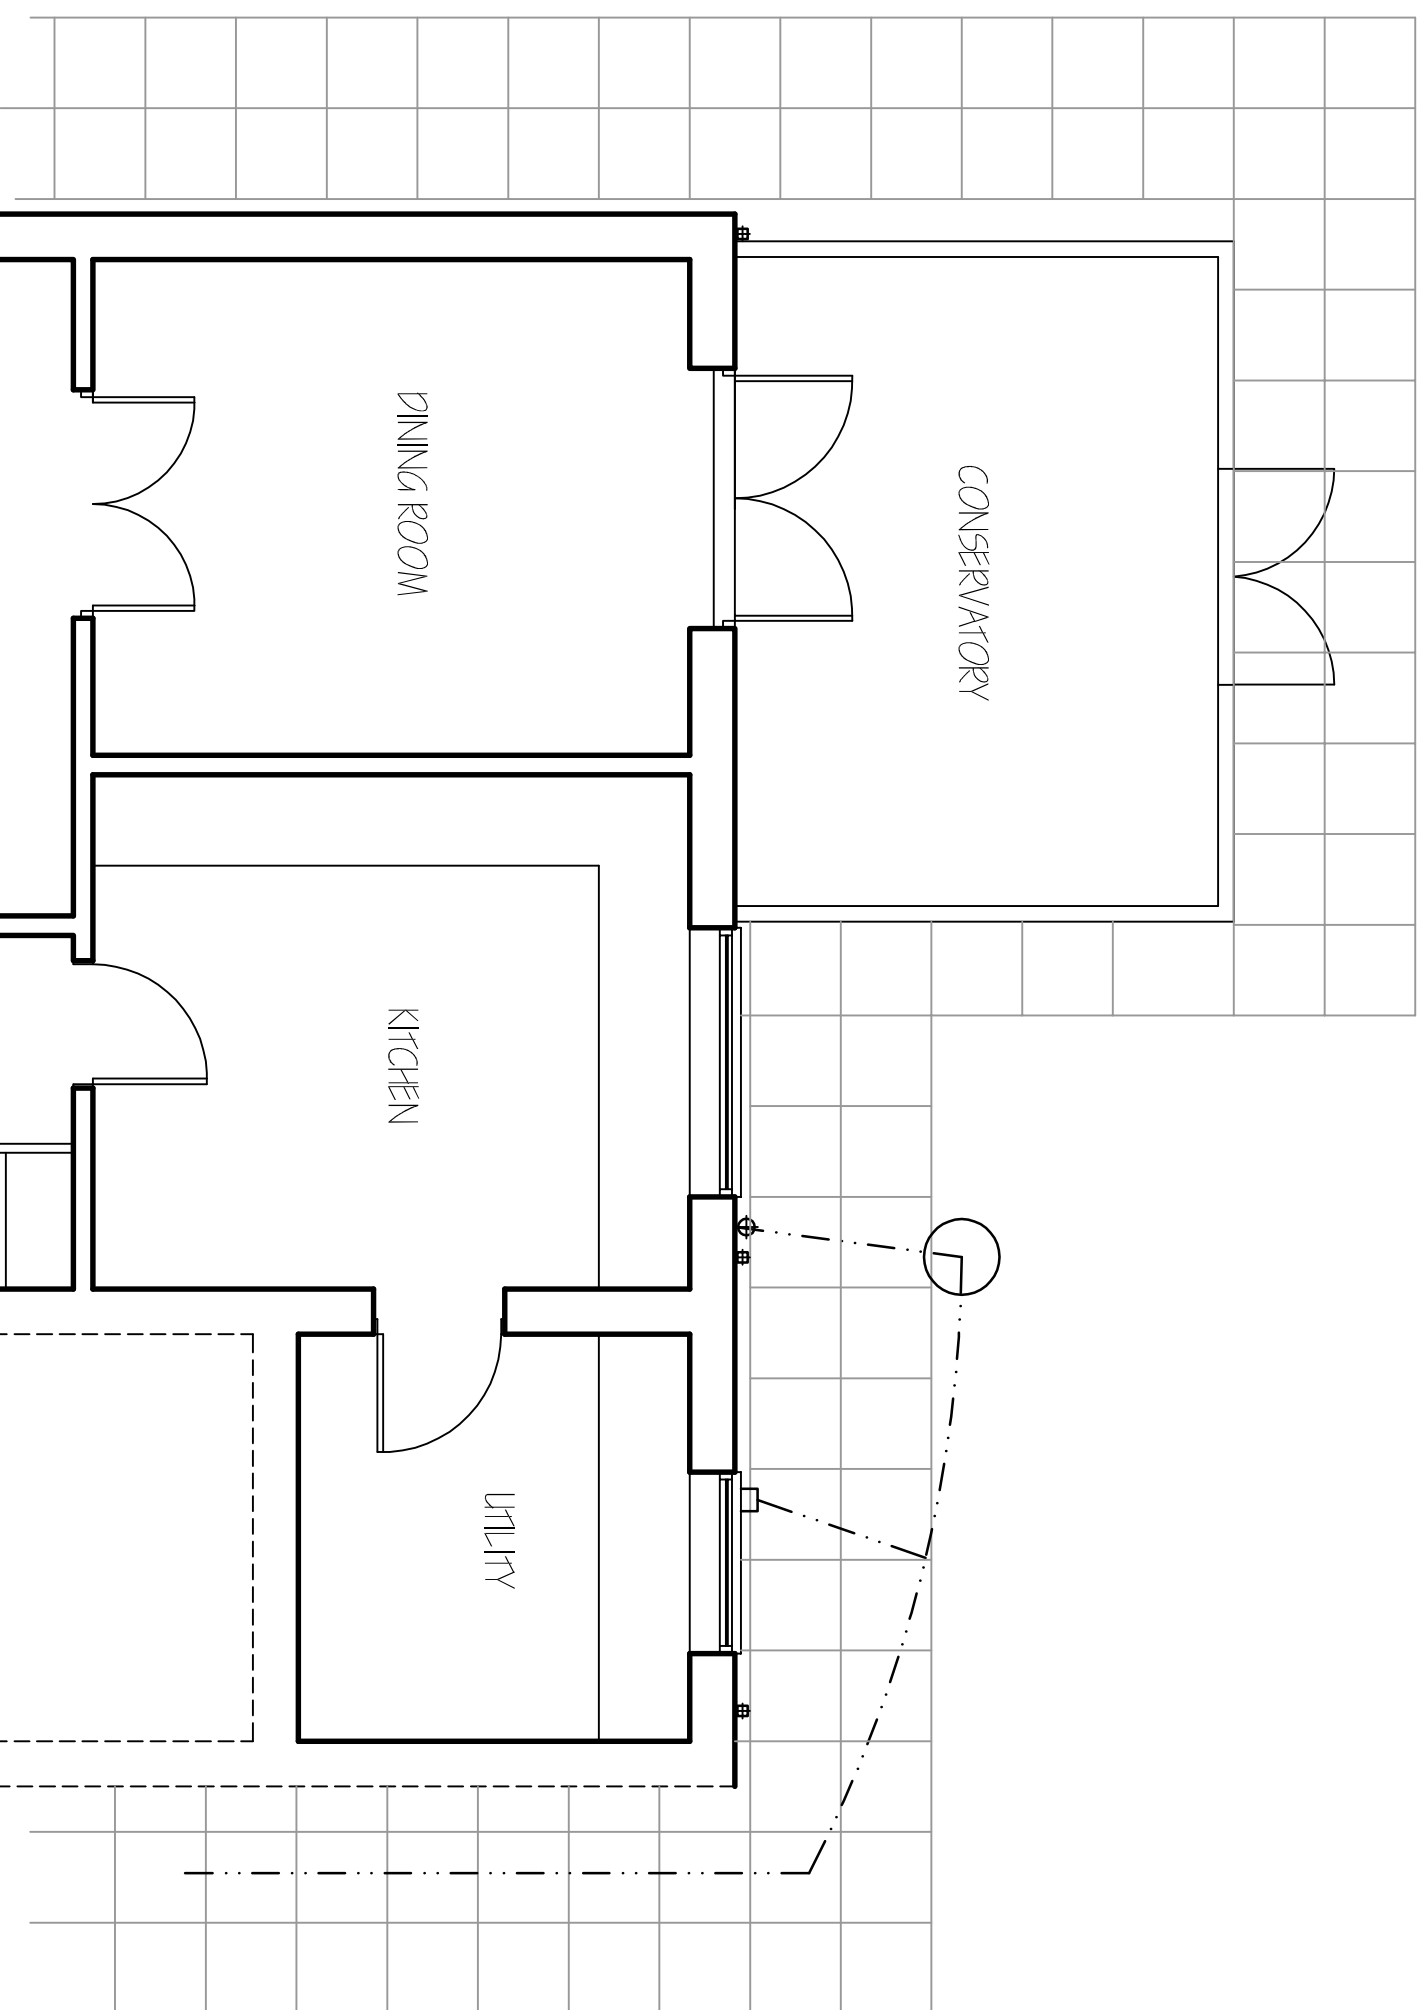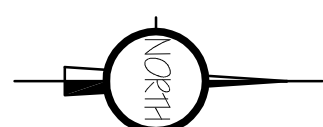LOCATION PLAN
1 / 2500.

FLOOR LAYOUT PLAN - EXISTING

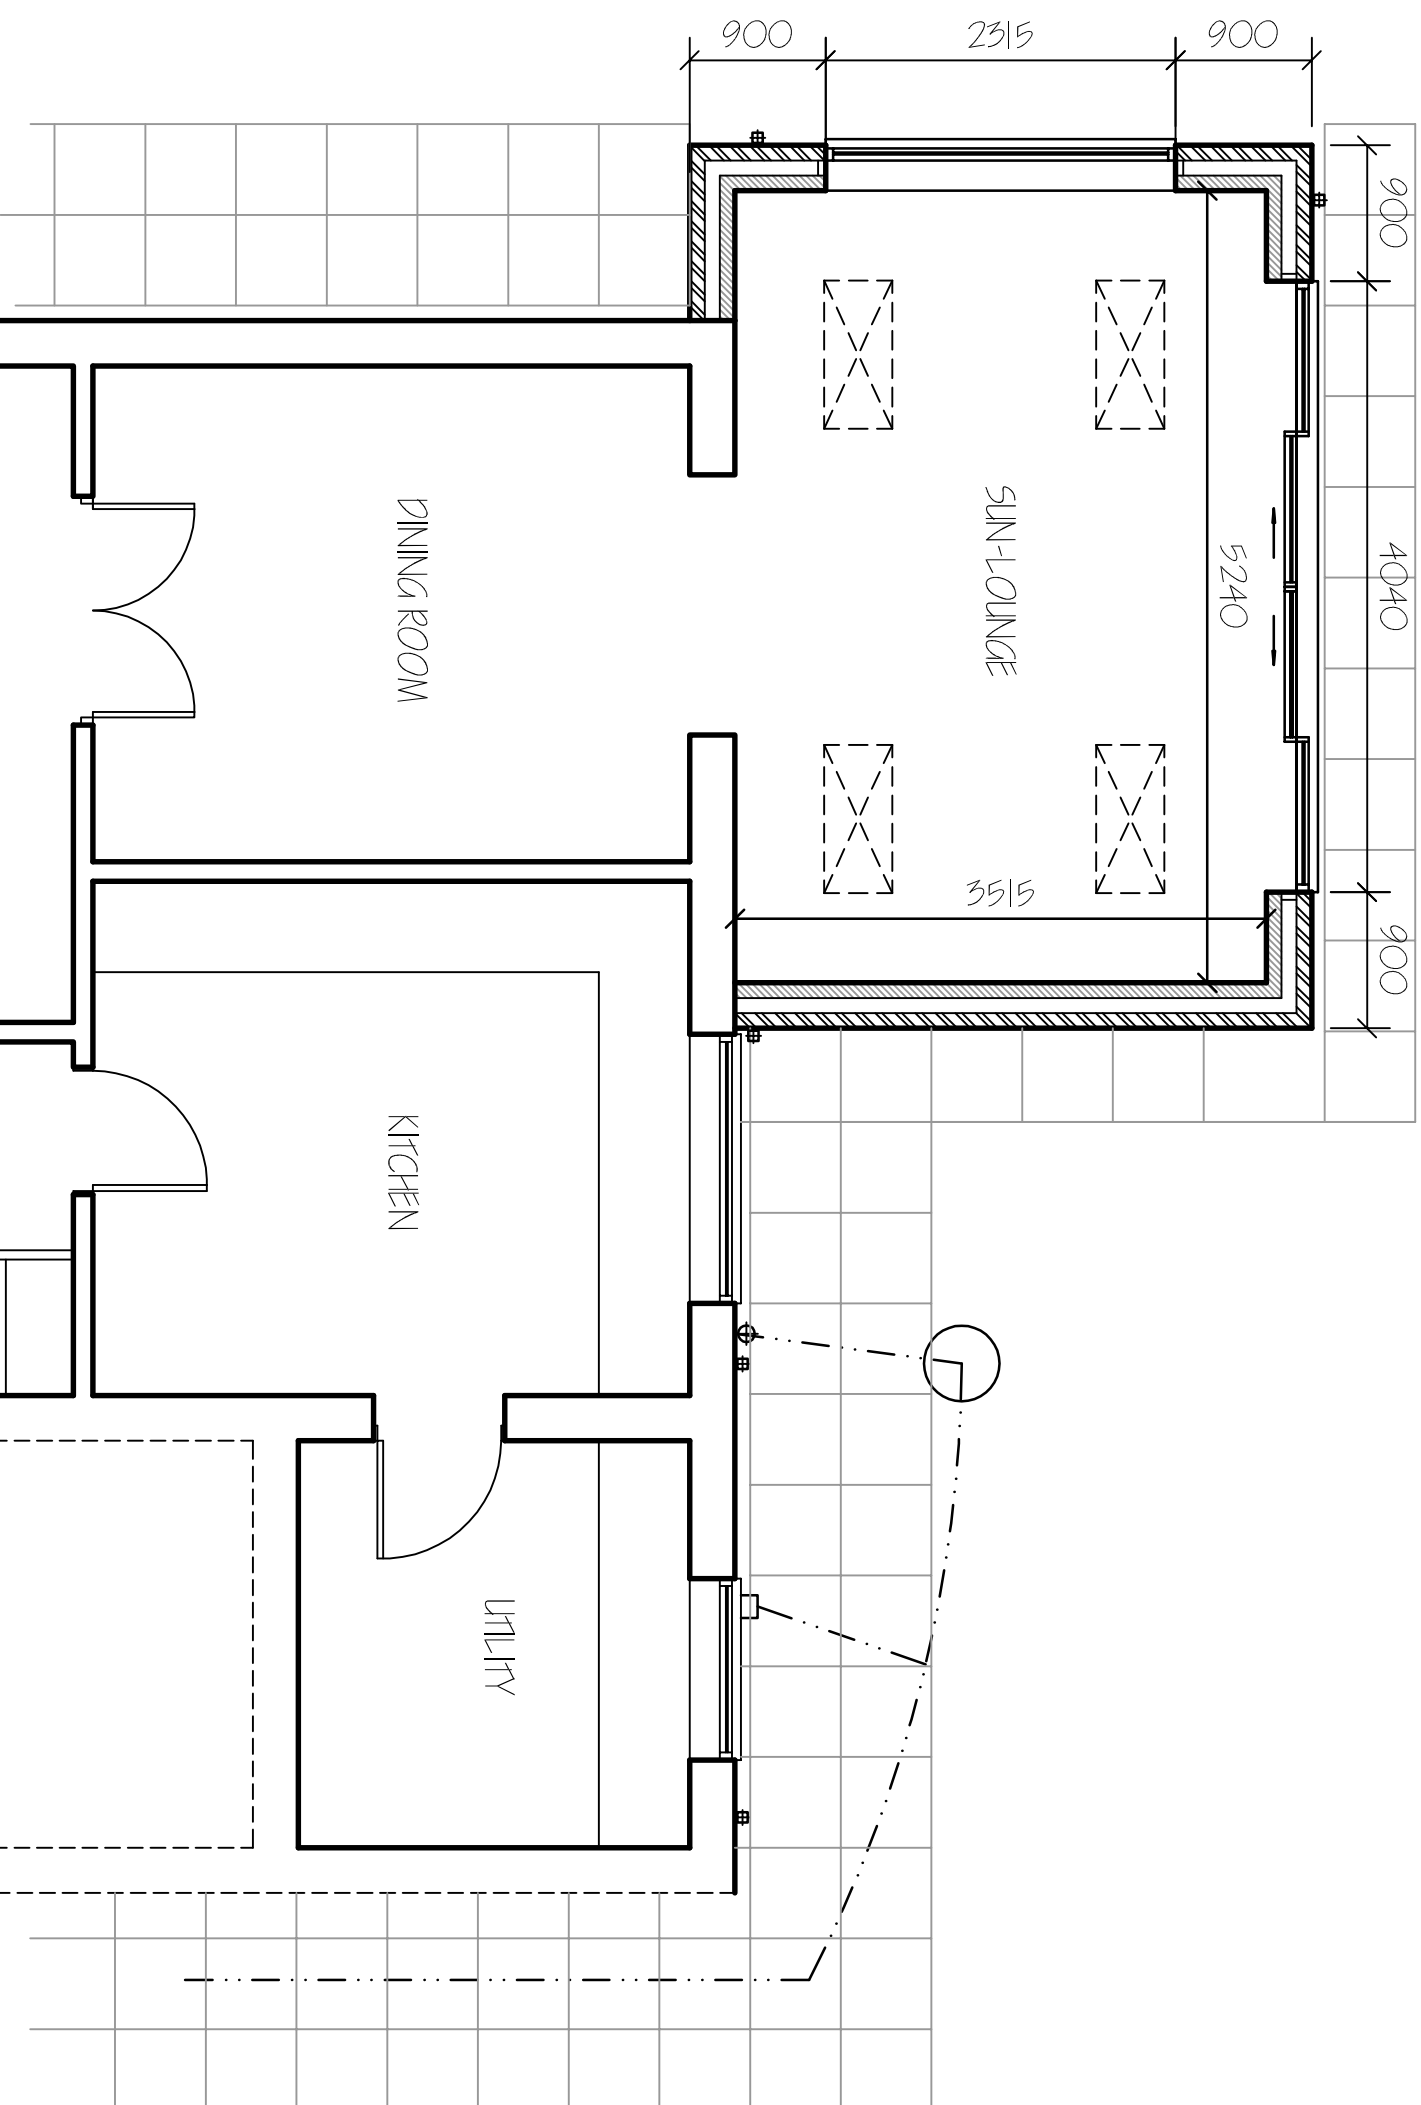

FLOOR LAYOUT PLAN - PROPOSED

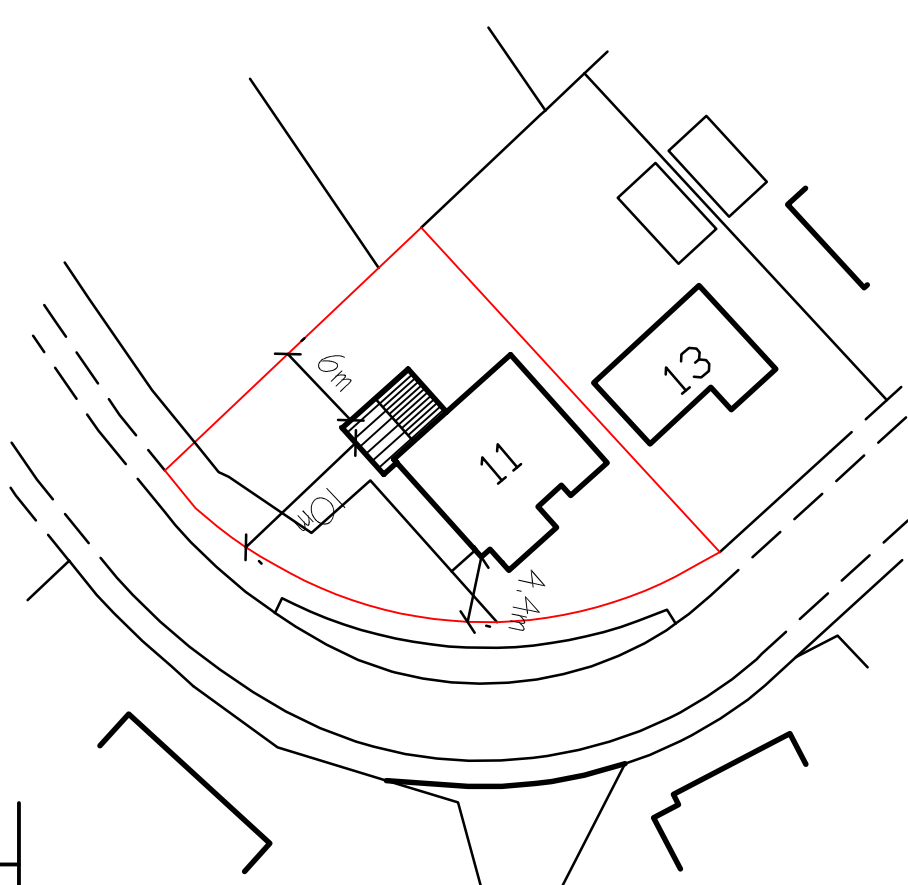SITE PLAN
1/500.

A	GIVE ME UPONS & GET IN APOD.	COST 16.
refr	revision	

G. R. MERCHANT LTD.
I.ENG AMICE FWO
ARCHITECTURAL, STRUCTURAL
AND LAND DRAINAGE
CONSULTANTS

4 Wrights Mews
12A Park Road, Holbeach
Spalding, Lincs. PE12 7EE
Tel: 01406 490800
Fax: 01406 425744
E-Mail: gr.merchant@btconnect.com

E-Mail: gr.merchant@btconnect.com

REAR SUN ROOM EXTENSION
11 BALMORAL WAY,
HOLBEACH,
SPALDING, LINC'S, PE12 7RN

P. PEACOCK & M. THOMPSON

ELEVATIONS & FLOOR LAYOUT PLANS
LOCATION PLANS.

Job Ref.	Drawing
----------	---------

Date	SEPTEMBER 2016.	Drawn	SLR
------	-----------------	-------	-----

CONCLUSIONS

DO NOT SCALE FROM THIS DRAWING

[illegible]