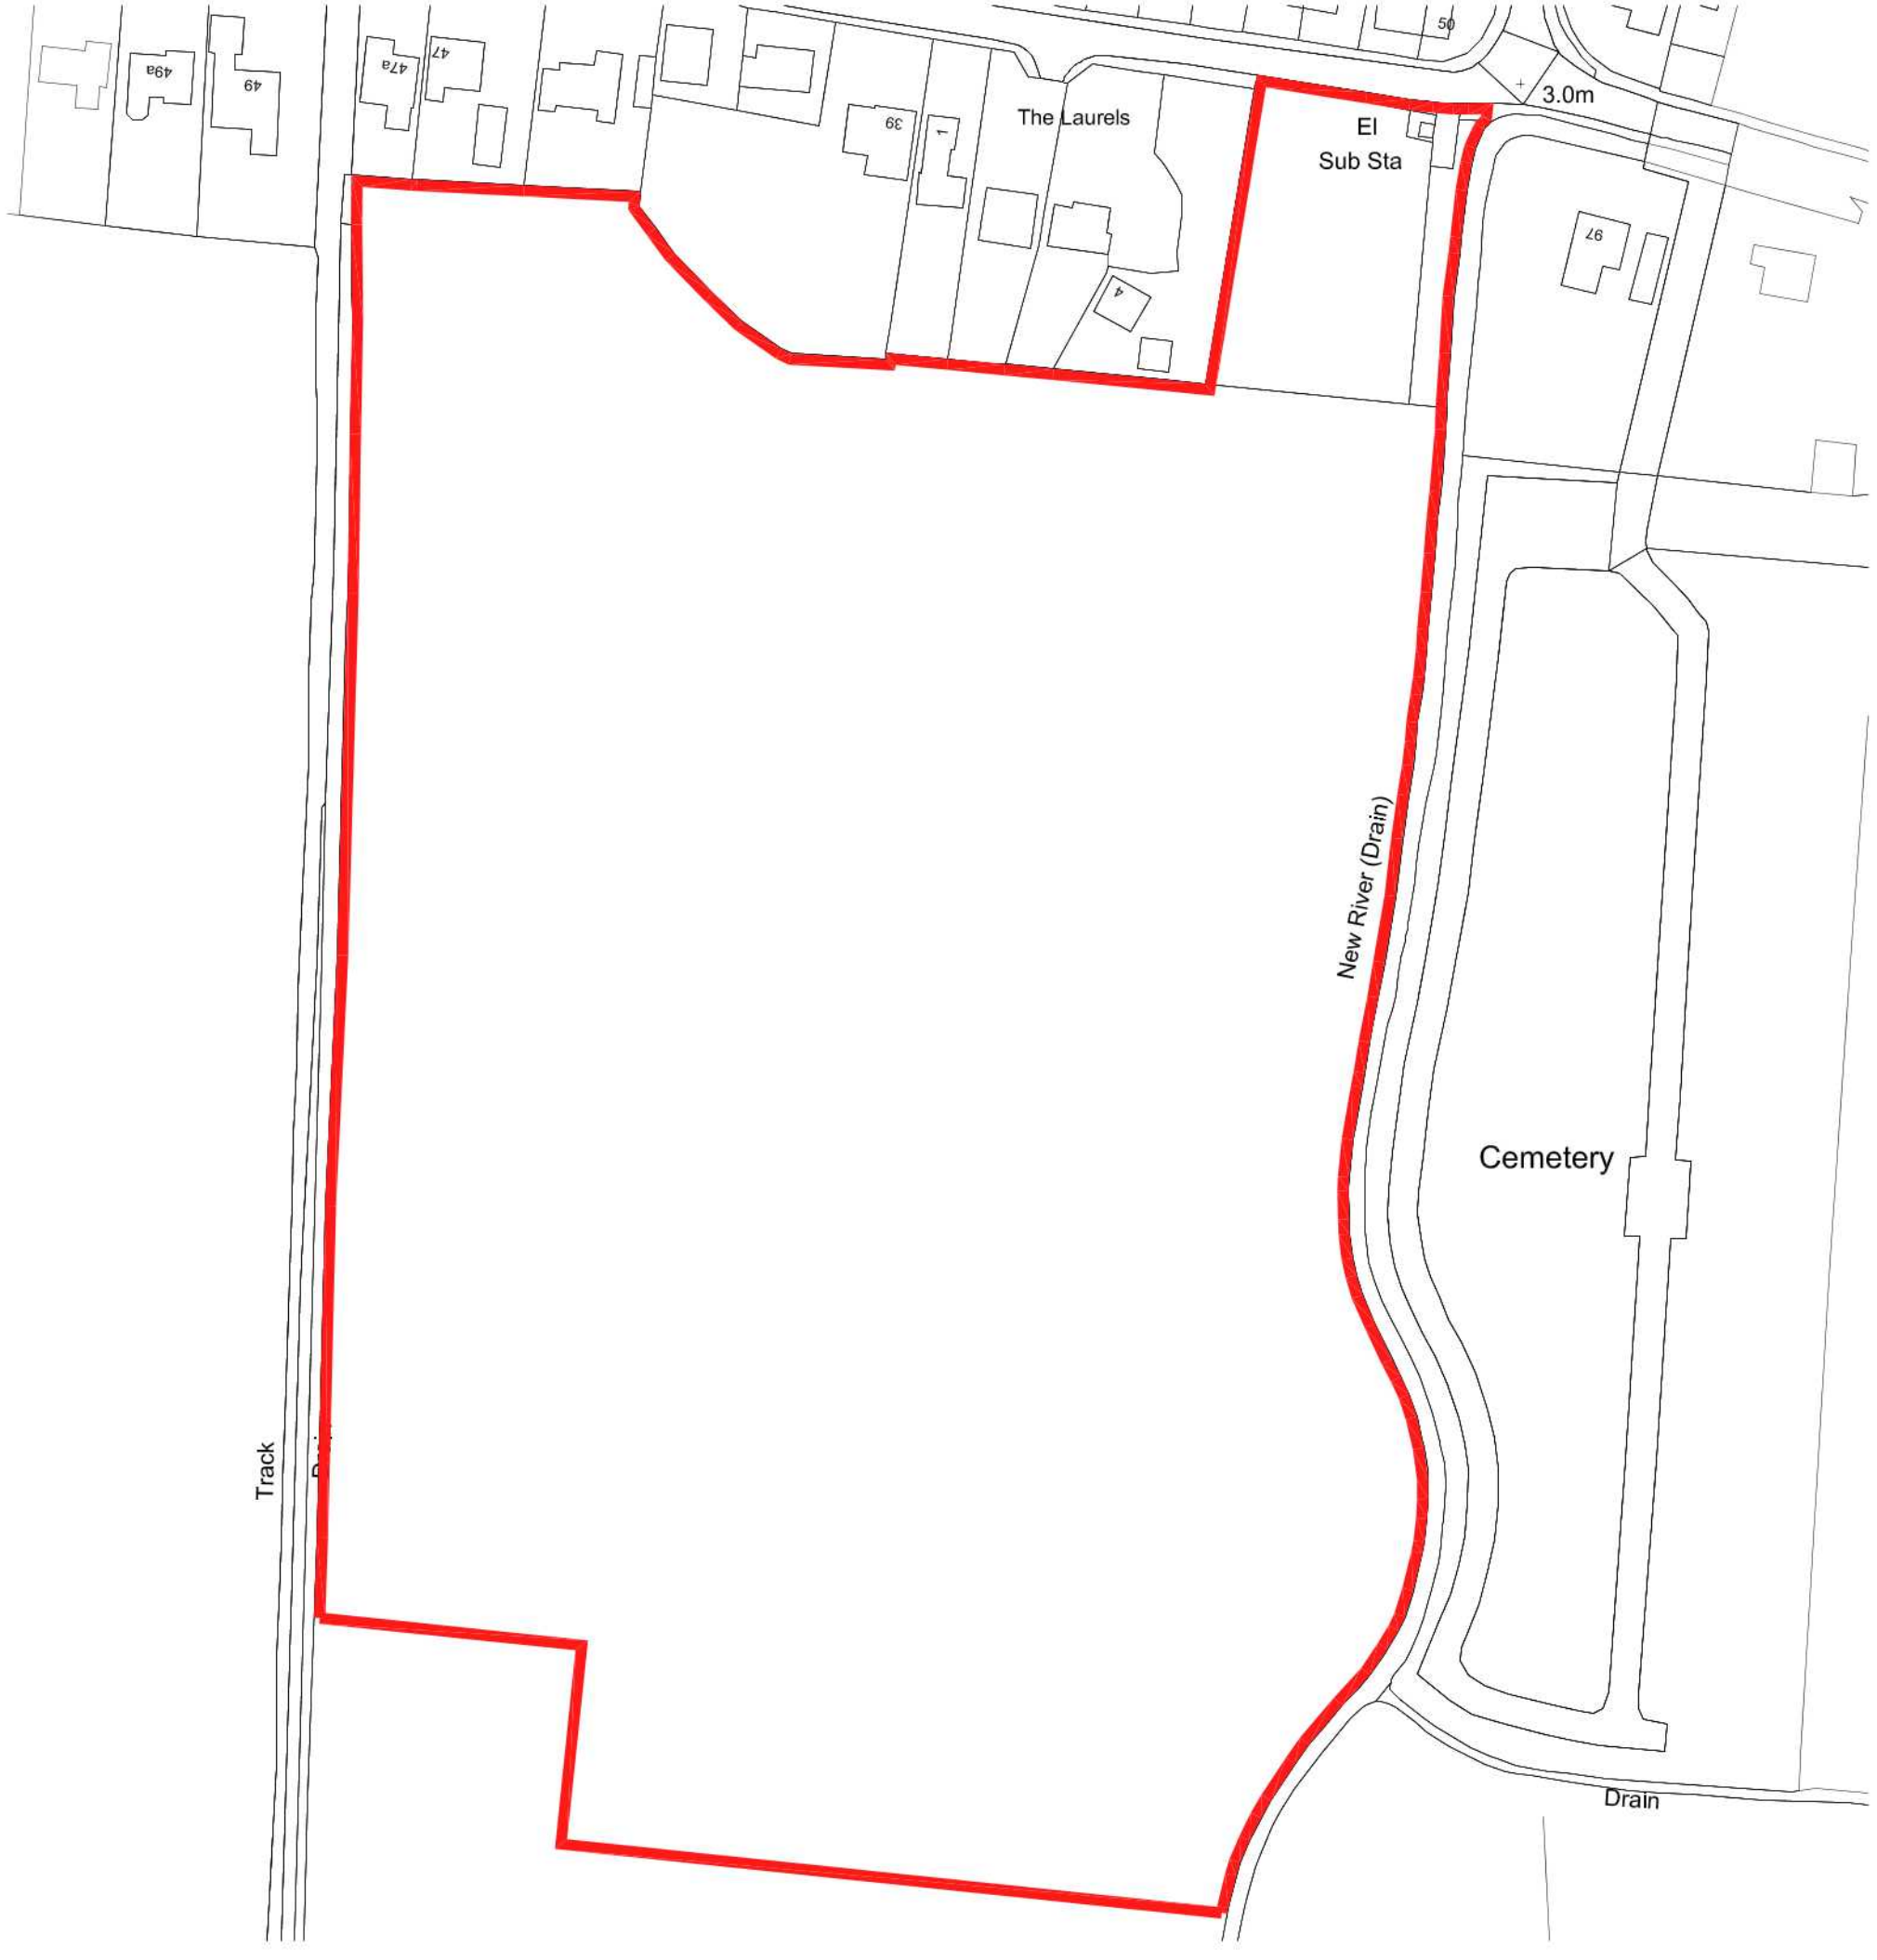


All dimensions to be verified on site by Main Contractor before the start of any shop drawings or work whatsoever either on their own behalf or that of sub-contractors.

Report any discrepancies to the Contract Administrator at once.

This drawing is to be read with all relevant Architect's and Engineer's drawings and other relevant information.

Andrew M Wright Ltd. Registered in England & Wales No. 9399024.
Registered office: 22 Church Street, Holbeach, Spalding, Lincs. PE12 7LL

LEGEND: DO NOT SCALE

N

Revision:	Date:	Description:	Drw.	Chk.
S1	21.12.18	Building Regulations Issue.	AMW	AMW

ANDREW M WRIGHT LTD
CHARTERED ARCHITECT

26 Joys Bank, Holbeach St Johns, Spalding, Lincs. PE12 8SD
Telephone: 01406 540573 Mobile: 07940 914778

Project:
Residential Development
Wignals Gate
Holbeach
Lincs

Drawing Title:
Location Plan

Client:
Loosegate Developments Ltd

Drawn:	Checked:	Date:	Scale:	Paper Size:
AMW	AMW	21.12.18	1:1250	A3

Job No.:	Dwg No.:	Stage:	Revision:
091801	WD101	Building Regulations	B1