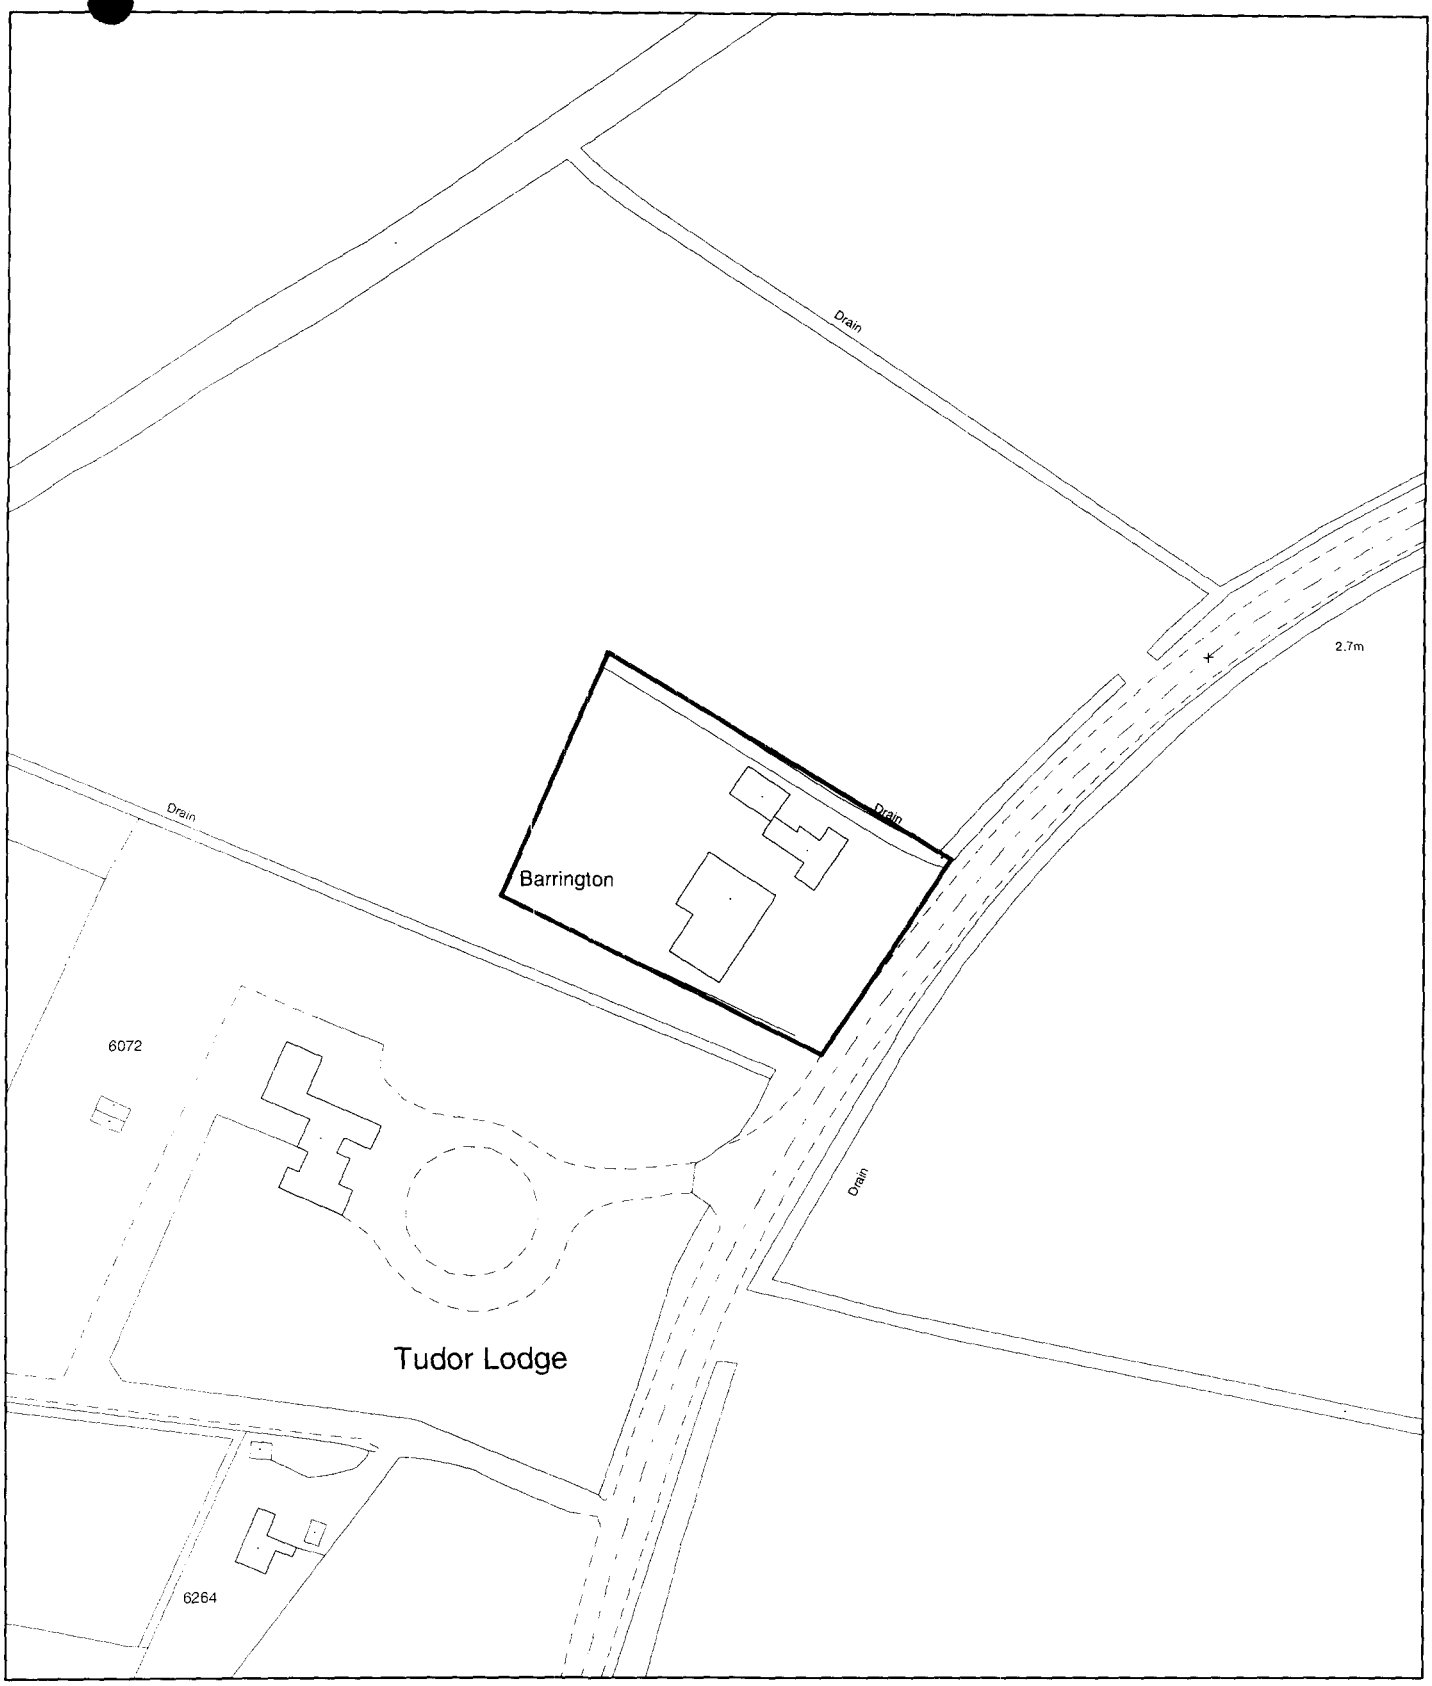


Planning Application Location Plan
Ward Member Notification

FILE COPY

H09/1183/01

Scale: 1:1250

Housing and Planning Services Department

Council Offices, Priory Road, Spalding, Lincolnshire

PLEASE DO NOT COPY THIS PLAN
This map is reproduced from Ordnance Survey material with permission of Ordnance Survey on behalf of Her Majesty's Stationery Office (c) Crown copyright. Unauthorised reproduction infringes Crown copyright and may lead to prosecution or civil


21 SEP 2

Ordnance Survey®

Superplan®

Planning Extract - 2

Site-centred

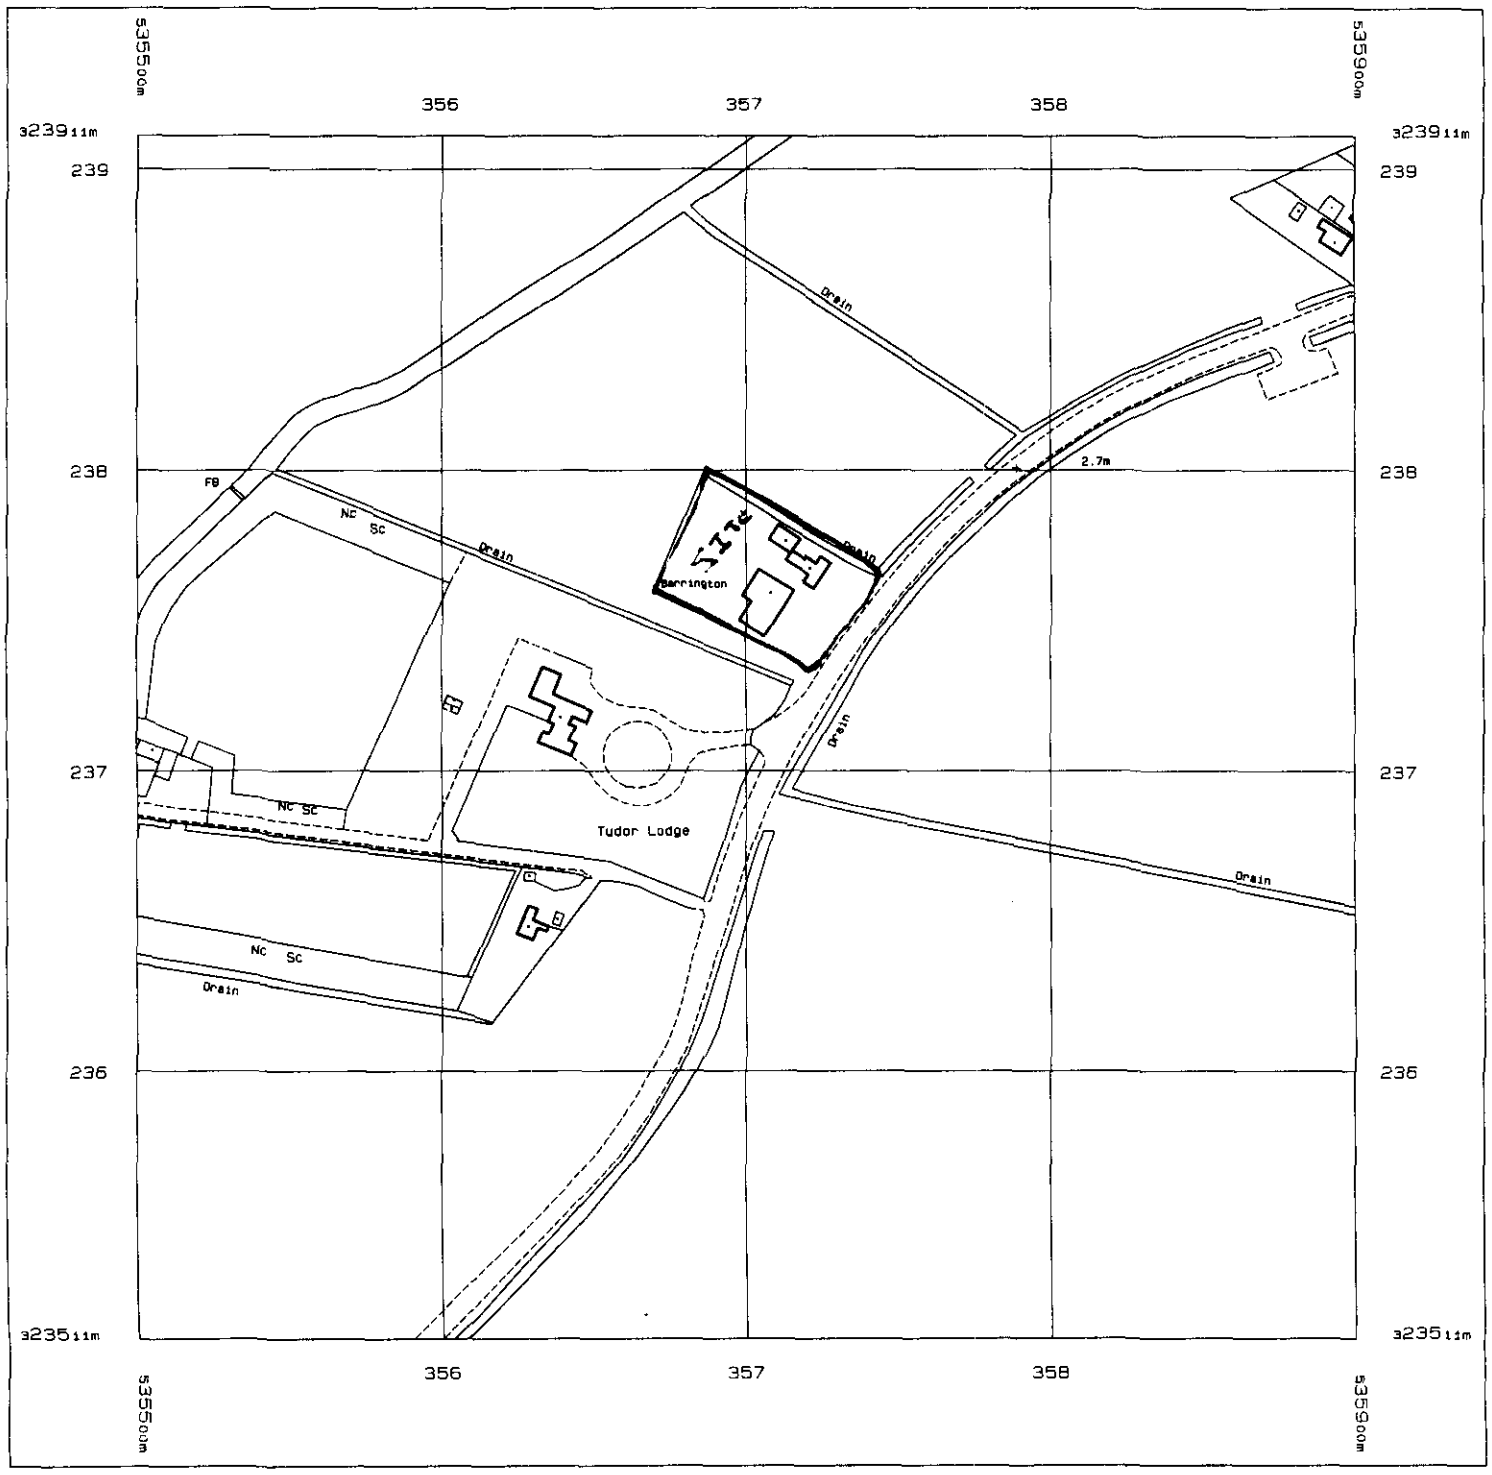

Produced 26 Sep 2001 from Ordnance Survey digital data and incorporating surveyed revision available at this date. © Crown Copyright 2001.

Reproduction in whole or in part is prohibited without the prior permission of Ordnance Survey.

Ordnance Survey, the OS symbol and Superplan are registered trade marks of Ordnance Survey, the national mapping agency of Great Britain.

Scale 1: 2500

National Grid sheet reference at centre of this Superplan: TF3523

The representation of a road, track or path is no evidence of a right of way.

This Superplan product does not contain all recorded map information.

SOUTH HOLLAND DC
HOUSING & PLANNING
-5 OCT 2001
Ref: 1183/01

Centre Coordinates: 535700 323711
Supplied by: Map Shop Upton-on-Severn
Serial Number: 16103