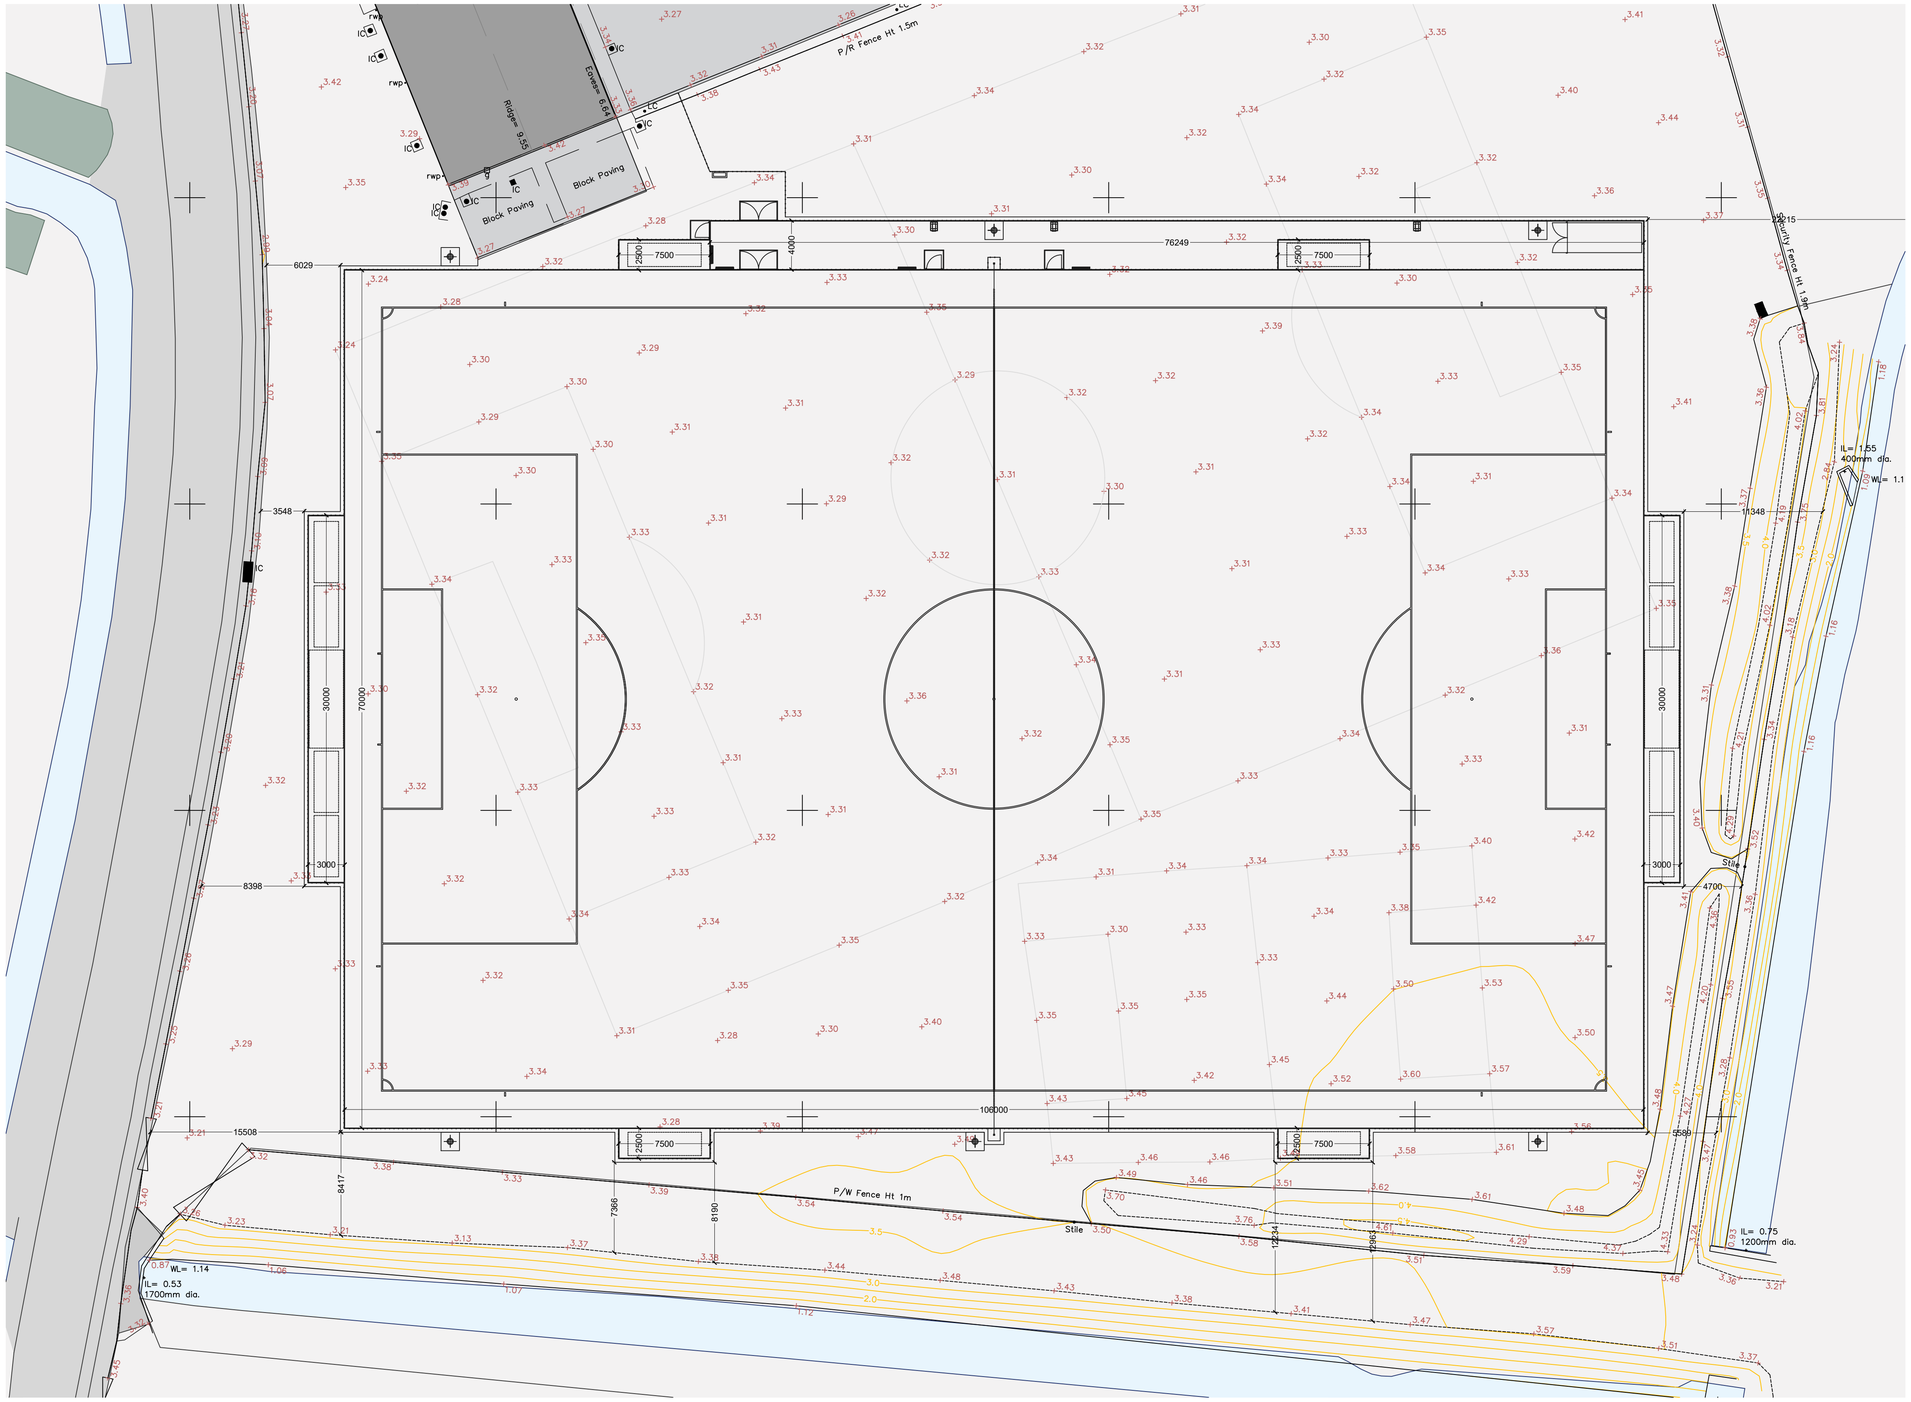

PLAN KEY

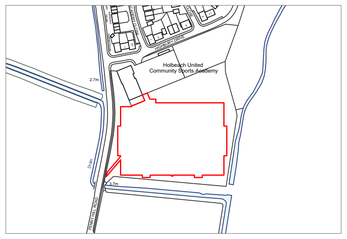

LEGEND

COMMUNITY 3G FOOTBALL TURF PITCH (FTP)

3.30 TOPOGRAPHICAL / LAND SURVEY

NOTES

COPYRITE S&C SLATTER.

ORIGINAL DRAWING RETAINED BY S&C SLATTER.

DO NOT COPY, RE-PRINT OR RE-USE WITHOUT PERMISSION.

DO NOT SCALE FROM THIS DRAWING UNLESS FOR PLANNING PURPOSES.

ALL MEASUREMENTS ARE IN MILLIMETRES (MM) UNLESS STATED OTHERWISE.

THIS DRAWING IS TO BE READ IN CONJUNCTION WITH CONTRACT DOCUMENTATION, SPECIFICATION AND ALL RELEVANT DETAILS.

ANY DISCREPANCIES BETWEEN DOCUMENTS TO BE REPORTED TO S&C SLATTER FOR REVIEW AND CLARIFICATION, PRIOR TO WORKS COMMENCING ON SITE.

ALL COORDINATES AND DIMENSIONS TO BE CHECKED AND CONFIRMED ON SITE, PRIOR TO WORKS COMMENCING.

BASE MAP REPRODUCED FROM ORDNANCE SURVEY MAP DATA © CROWN COPYRIGHT 2020.ALL RIGHTS RESERVED. LICENCE NUMBER 100022432.

SAFETY HEALTH AND ENVIRONMENTAL (SHE) INFORMATION

IN ADDITION TO HAZARDS AND RISKS NORMALLY ASSOCIATED WITH THE TYPES OF WORK, NOTE ANY PROJECT SPECIFIC RISKS DETAILED ON THIS DRAWING.

RISKS LISTED HERE ARE NOT EXHAUSTIVE AND WILL BE DEVELOPED AND MITIGATED DURING TECHNICAL DESIGN AND MANUFACTURING AND CONSTRUCTION PROJECT STAGES.

CONTROL MEASURES WILL BE APPLIED TO RESIDUAL RISKS AS APPROPRIATE AND IDENTIFIED WITH HAZARD TRIANGLES.

INFORMATION RELATING TO USE, MAINTENANCE, AND DEMOLITION TO BE DETAILED IN DUE COURSE WITHIN A BUILDING MANUAL AND HEALTH AND SAFETY FILE.

N

1:250 SCALE

0 5M 10M 15M 20M 25M

REVISION	DATE	DRAWN	DESCRIPTION
.00	09 09 2021	TB	ORIGINAL ISSUE

S&C SLATTER
CONSTRUCTED WITH INTEGRITY

STEPHEN'S YARD ENBORNE NEWBURY
BERKSHIRE RG20 0HA
01635 34521
info@sandcslatter.com
www.sandcslatter.com

CLIENT

HOLBEACH UNITED COMMUNITY SPORTS ACADEMY

PROJECT

COMMUNITY 3G
FOOTBALL TURF PITCH (FTP)

LOCATION

PENNY HILL ROAD
HOLBEACH
SOUTH HOLLAND
LINCOLNSHIRE
PE12 7PR

DRAWING TITLE

PROPOSED FTP LAYOUT

STATUS

PLANNING

PROJECT NO.

S21-233

DRAWING NO.

S21-233 / DWG / 0004

REVISION NO.

.00

SCALE	SIZE	DRAWN	CHECKED
1:250	A1	TB	

HOLBEACH UNITED FOOTBALL CLUB