

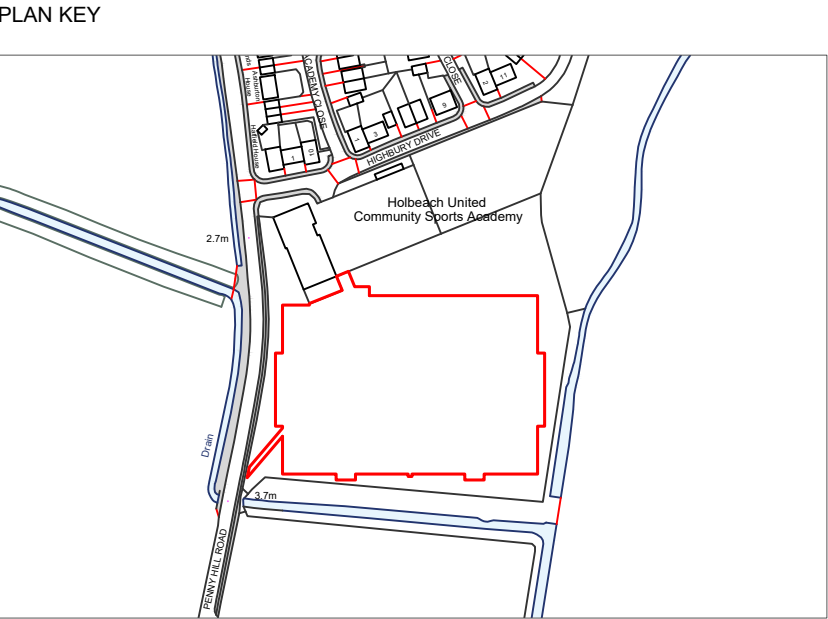
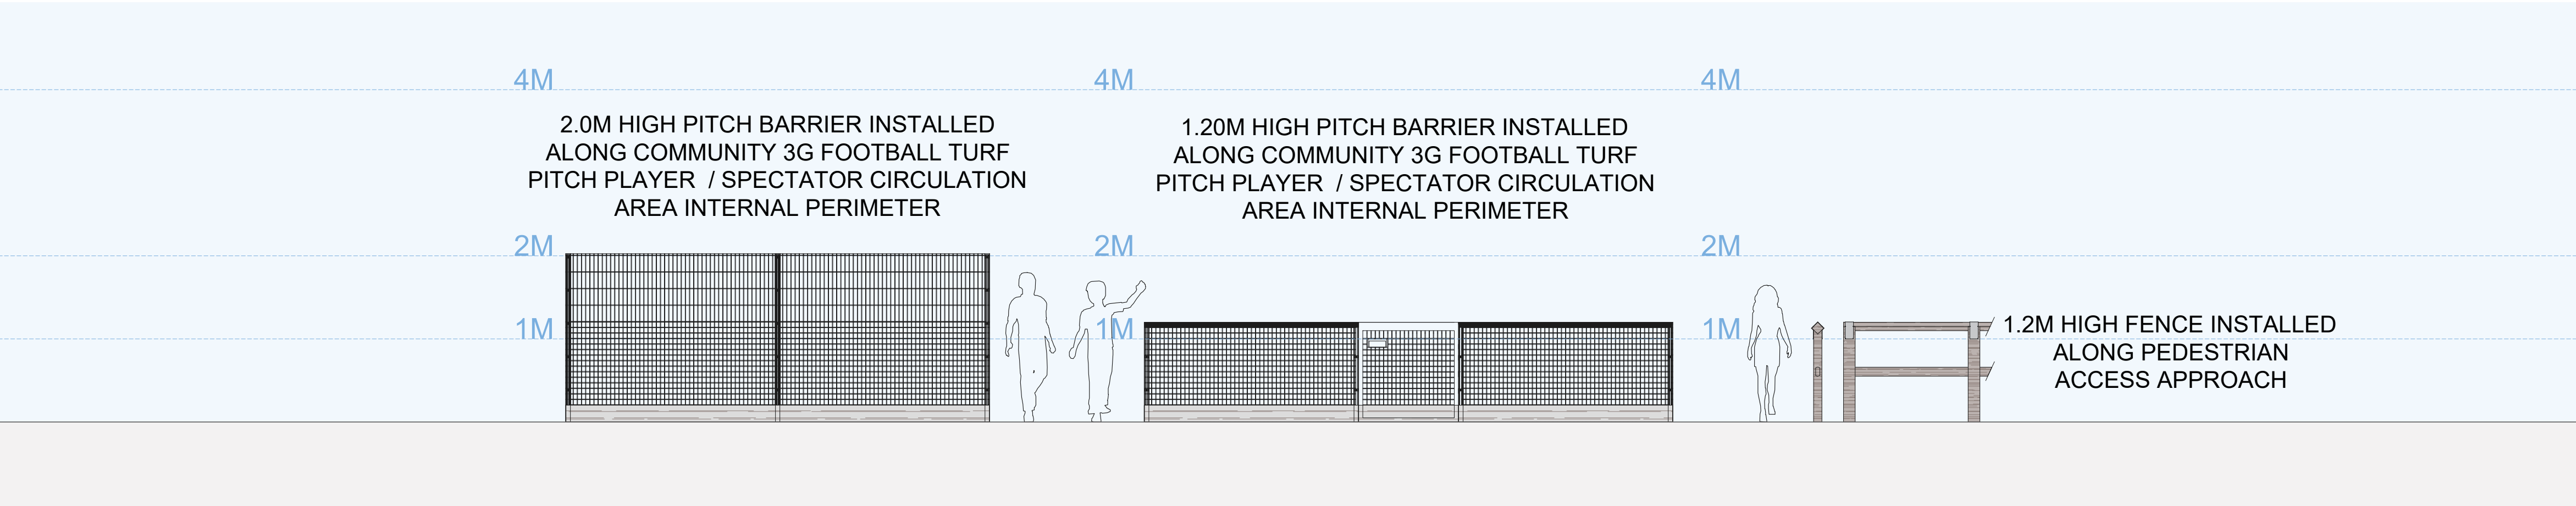
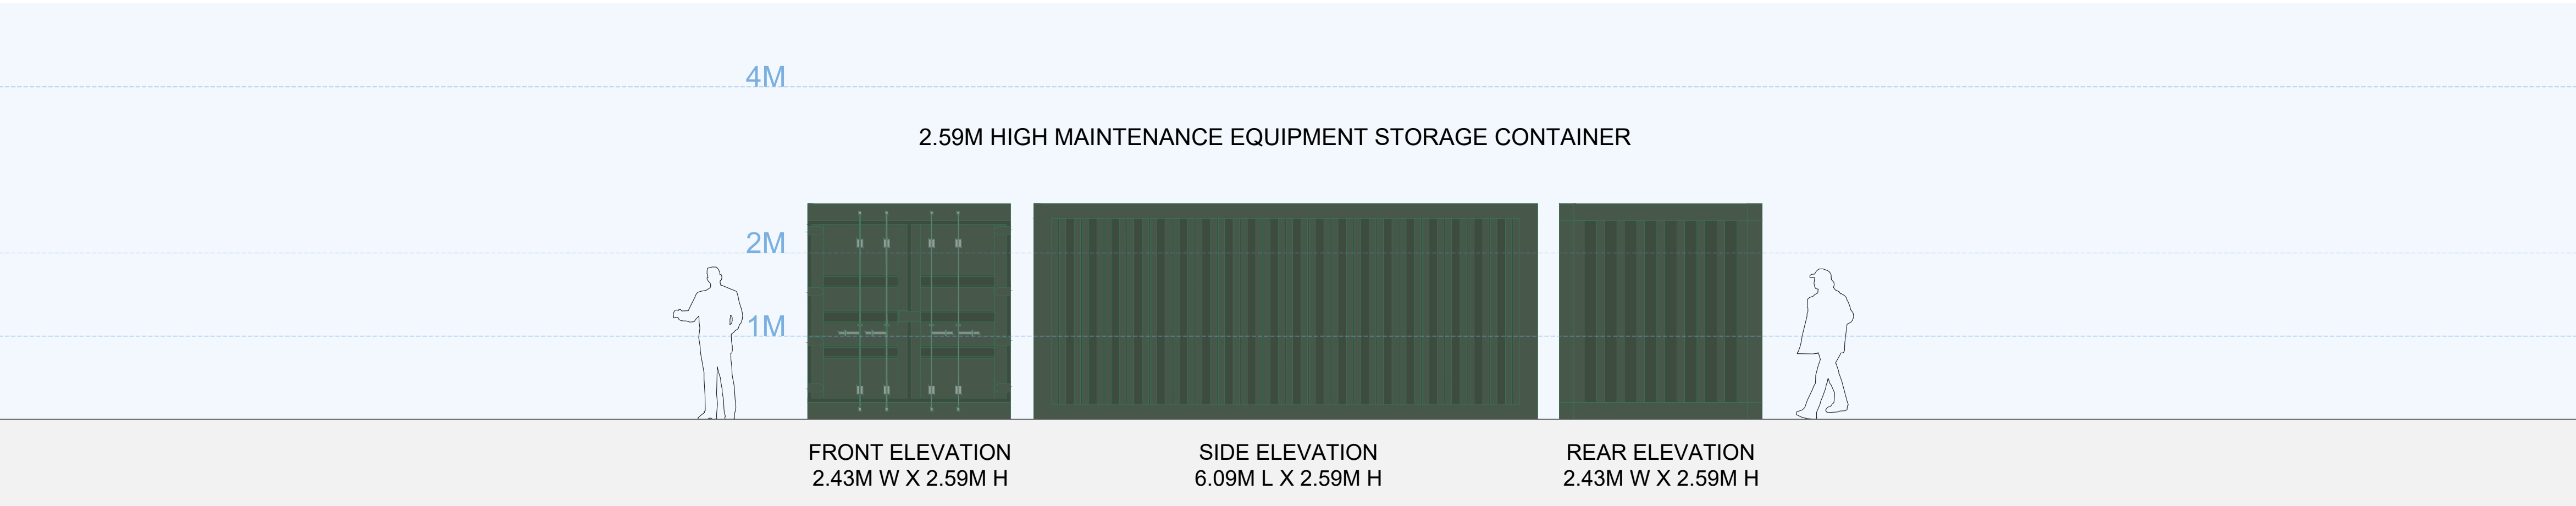


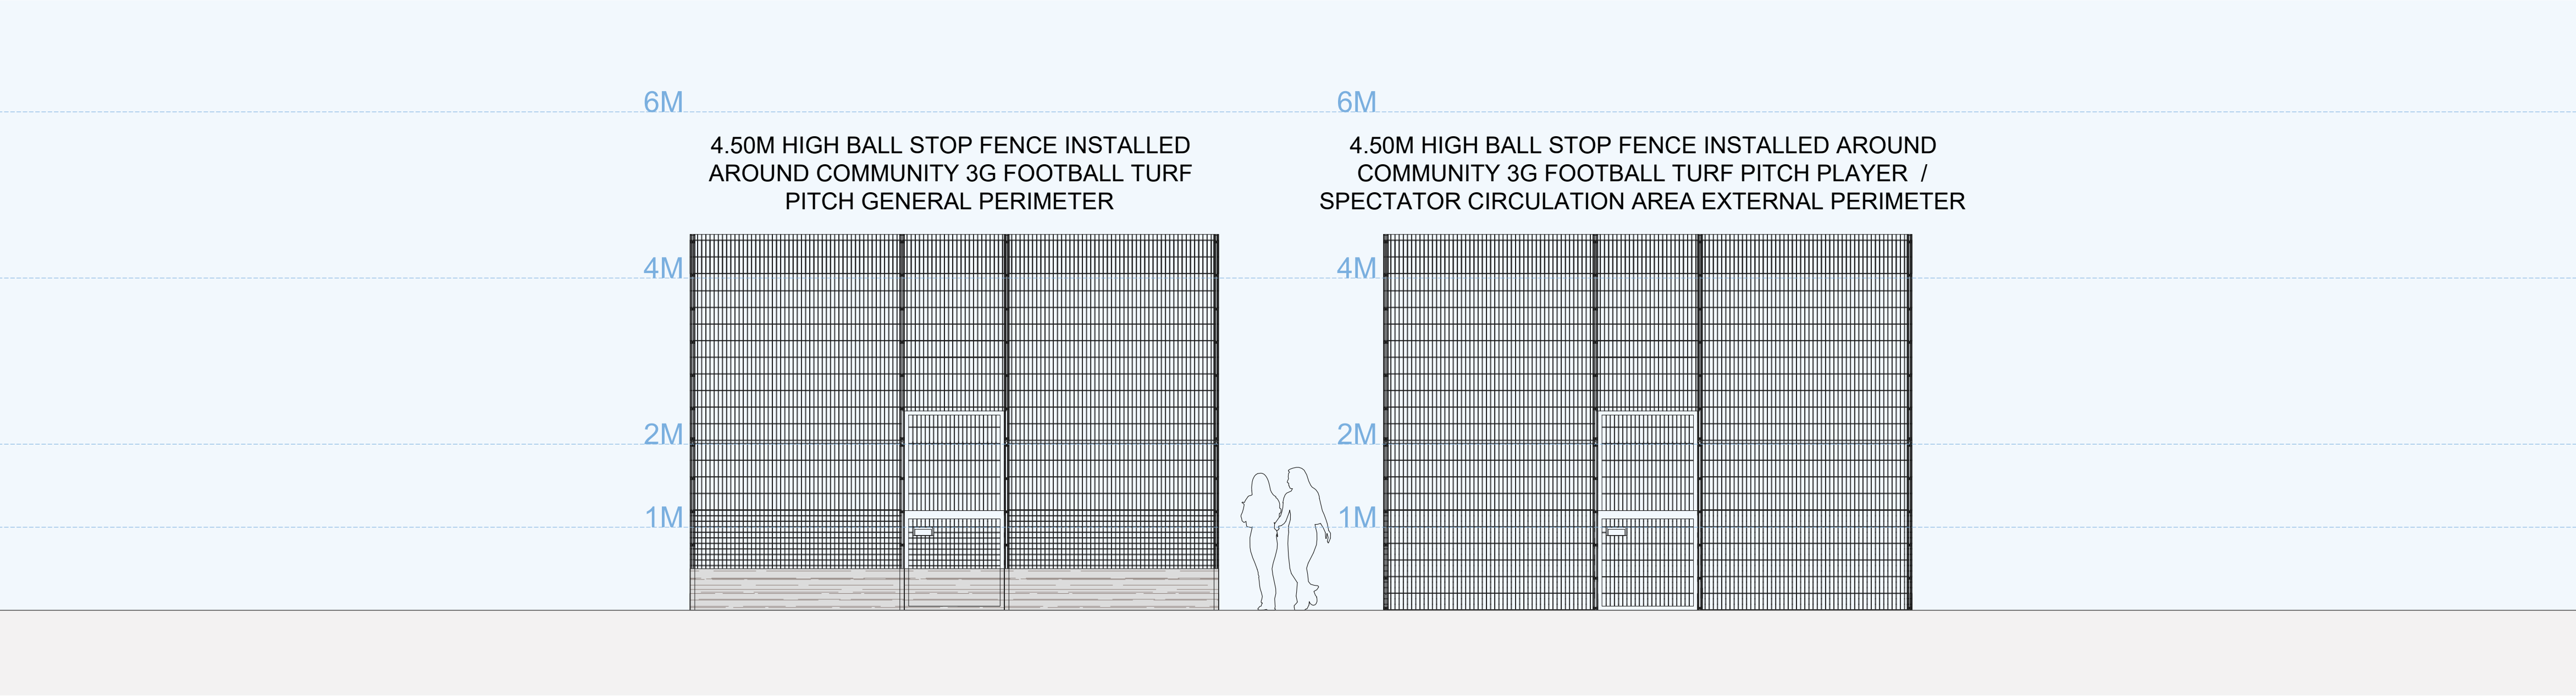

- LEGEND
- 4.50M HIGH BALL STOP FENCE WITH RIGID STEEL PANELS CONTAINING 200X50MM MESH, 66X50MM REBOUND MESH, AND 500MM HIGH INFILL CONTAINMENT BARRIERS COLOURED RAL9005 JET BLACK
 - 2.59M HIGH MAINTENANCE EQUIPMENT STORAGE CONTAINER COLOURED RAL6005 MOSS GREEN
 - 2.00M HIGH PITCH BARRIER WITH RIGID STEEL PANELS CONTAINING 200X50MM MESH AND 66X50MM REBOUND MESH PLUS 200MM HIGH INFILL CONTAINMENT BARRIERS COLOURED RAL9005 JET BLACK
 - 1.20M HIGH PITCH BARRIER WITH RIGID STEEL PANELS CONTAINING 66X50MM REBOUND SECTION MESH WITH HANDRAILS AND 200MM HIGH INFILL CONTAINMENT BARRIER COLOURED RAL9005 JET BLACK
 - 1.20M HIGH ACCESS FENCING WITH TIMBER POST AND RAIL BARRIER WITH COLOURED NATURAL WOOD FINISH - INSTALLED ALONG ACCESS APPROACH

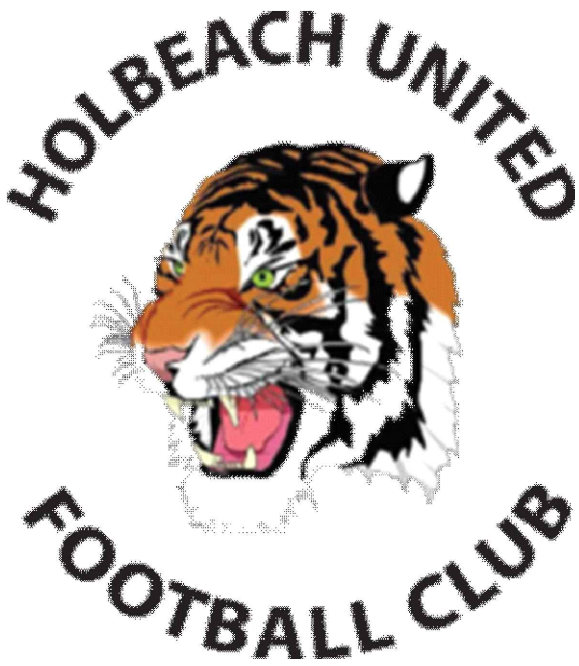

NOTES

COPYRITE S&C SLATTER.

ORIGINAL DRAWING RETAINED BY S&C SLATTER.

DO NOT COPY, RE-PRINT OR RE-USE WITHOUT PERMISSION.

DO NOT SCALE FROM THIS DRAWING UNLESS FOR PLANNING PURPOSES.

ALL MEASUREMENTS ARE IN MILLIMETRES (MM) UNLESS STATED OTHERWISE.

THIS DRAWING IS TO BE READ IN CONJUNCTION WITH CONTRACT DOCUMENTATION, SPECIFICATION AND ALL RELEVANT DETAILS.

ANY DISCREPANCIES BETWEEN DOCUMENTS TO BE REPORTED TO S&C SLATTER FOR REVIEW AND CLARIFICATION, PRIOR TO WORKS COMMENCING ON SITE.

ALL COORDINATES AND DIMENSIONS TO BE CHECKED AND CONFIRMED ON SITE, PRIOR TO WORKS COMMENCING.

BASE MAP REPRODUCED FROM ORDNANCE SURVEY MAP DATA © CROWN COPYRIGHT 2020.ALL RIGHTS RESERVED. LICENCE NUMBER 100022432.


SAFETY HEALTH AND ENVIRONMENTAL (SHE) INFORMATION

IN ADDITION TO HAZARDS AND RISKS NORMALLY ASSOCIATED WITH THE TYPES OF WORK, NOTE ANY PROJECT SPECIFIC RISKS DETAILED ON THIS DRAWING.

RISKS LISTED HERE ARE NOT EXHAUSTIVE AND WILL BE DEVELOPED AND MITIGATED DURING **TECHNICAL DESIGN** AND **MANUFACTURING** AND **CONSTRUCTION** PROJECT STAGES.

CONTROL MEASURES WILL BE APPLIED TO RESIDUAL RISKS AS APPROPRIATE AND IDENTIFIED WITH HAZARD TRIANGLES.

INFORMATION RELATING TO USE, MAINTENANCE, AND DEMOLITION TO BE DETAILED IN DUE COURSE WITHIN A BUILDING MANUAL AND HEALTH AND SAFETY FILE.

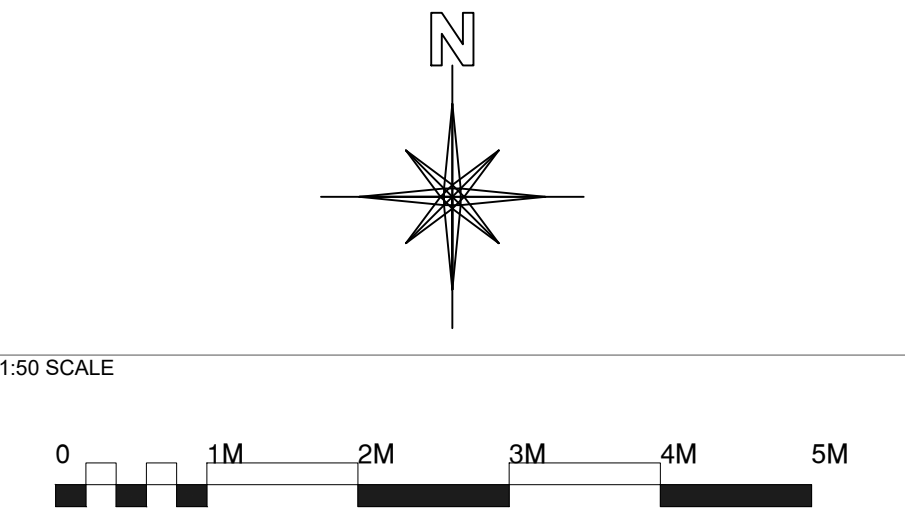

REVISION	DATE	DRAWN	DESCRIPTION
.00	09 09 2021	TB	ORIGINAL ISSUE



S&C SLATTER
CONSTRUCTED WITH INTEGRITY

STEPHEN'S YARD ENBORNE NEWBURY
BERKSHIRE RG20 0HA
01635 34521
info@sandcslatter.com
www.sandcslatter.com

CLIENT

HOLBEACH UNITED COMMUNITY SPORTS ACADEMY

PROJECT

COMMUNITY 3G FOOTBALL TURF PITCH (FTP)

LOCATION

**PENNY HILL ROAD
HOLBEACH
SOUTH HOLLAND
LINCOLNSHIRE
PE12 7PR**

DRAWING TITLE

PROPOSED FTP ELEVATIONS

STATUS

PLANNING

PROJECT NO.

S21-233

DRAWING NO.	REVISION NO.
S21-233 / DWG / 0009	.00

SCALE	SHEET	DRAWN	CHECKED
1:50	A1	TB	