


Ordnance Survey (c) Crown Copyright 2020. All rights reserved. Licence number 100022432

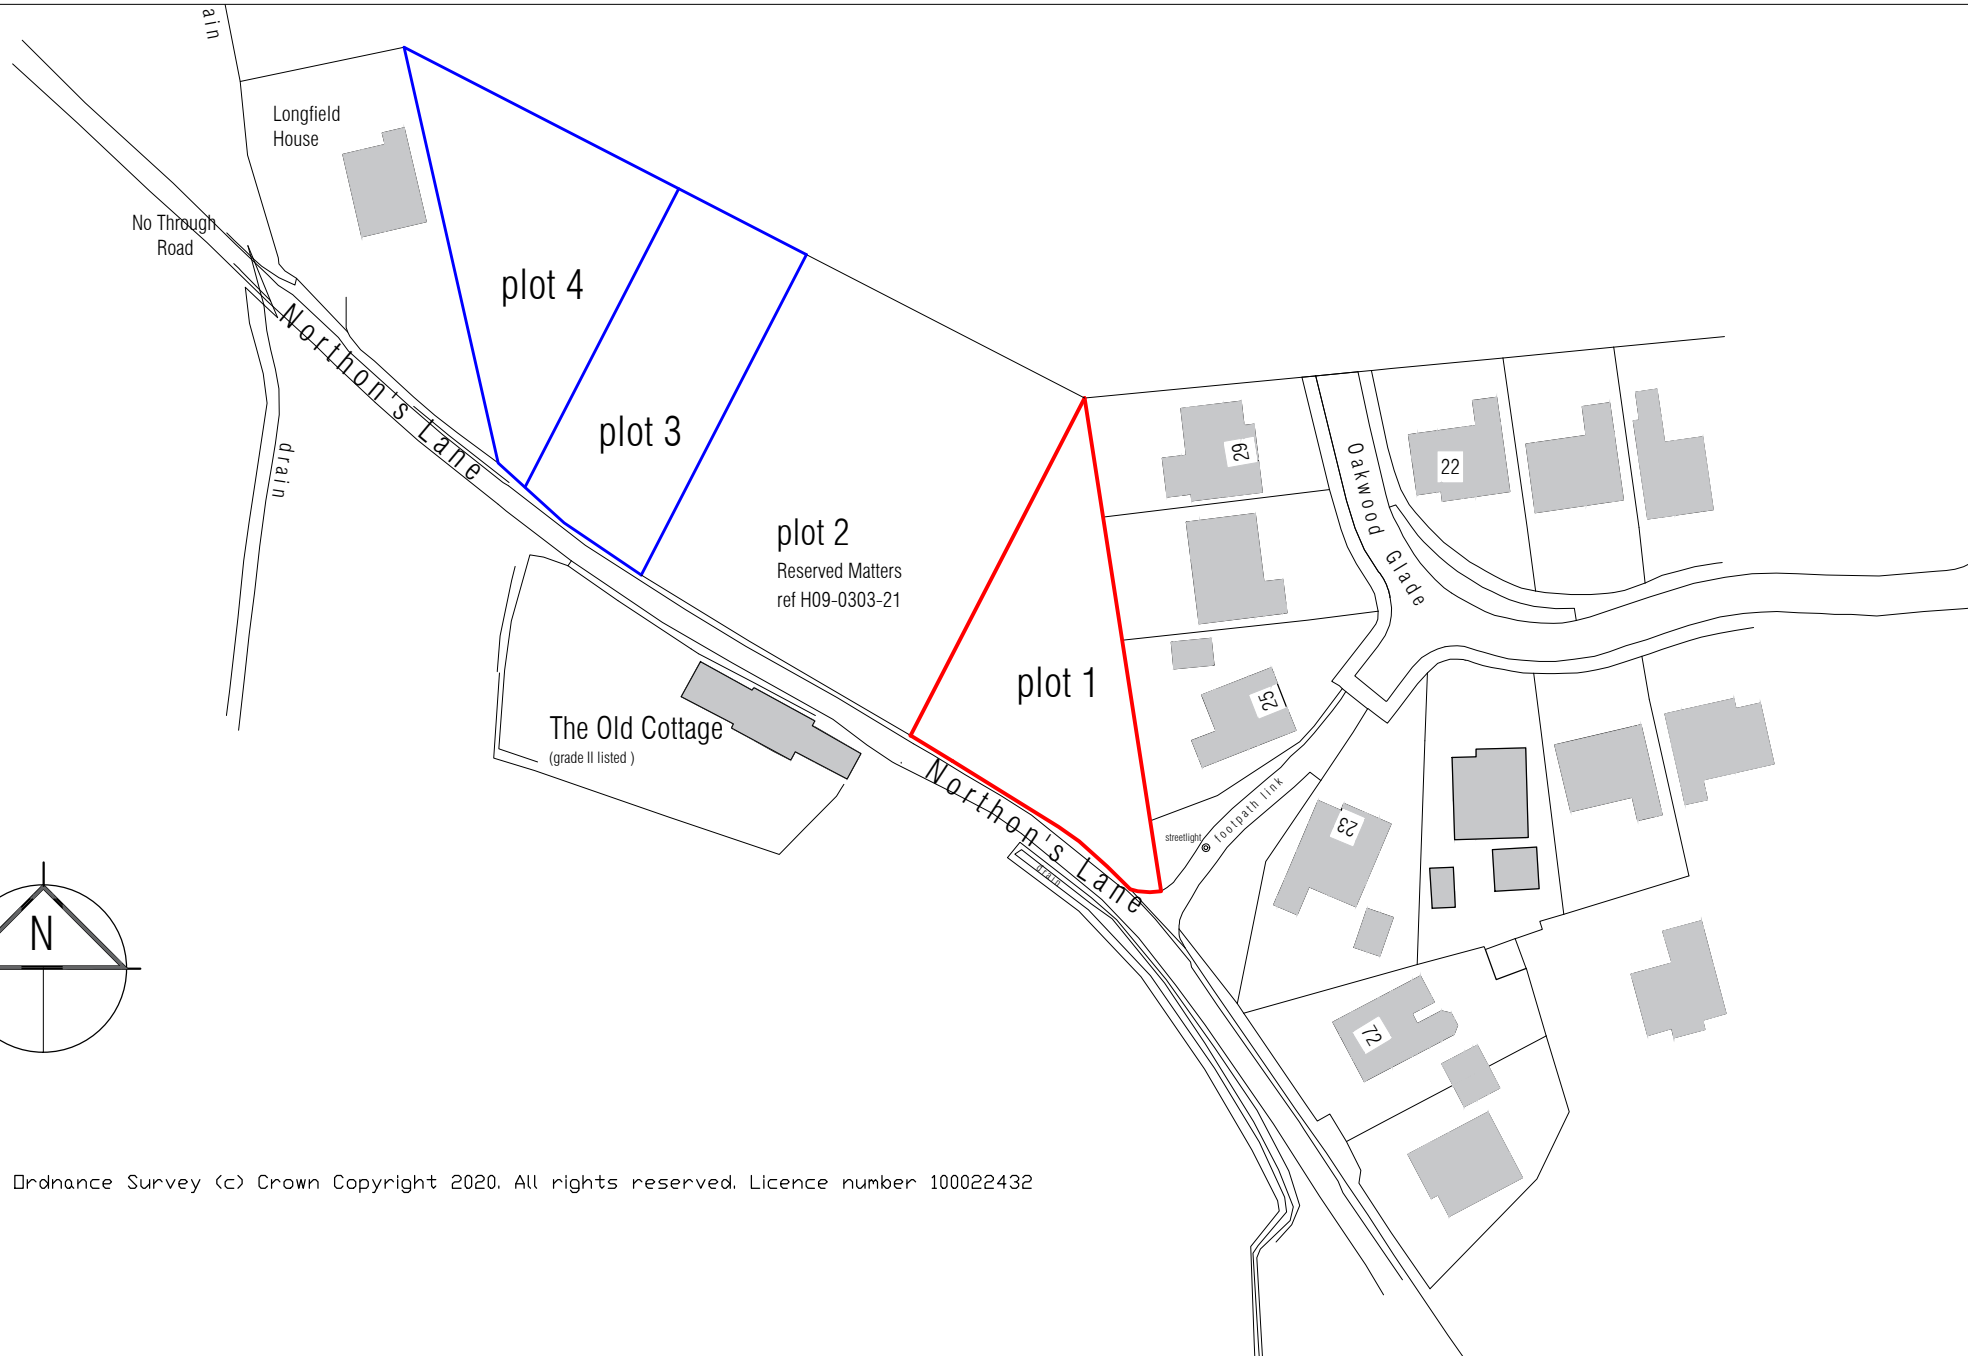

mlp Moulton Land and Planning

moultonlandandplanning.co.uk 1 Chapel Court Wansford Peterborough PE8 6JF
tel 01780 782306 mob 07484 101655 e-mail alan@moultonland.co.uk

project

Proposed Detached Bungalow - Plot 1
Land Adjacent Longfield House Northon's Lane Holbeach
for DCF Builders Limited

drawing

Location Plan
(outline PP ref H09-1058-20)

date

May 2021

scale(s)

1 : 1000 @ A3

Drg. No.

DCF / pl / P1/ 01