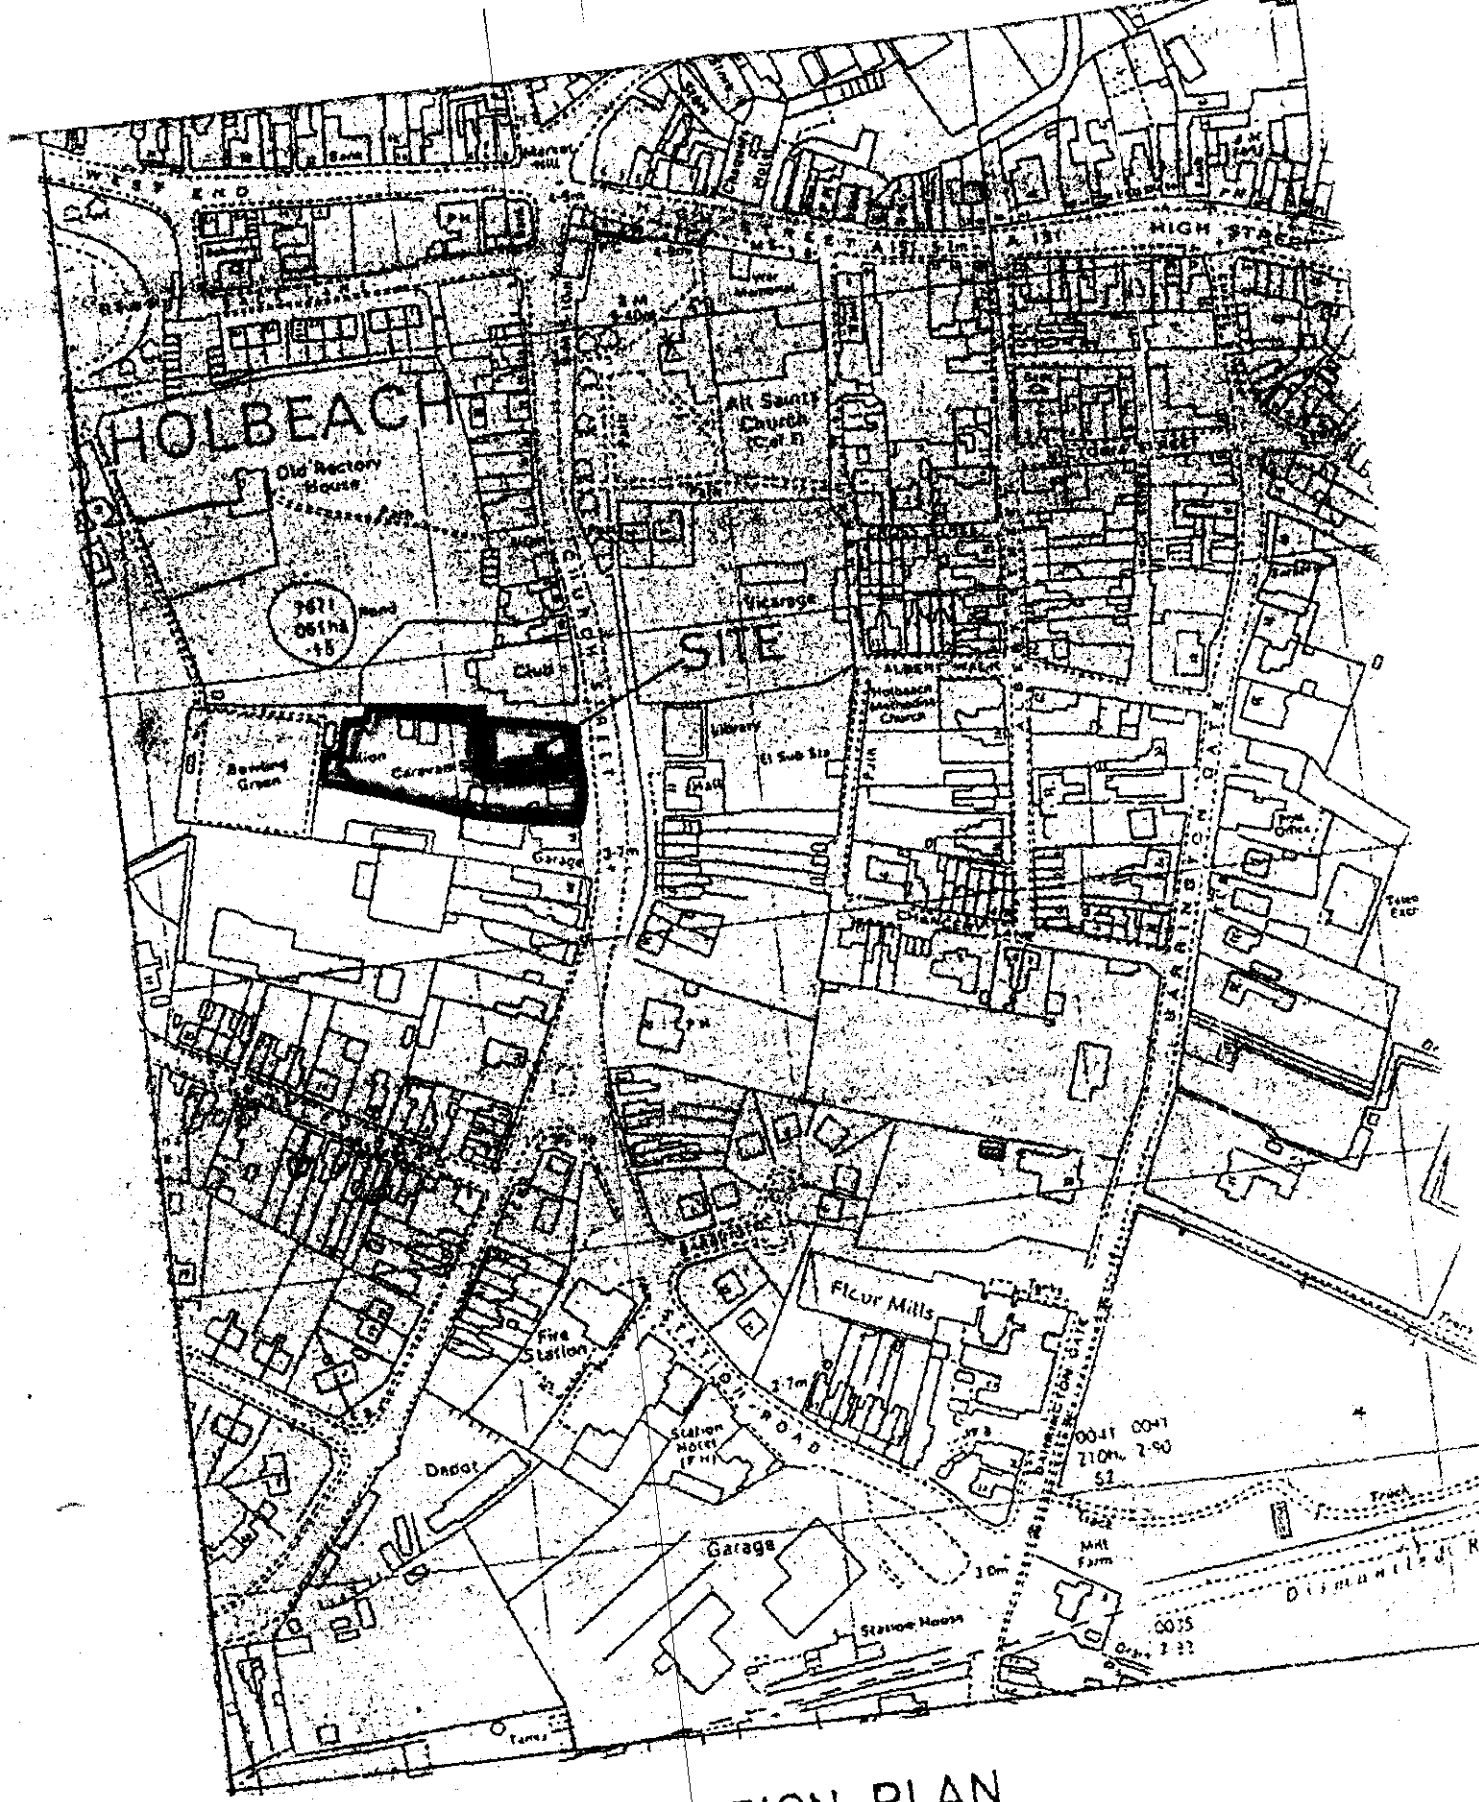


LOCATION PLAN

SCALE : 1/2500