




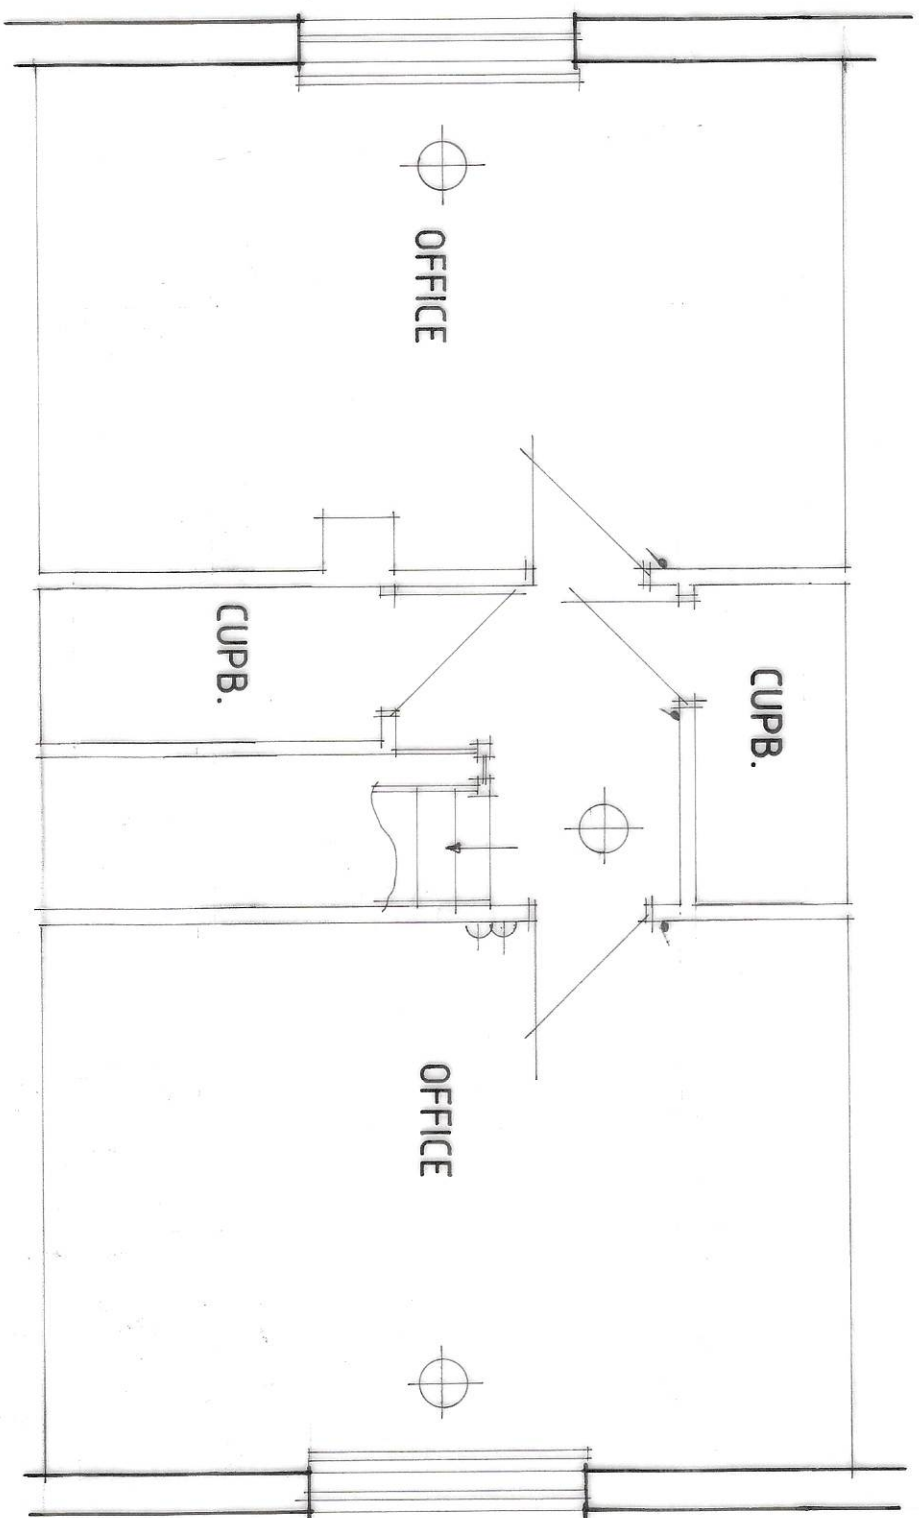


FIRST FLOOR PLAN

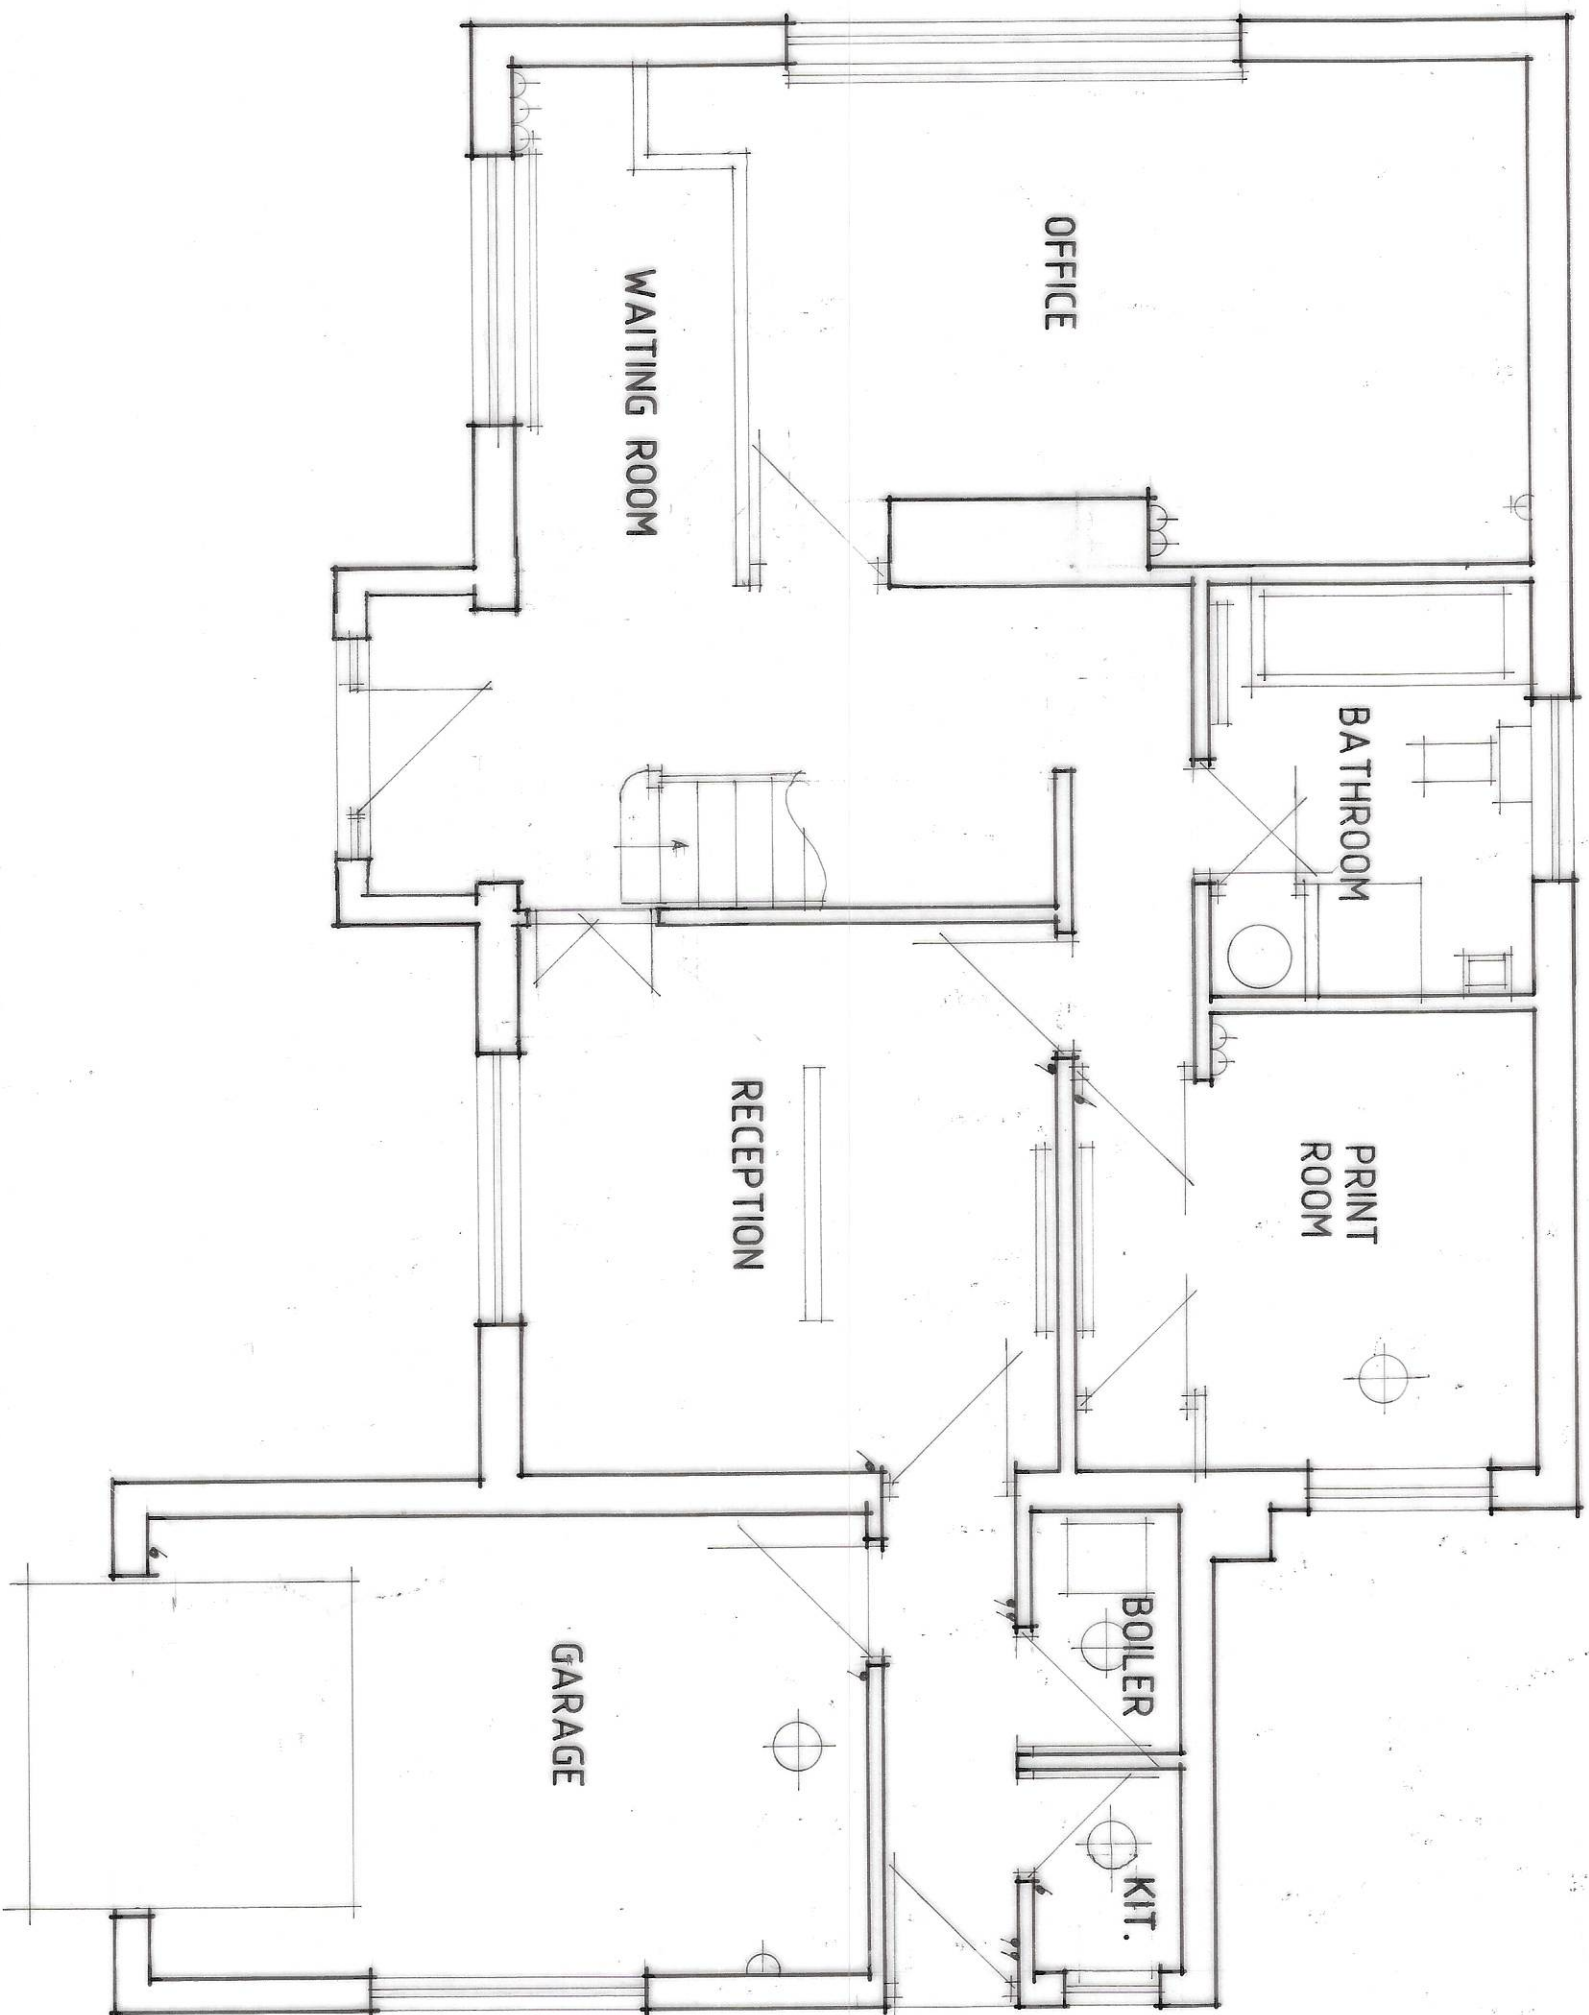


GROUND FLOOR PLAN

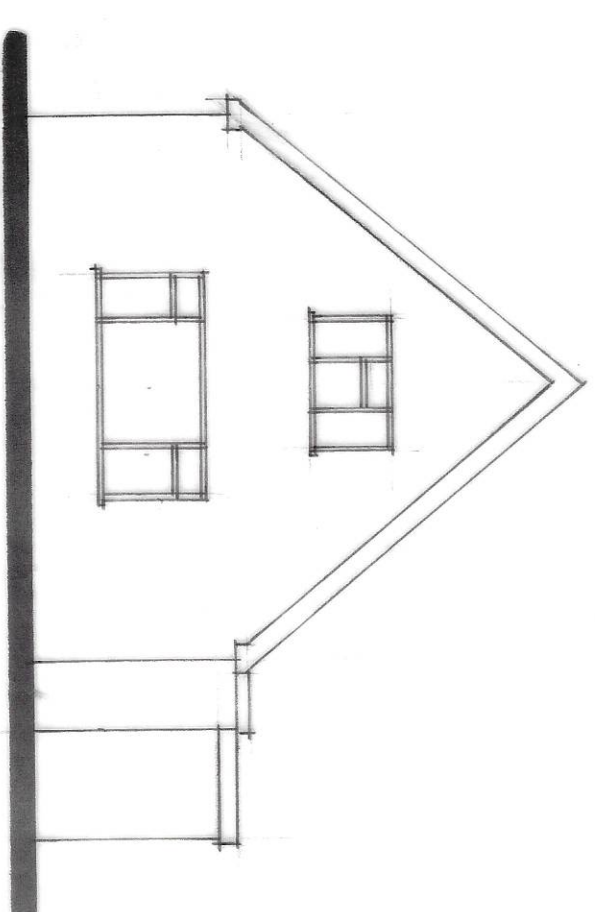


FRONT

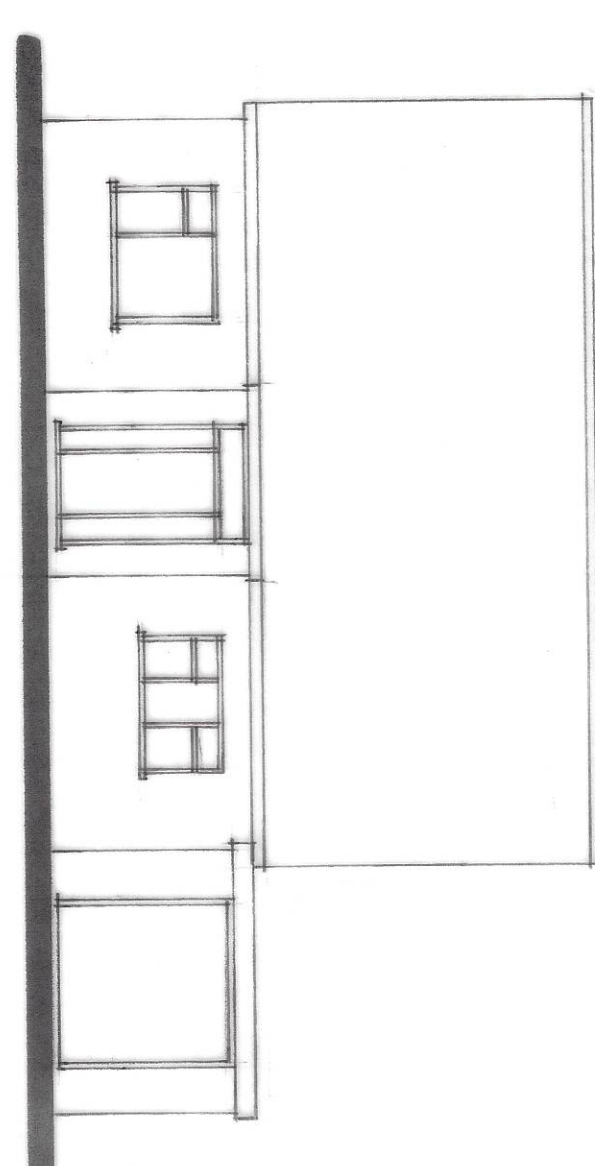

SIDE

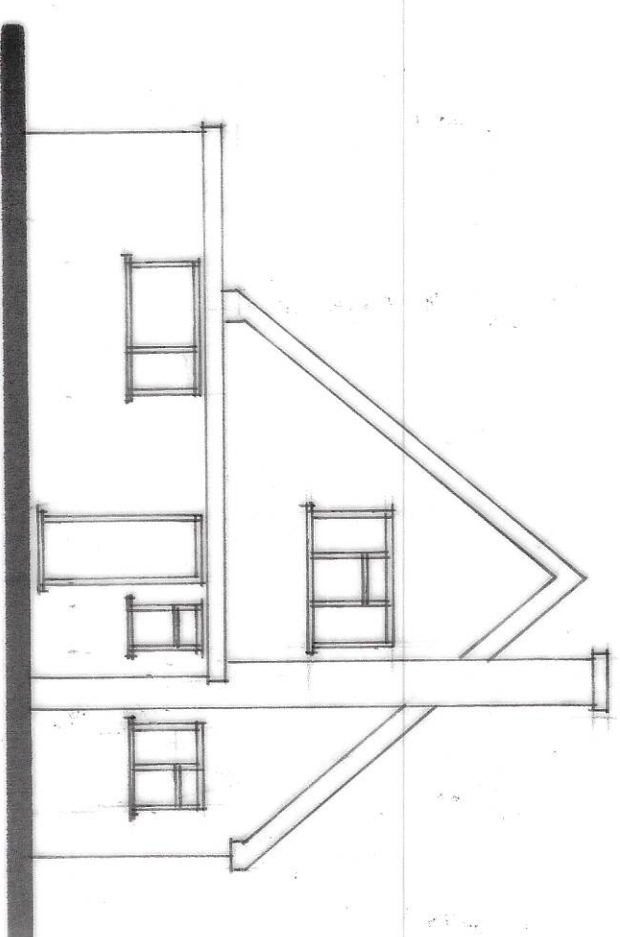

REAR

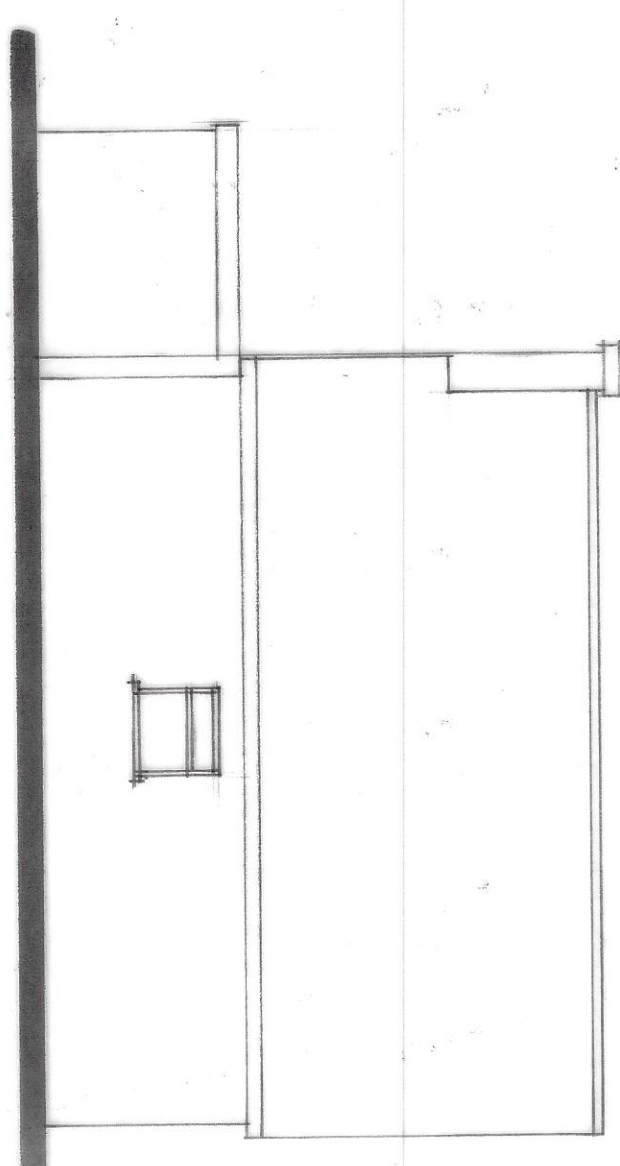

SIDE

Status
DESIGN
CONSULTANTS IN ARCHITECTURE & PLANNING

PROPOSED CHANGE OF USE
OF OFFICES TO DWELLING AT
2 EDINBURGH WALK, HOLBEACH
FOR

STATUS DESIGN

PLANS AS EXISTING

1:100 1:50 SD20-033/3

JAN-22 B. GILHAM.

2 Edinburgh Walk, Holbeach,
Spalding, Lincs. PE12 7AP
Tel: 01856 424343 Fax: 01856 430702

