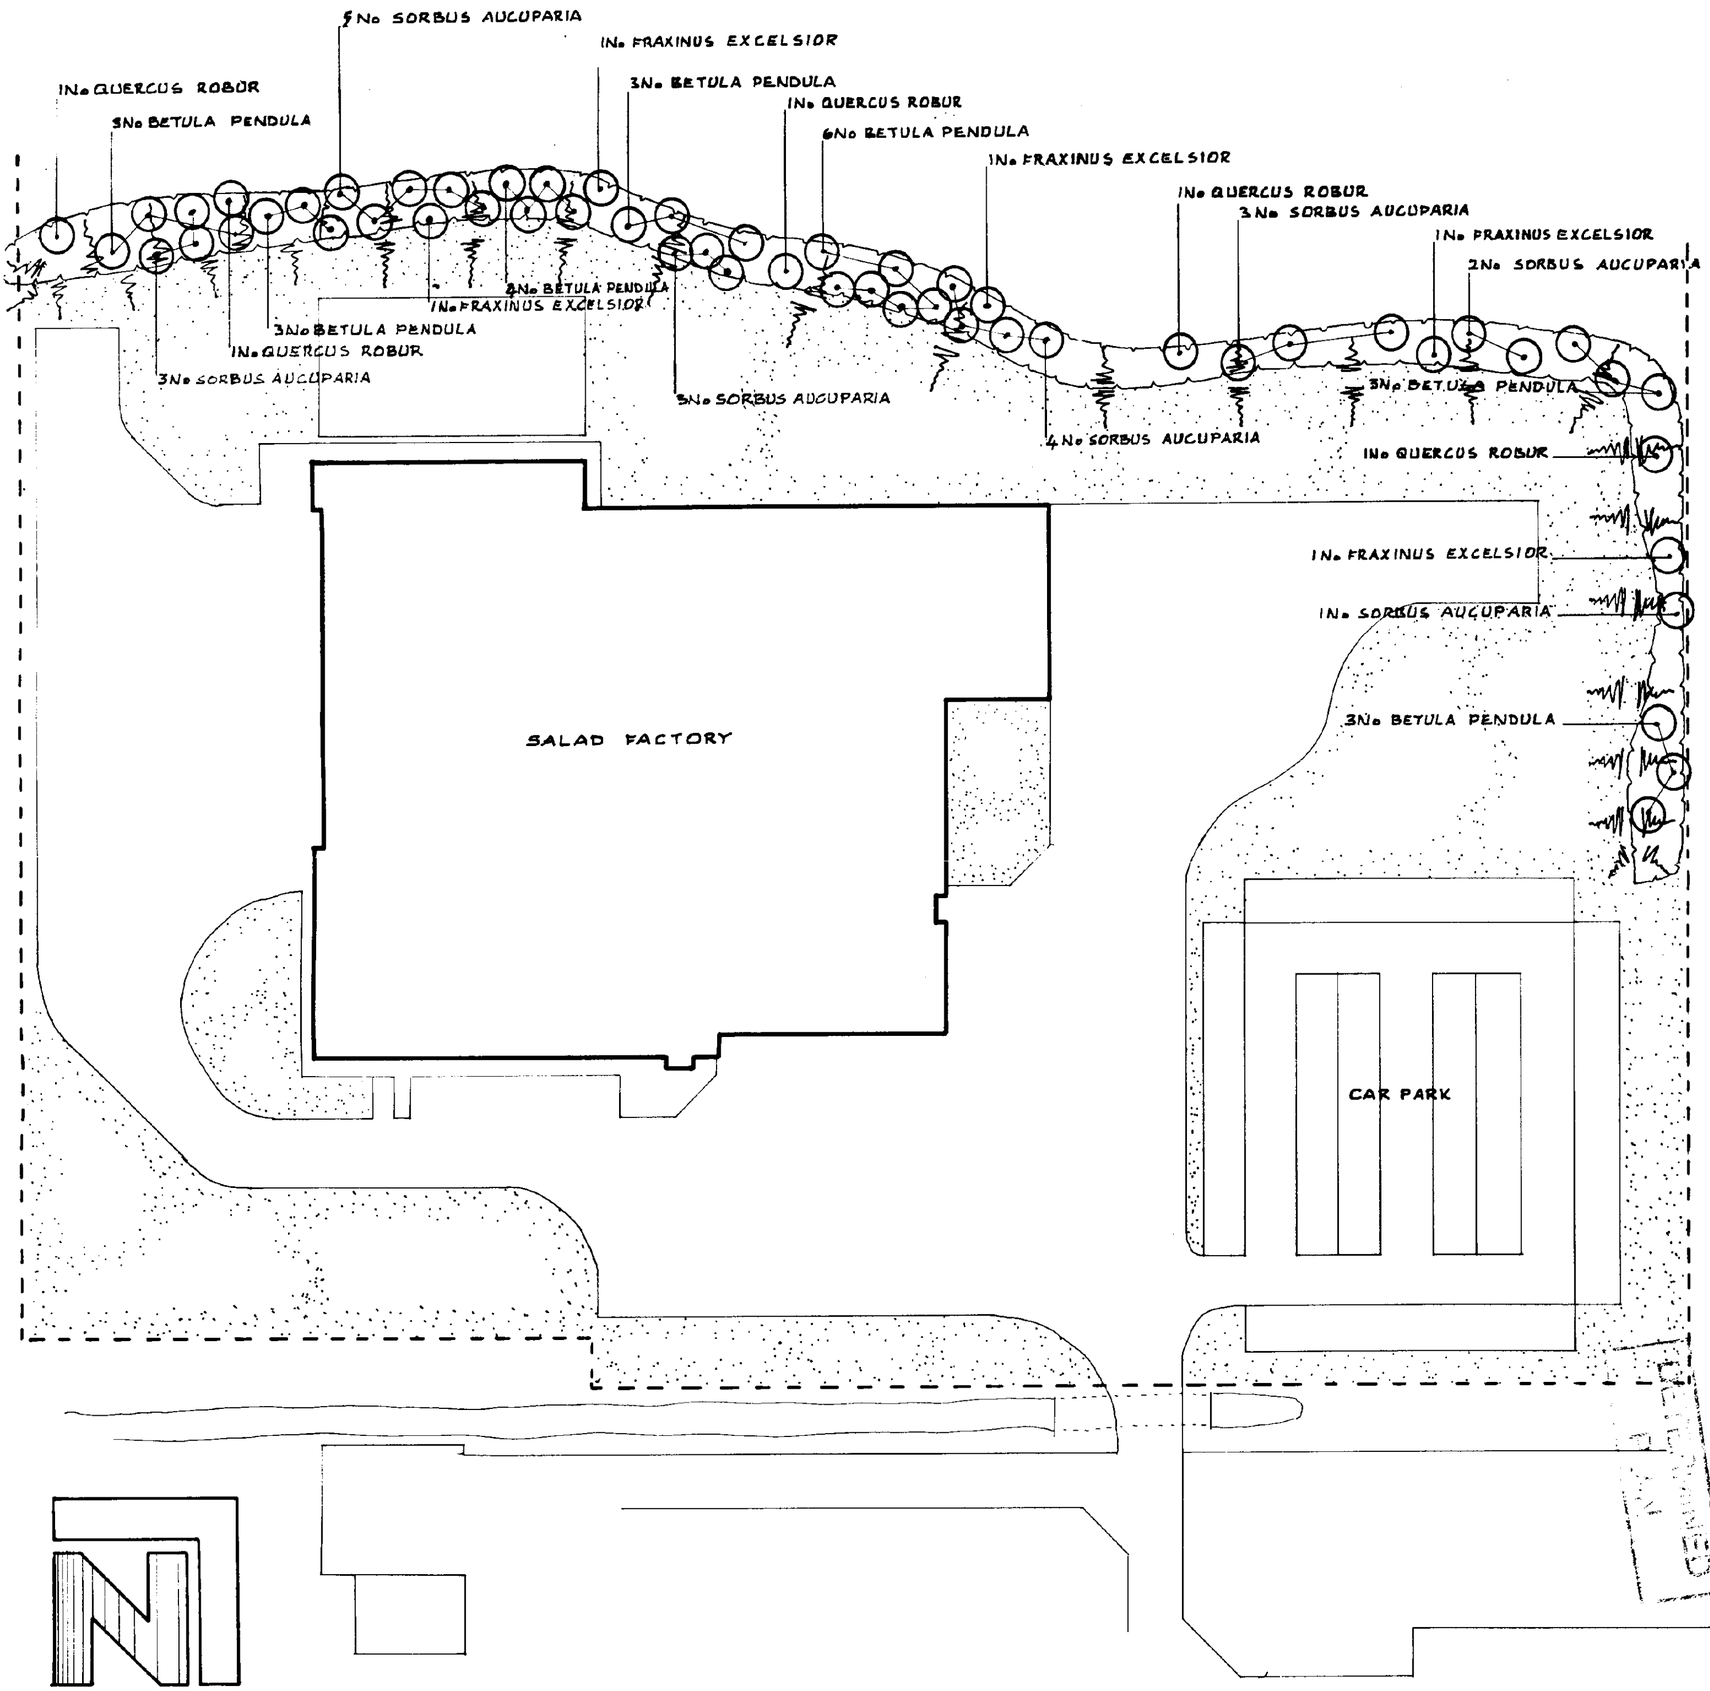


PLANT SCHEDULE

TREES

No	NAME	STOCK SIZE(m)	PLANTING DENSITY
25	BETULA PENDULA	Feathered 1.8-2.4	As Shown
5	FRAXINUS EXCELSIOR	Feathered 1.8-2.4	As Shown
5	QUERCUS ROBUR	Feathered 1.8-2.4	As Shown
21	SORBUS AUCUPARIA	Feathered 1.8-2.4	As Shown

SHRUBS

No	NAME		STOCK SIZE(cm)	PLANTING DENSITY
390	ACER CAMPESTRE	20%	60-90 BR	900mm centres
195	CORNUS SANGUINEA	10%	60-90 BR	900mm centres
878	CRATAEGUS MONOGYNA	45%	60-90 BR	900mm centres
195	ROSA CANINA	10%	45-60 BR	900mm centres
293	VIBURNUM OPULUS	15%	60-90 BR	900mm centres

PLANT IN SPECIES GROUPS OF 9, 15 and 21

AMENDED PLAN Ref.

PLANTING NOTES

SHRUBS PLANTED IN SPECIES BLOCKS WITH OCCASSIONAL TREES TO CREATE A NATURAL LOOKING VISUAL BARRIER IN KEEPING WITH THE SURROUNDING LANDSCAPE.

SOUTH REF 7608

KEY

SHRUB PLANTING

FEATHERED TREES

GRASS

REV C - ADDITION OF MORE TREES

REV B - ADDITIONAL PLANTING INFORMATION

David Brown
Landscape Design
10 College Road, Impington, Cambridge CB4 4PD.
Tel: Cambridge (0223) 232366 Fax: Cambridge (0223) 235293

TINSLEY FOODS

SKETCH PROPOSALS

1:500	APL 92	AJH	TF 04C

Foods

SITE OF STORAGE BUILDING
APPROX. 0.28 ha.

EFFLUENT PLANT

Compactors

Earth Bund

LAGOON.

Cold Store.

Low Care Preparation.

High Care Production.

Collation.

Dispatch.

PREPARED SALADS.

CAR PARK

LORRY PARK.

CAR PARK

LAGOONS.

Fuel

CAR PARK

Plant Rm.

De-Box.

Canteen.

Wash.

Low Care Preparation.

Cold Store.

Offices.

Production.

Cold Store.

Store.

Canteen Toilets.

High Care Production.

Dispatch

Transport Cold Store.

High Care Production.

Canteen.

Offices.

De-Box.

Low Care Preparation.

Offices.

Collation.

PRE-PACK VEG.

PREPARED VEG.

POT SALAD.

security barrier

Collation.

Cold Store.

RECIPE DISH & SANDWICH

CAR PARK

SLUICE ROAD

Eng.

Wages

Personnel

Gang.

Workshop

Lab.

Glasshouse

Approx. scale.
0 10 20 30 40
metres.

DETERMINED PLAN

Tinsle

Storage

Holbeach

Location

TF 3432-3532

PARTS OF HOLLAND ADMIN CO

LINCOLNSHIRE

INFO PURPOSES ONLY

FOR INFORMATION

Sluice Farm

Holbeach Marsh

Drain

Tank

Tanks

BM 4.59m

BM 4.34m

4.1m

4.8m

45m

Holbeach Drove Drain